


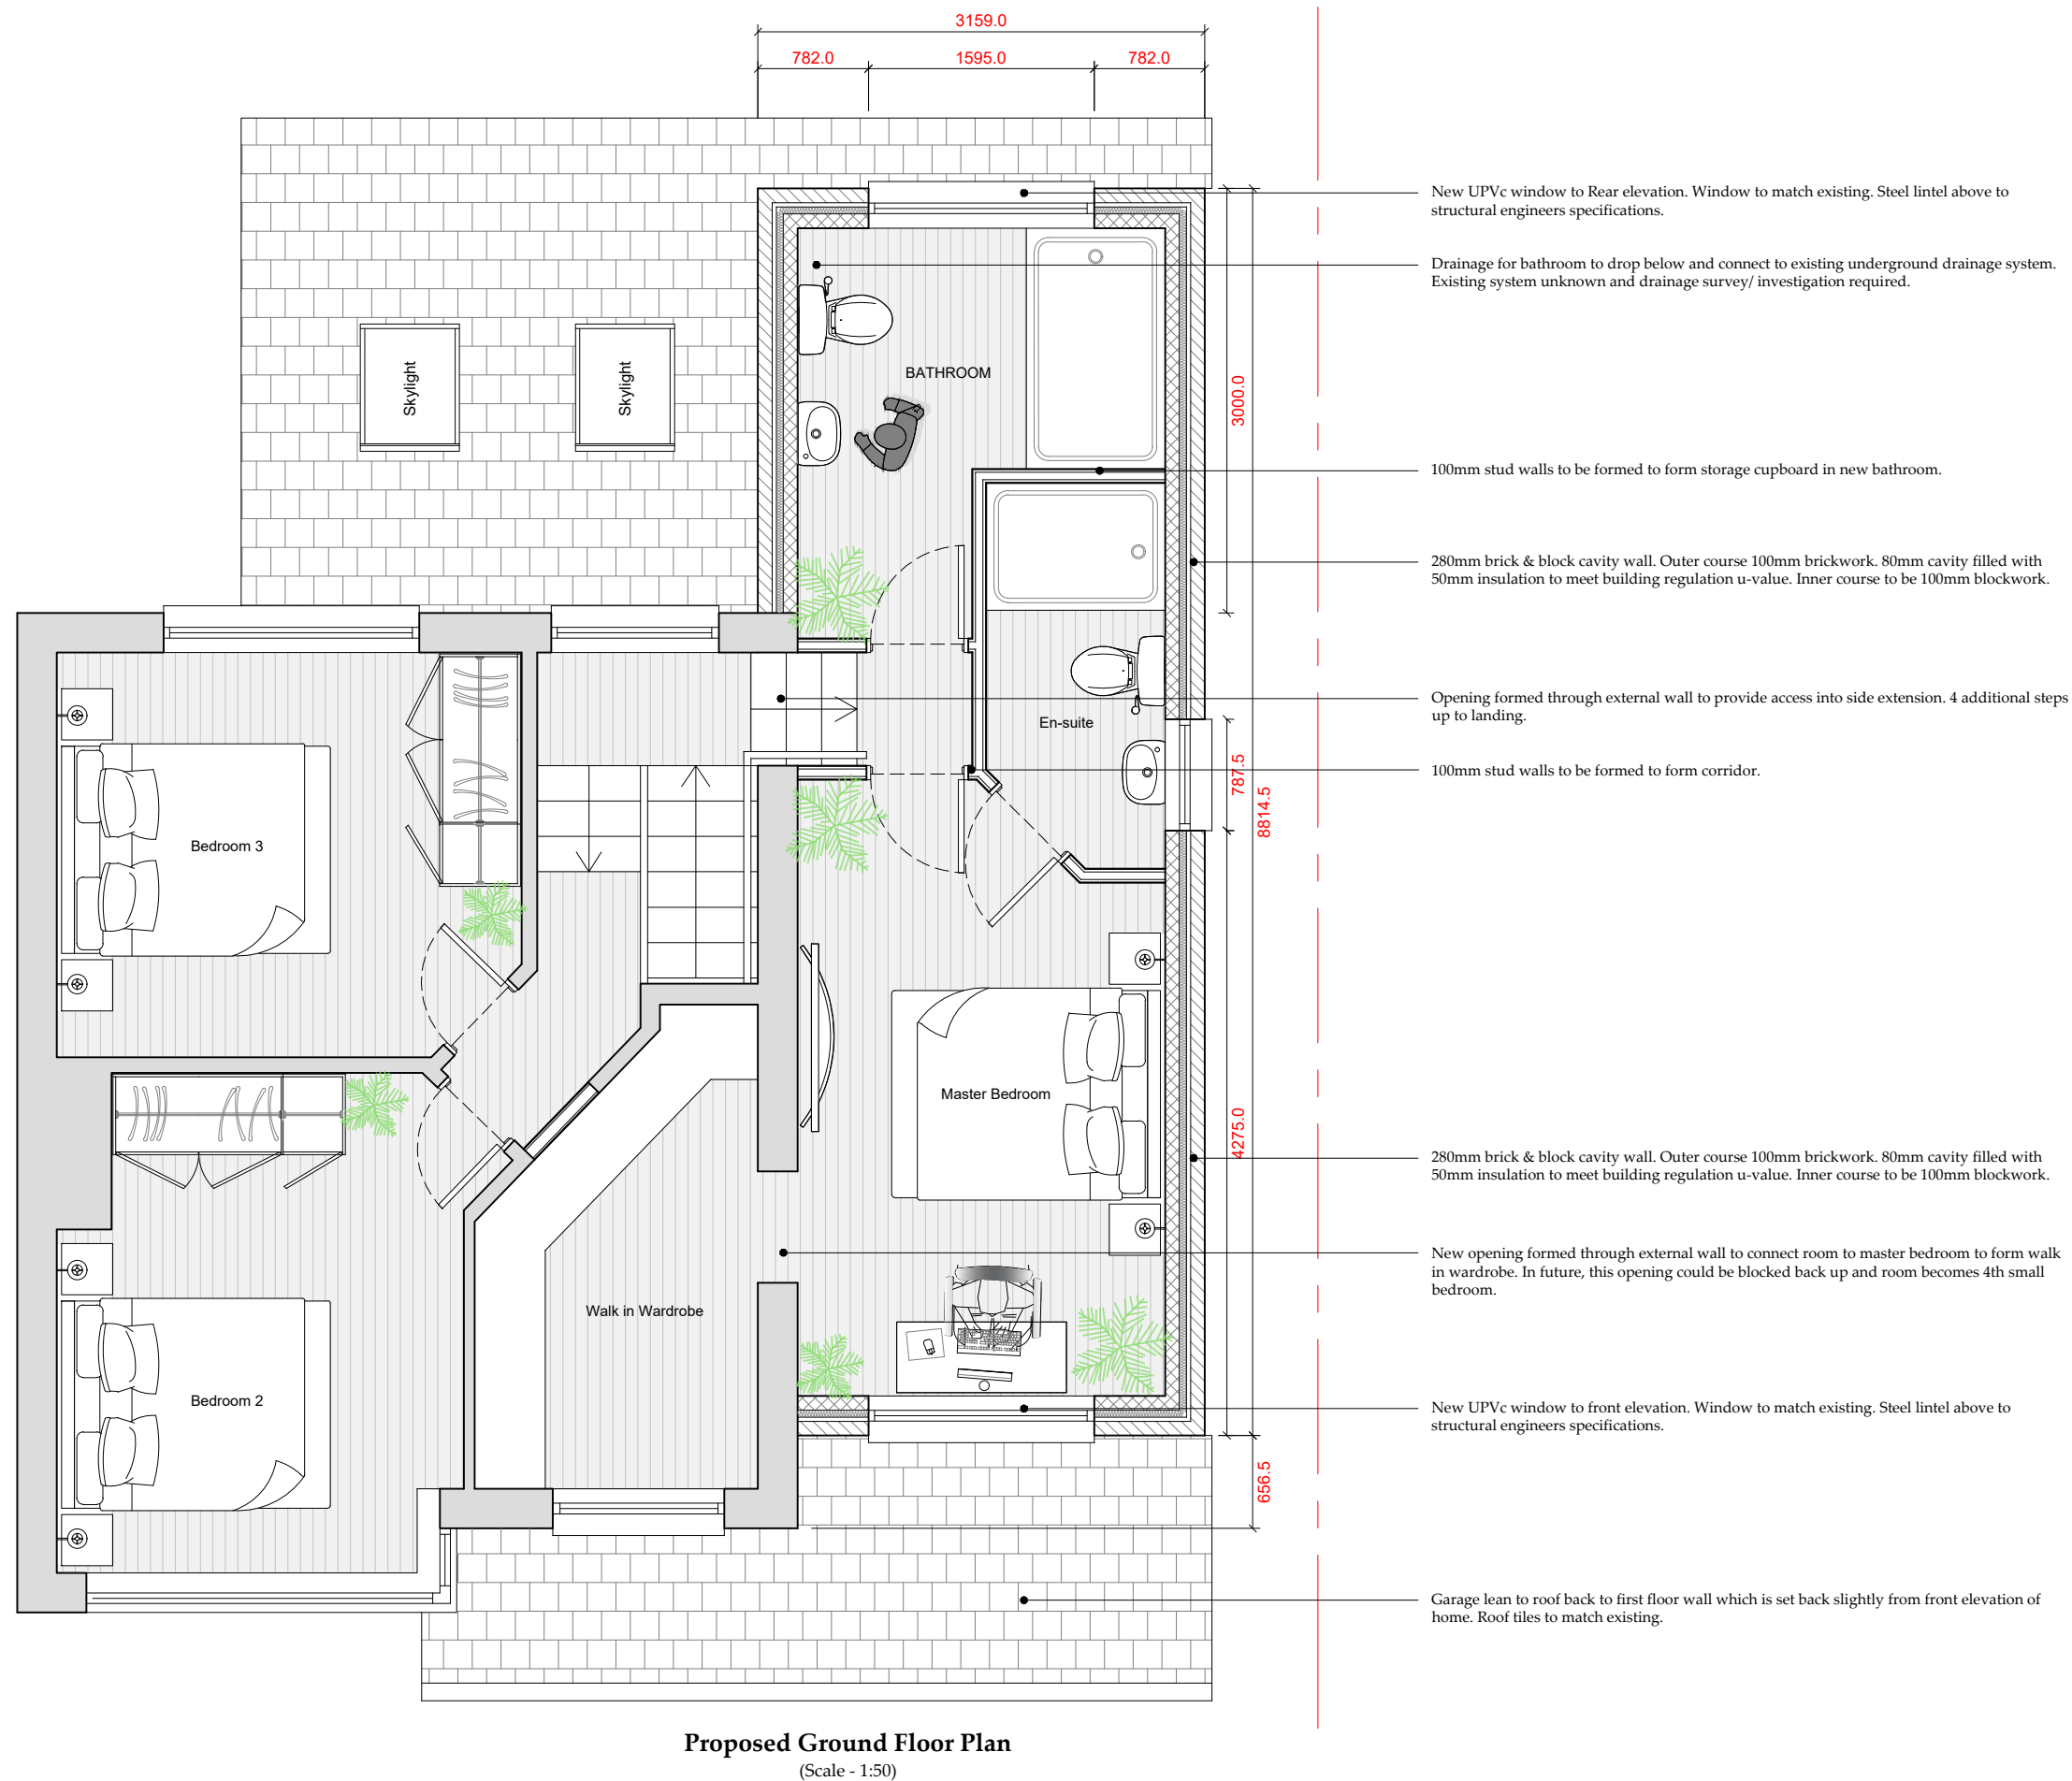


Proposed Ground Floor Plan
(Scale - 1:50)

Please Note: These Drawings are for Concept Plans and not to be used for construction.

All dimensions are to be checked on site, any discrepancies are to be reported to the Architect before work commences.

This drawing is to be read in conjunction with all relevant consultants and specialists drawings / documents.
This drawing is copyright.

 

rev	description	date	dr by	app by
original	dr by			

- Architectural Design & Draughting -

Darren Buckley
07778 297 274

17 Stratton Road, Nantwich
Cheshire, CW5 6YP

client

31 Merton Close

project

Proposed Side/ Rear Extension

drawing

Proposed First Floor

file reference

scale

As Stated @ A3

date

14/01/2022

status

Concept

drawing number

03

revision

A