




GROUND FLOOR PLAN AS EXISTING (1:50)

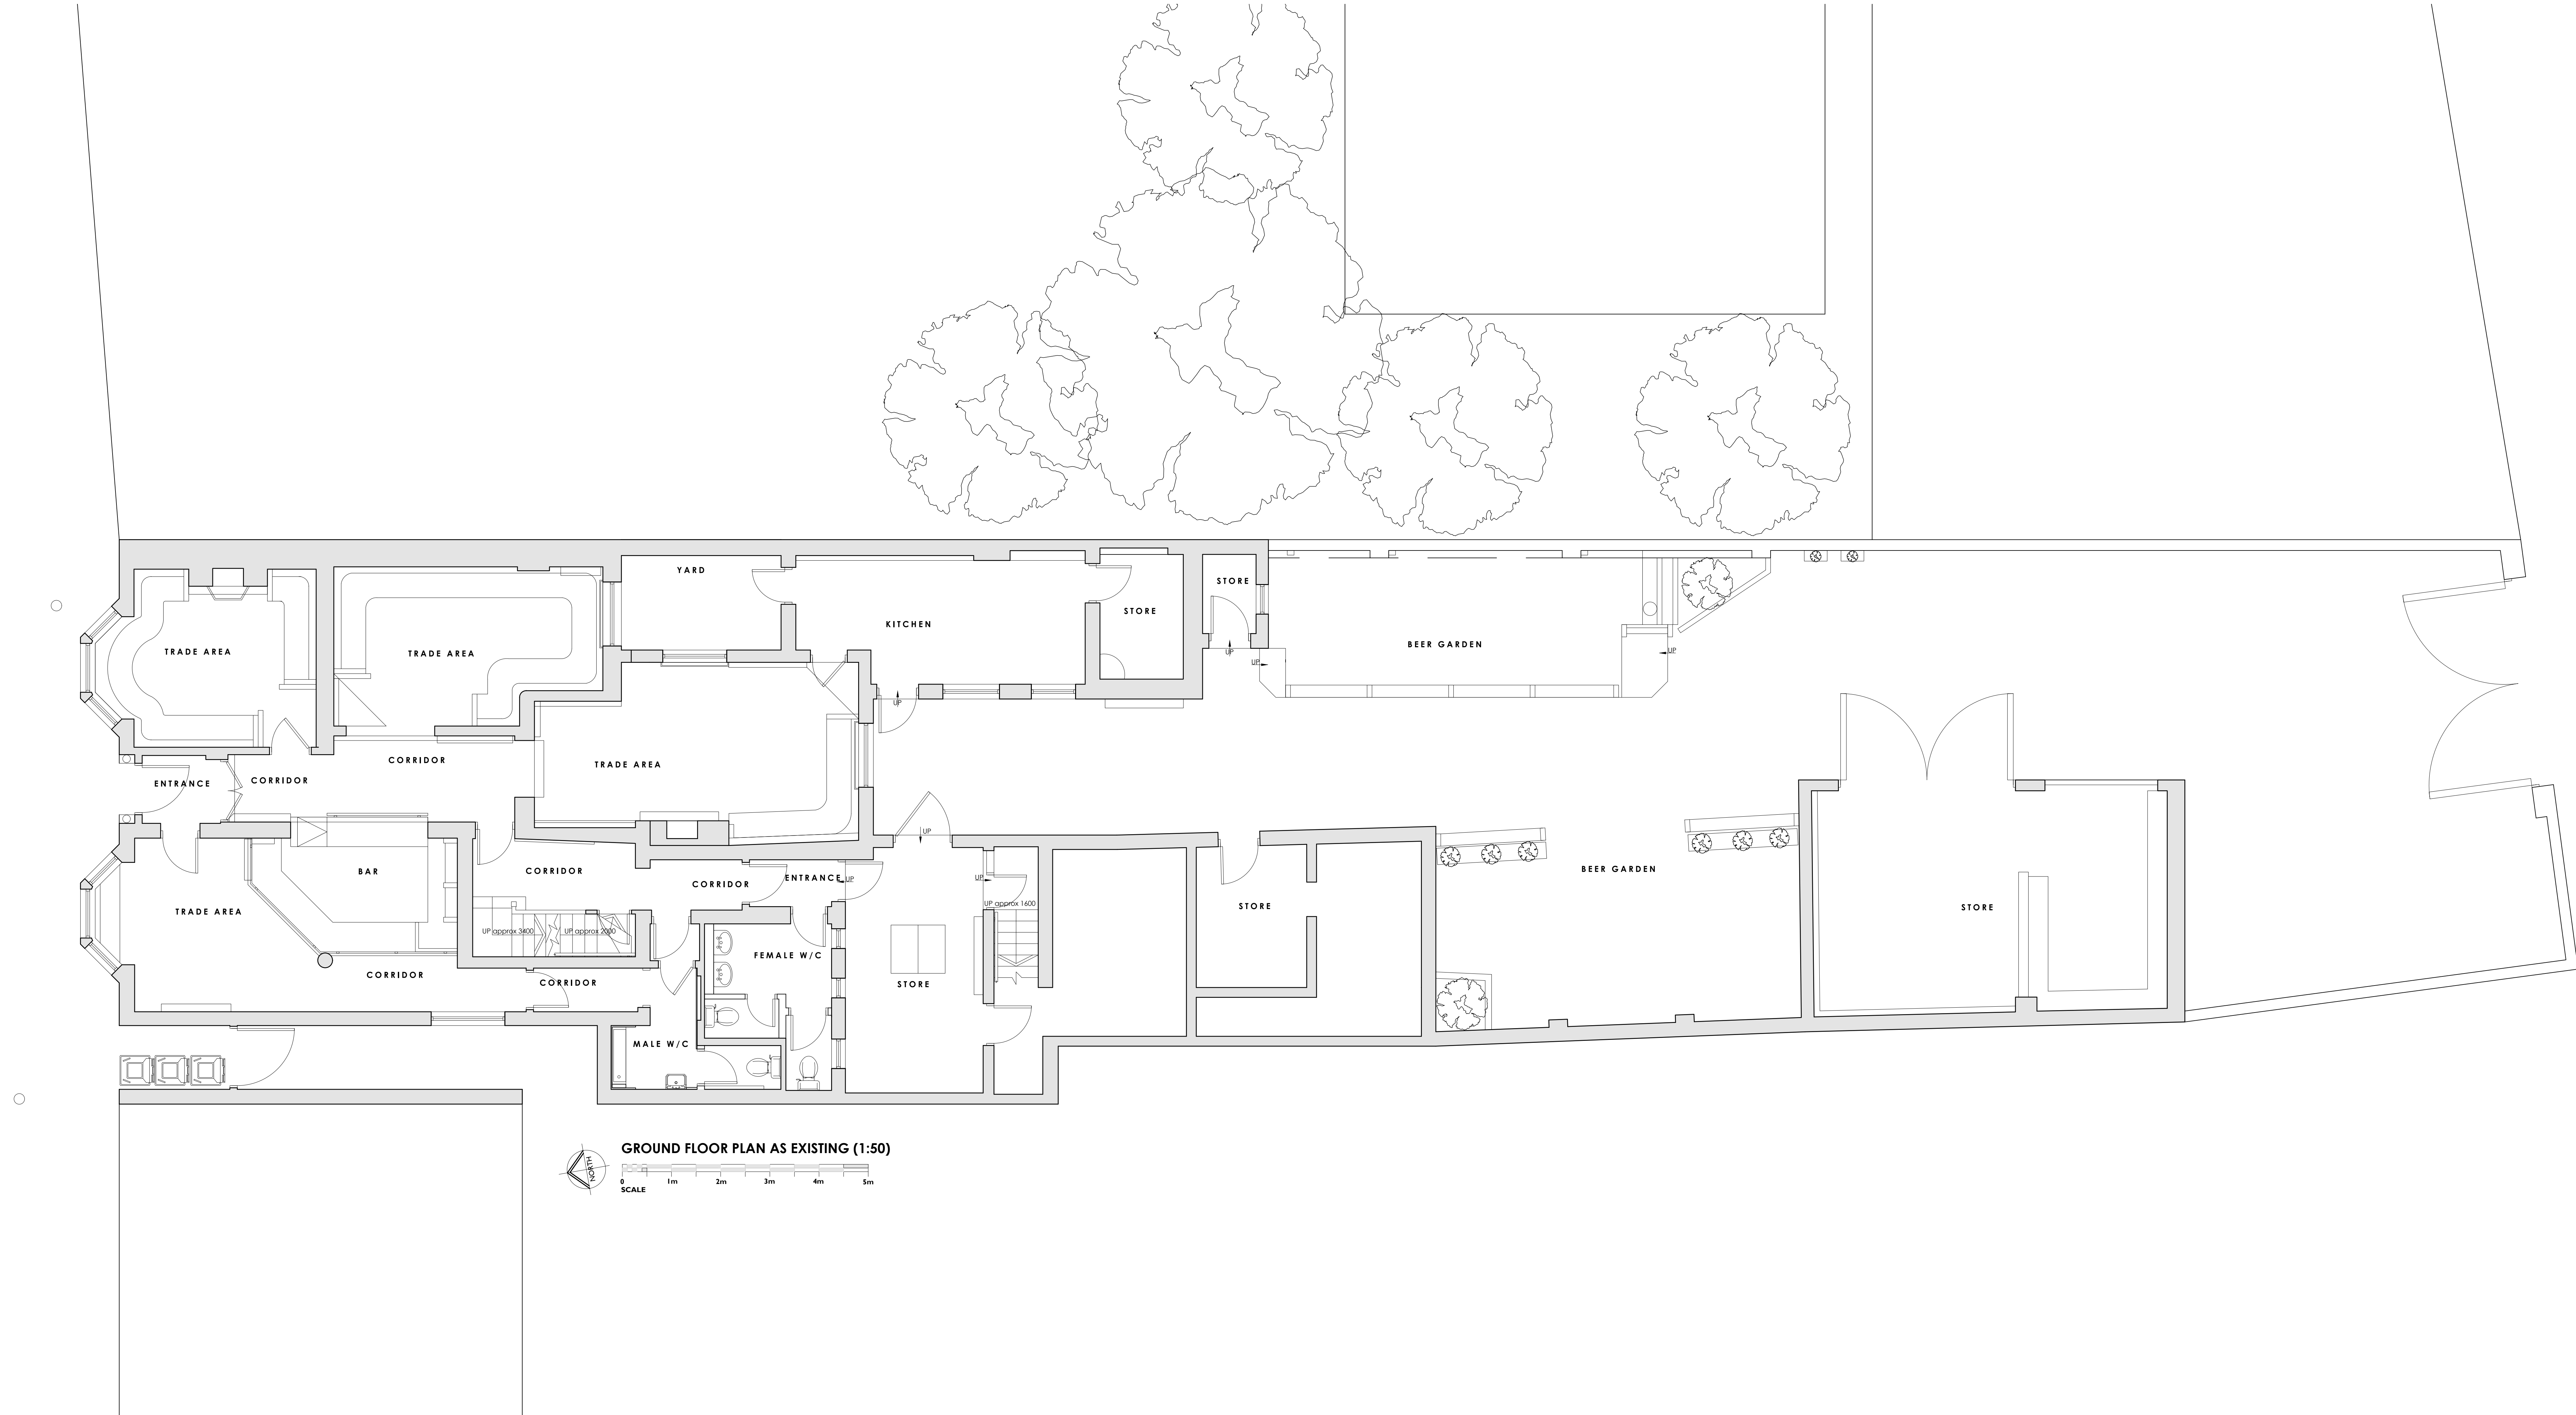

0161 428 0310
office@inventiveda.com
www.inventiveda.com
@inventiveda

Rev	Description	By	Date
-	-	-	-
INVENTIVE DESIGN ASSOCIATES ARCHITECTURE & INTERIOR DESIGN			
57 Station Road, Cheadle Hulme Stockport, Greater Manchester SK8 7AA Company Reg No: 9251414			
THE SUN INN 11 Derby St, Prescot L34 3LE			
GROUND FLOOR PLAN AS EXISTING			
DRAWN	JG	DATE	Jan 26
SCALE	1:50@A1	REV.	-
		DRAWING NO.	25138 - 101