

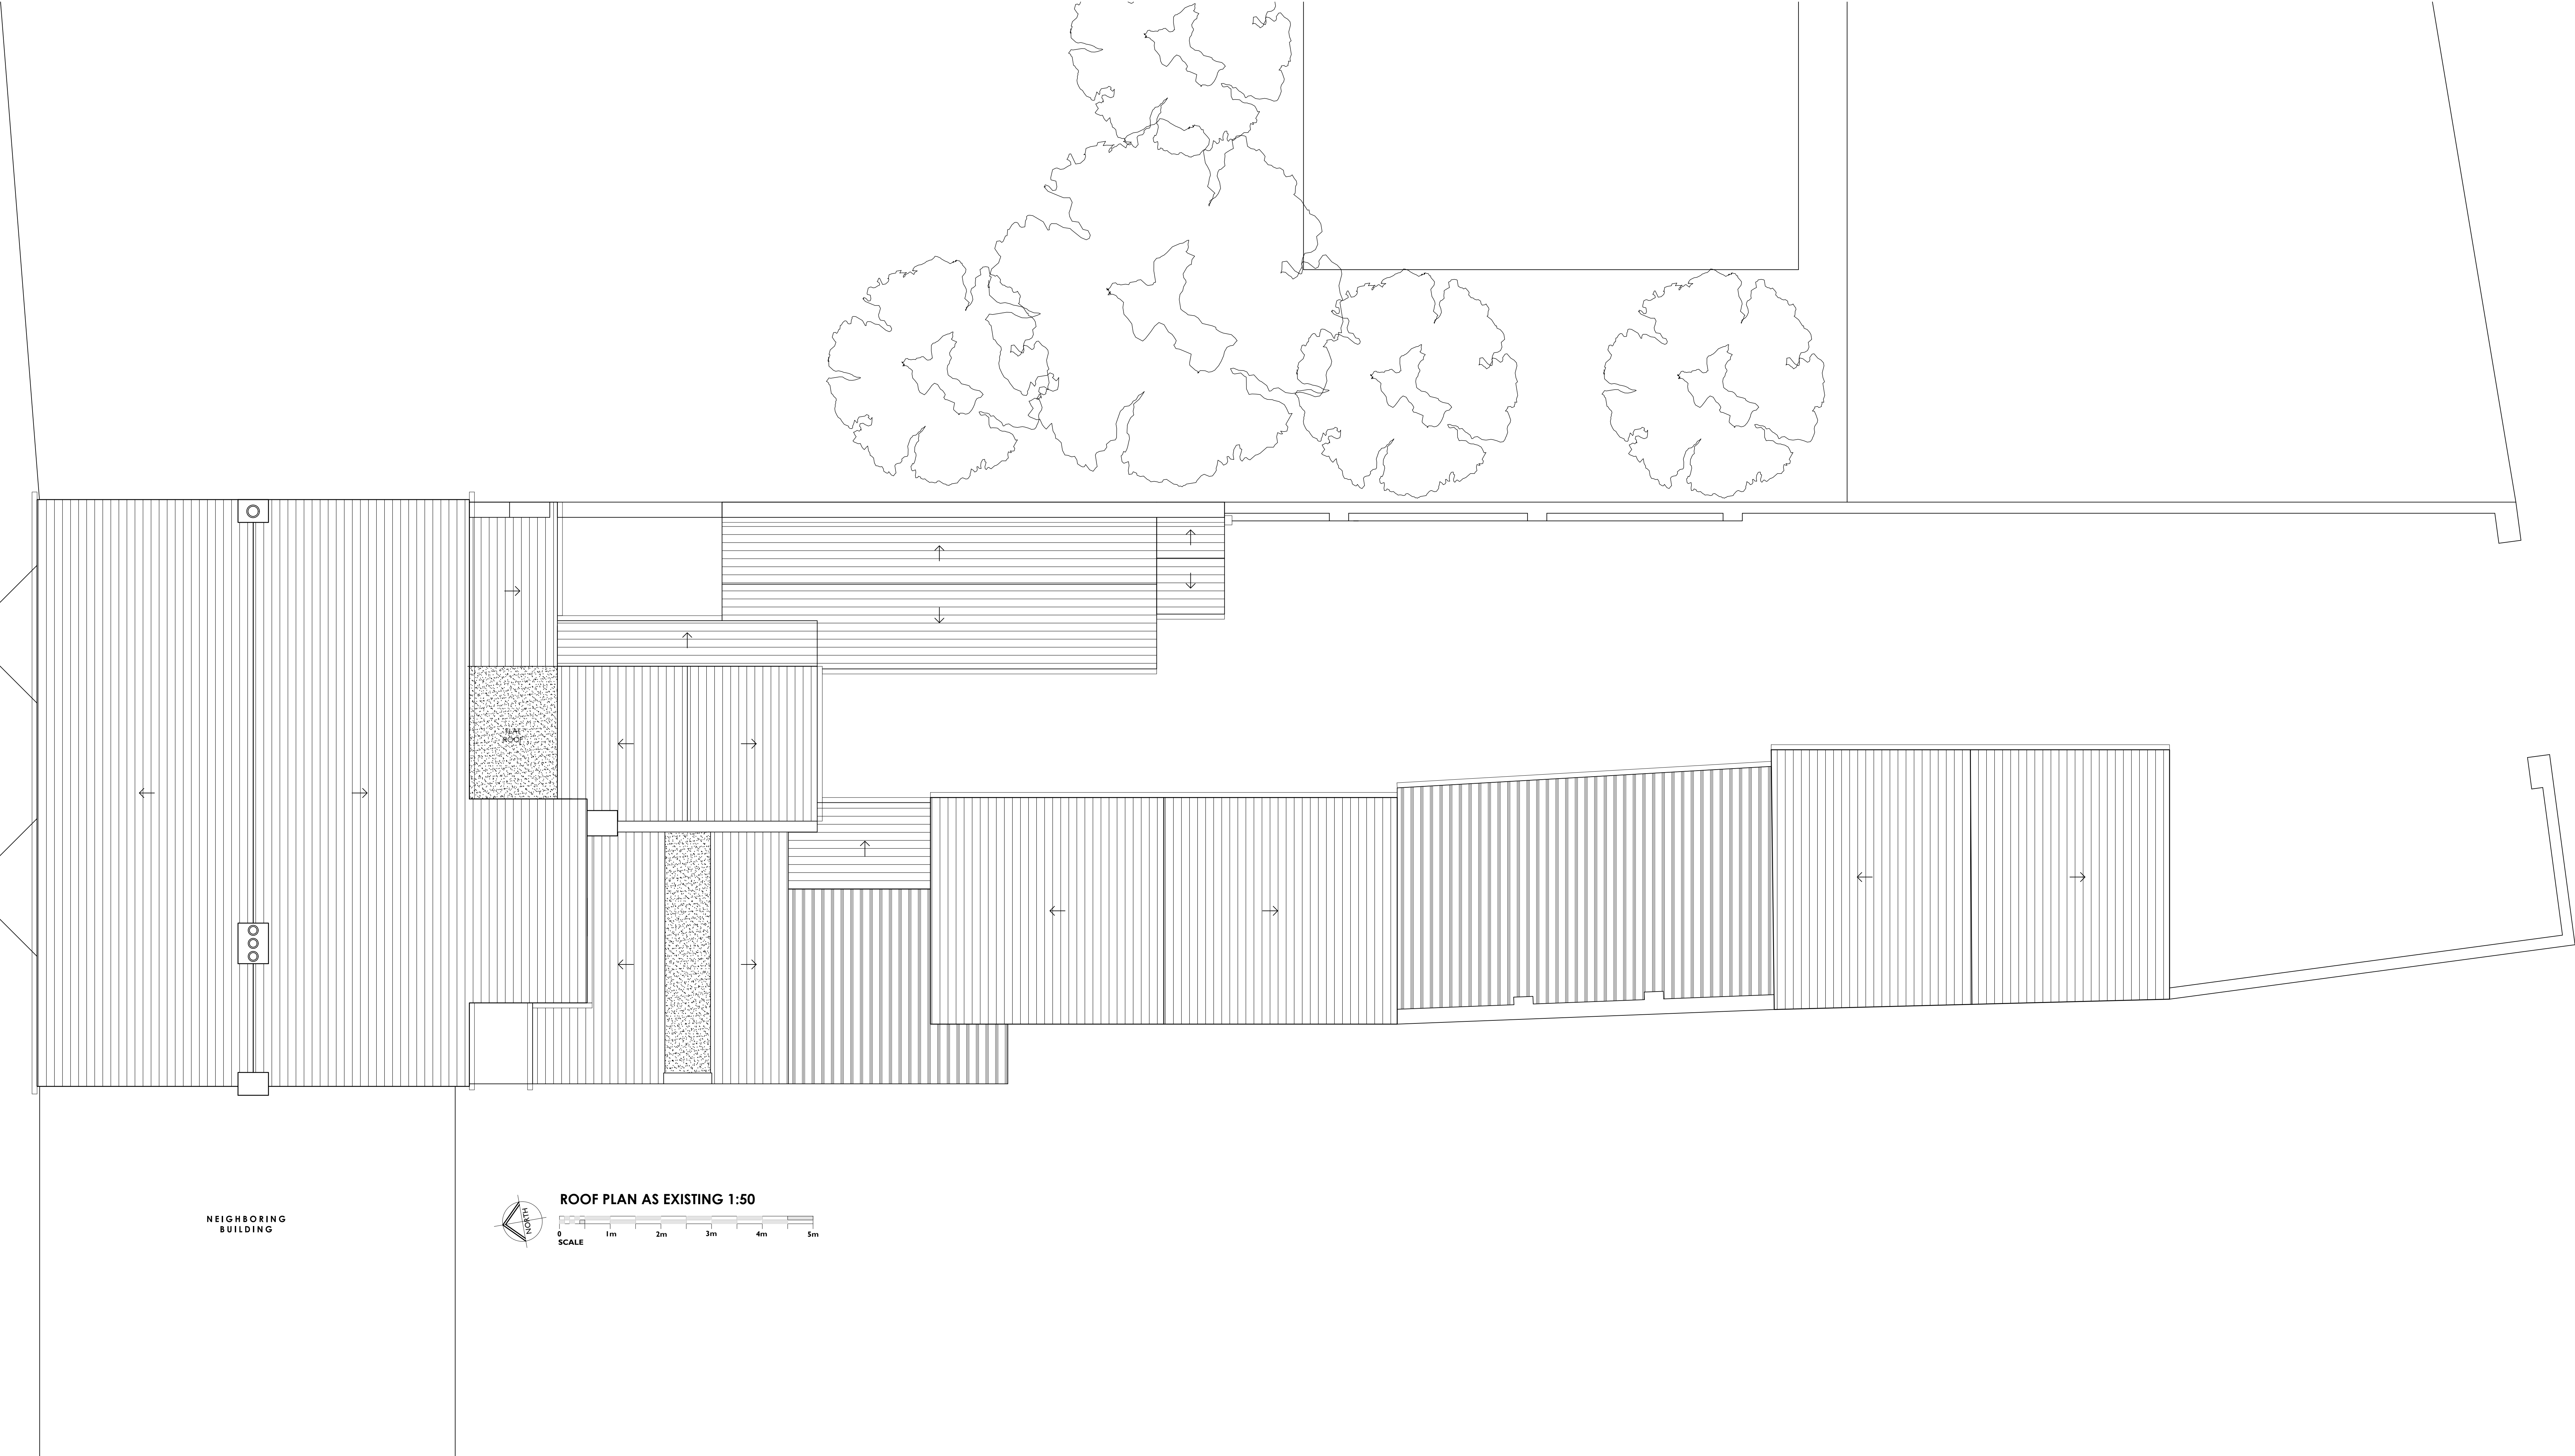


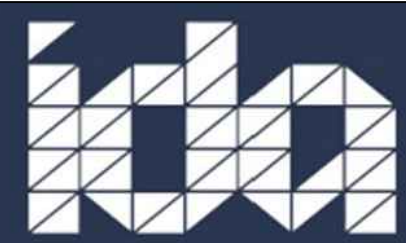

NEIGHBORING  
BUILDING

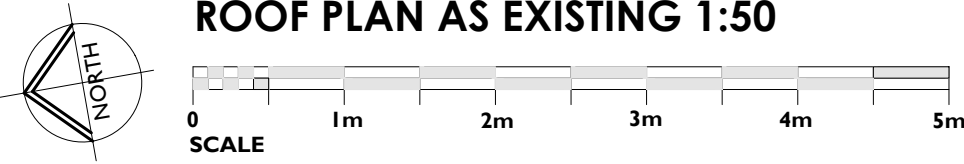

0161 428 0310  
office@inventiveda.com  
www.inventiveda.com  
@inventiveda

|   |             |                            |        |
|---|-------------|----------------------------|--------|
| Rev                                                                                                | Description | By                         | Date   |
| -                                                                                                  | -           | -                          | -      |
| INVENTIVE DESIGN ASSOCIATES<br>ARCHITECTURE & INTERIOR DESIGN                                      |             |                            |        |
| 57 Station Road, Cheadle Hulme<br>Stockport, Greater Manchester SK8 7AA<br>Company Reg No: 9251414 |             |                            |        |
| THE SUN INN<br>11 Derby St,<br>Prescot L34 3LE                                                     |             |                            |        |
| ROOF PLAN AS EXISTING                                                                              |             |                            |        |
| DRAWN                                                                                              | RK          | DATE                       | May 26 |
| SCALE                                                                                              | 1:50@A1     | REV.                       | -      |
|   |             | DRAWING NO.<br>25138 - 106 |        |