


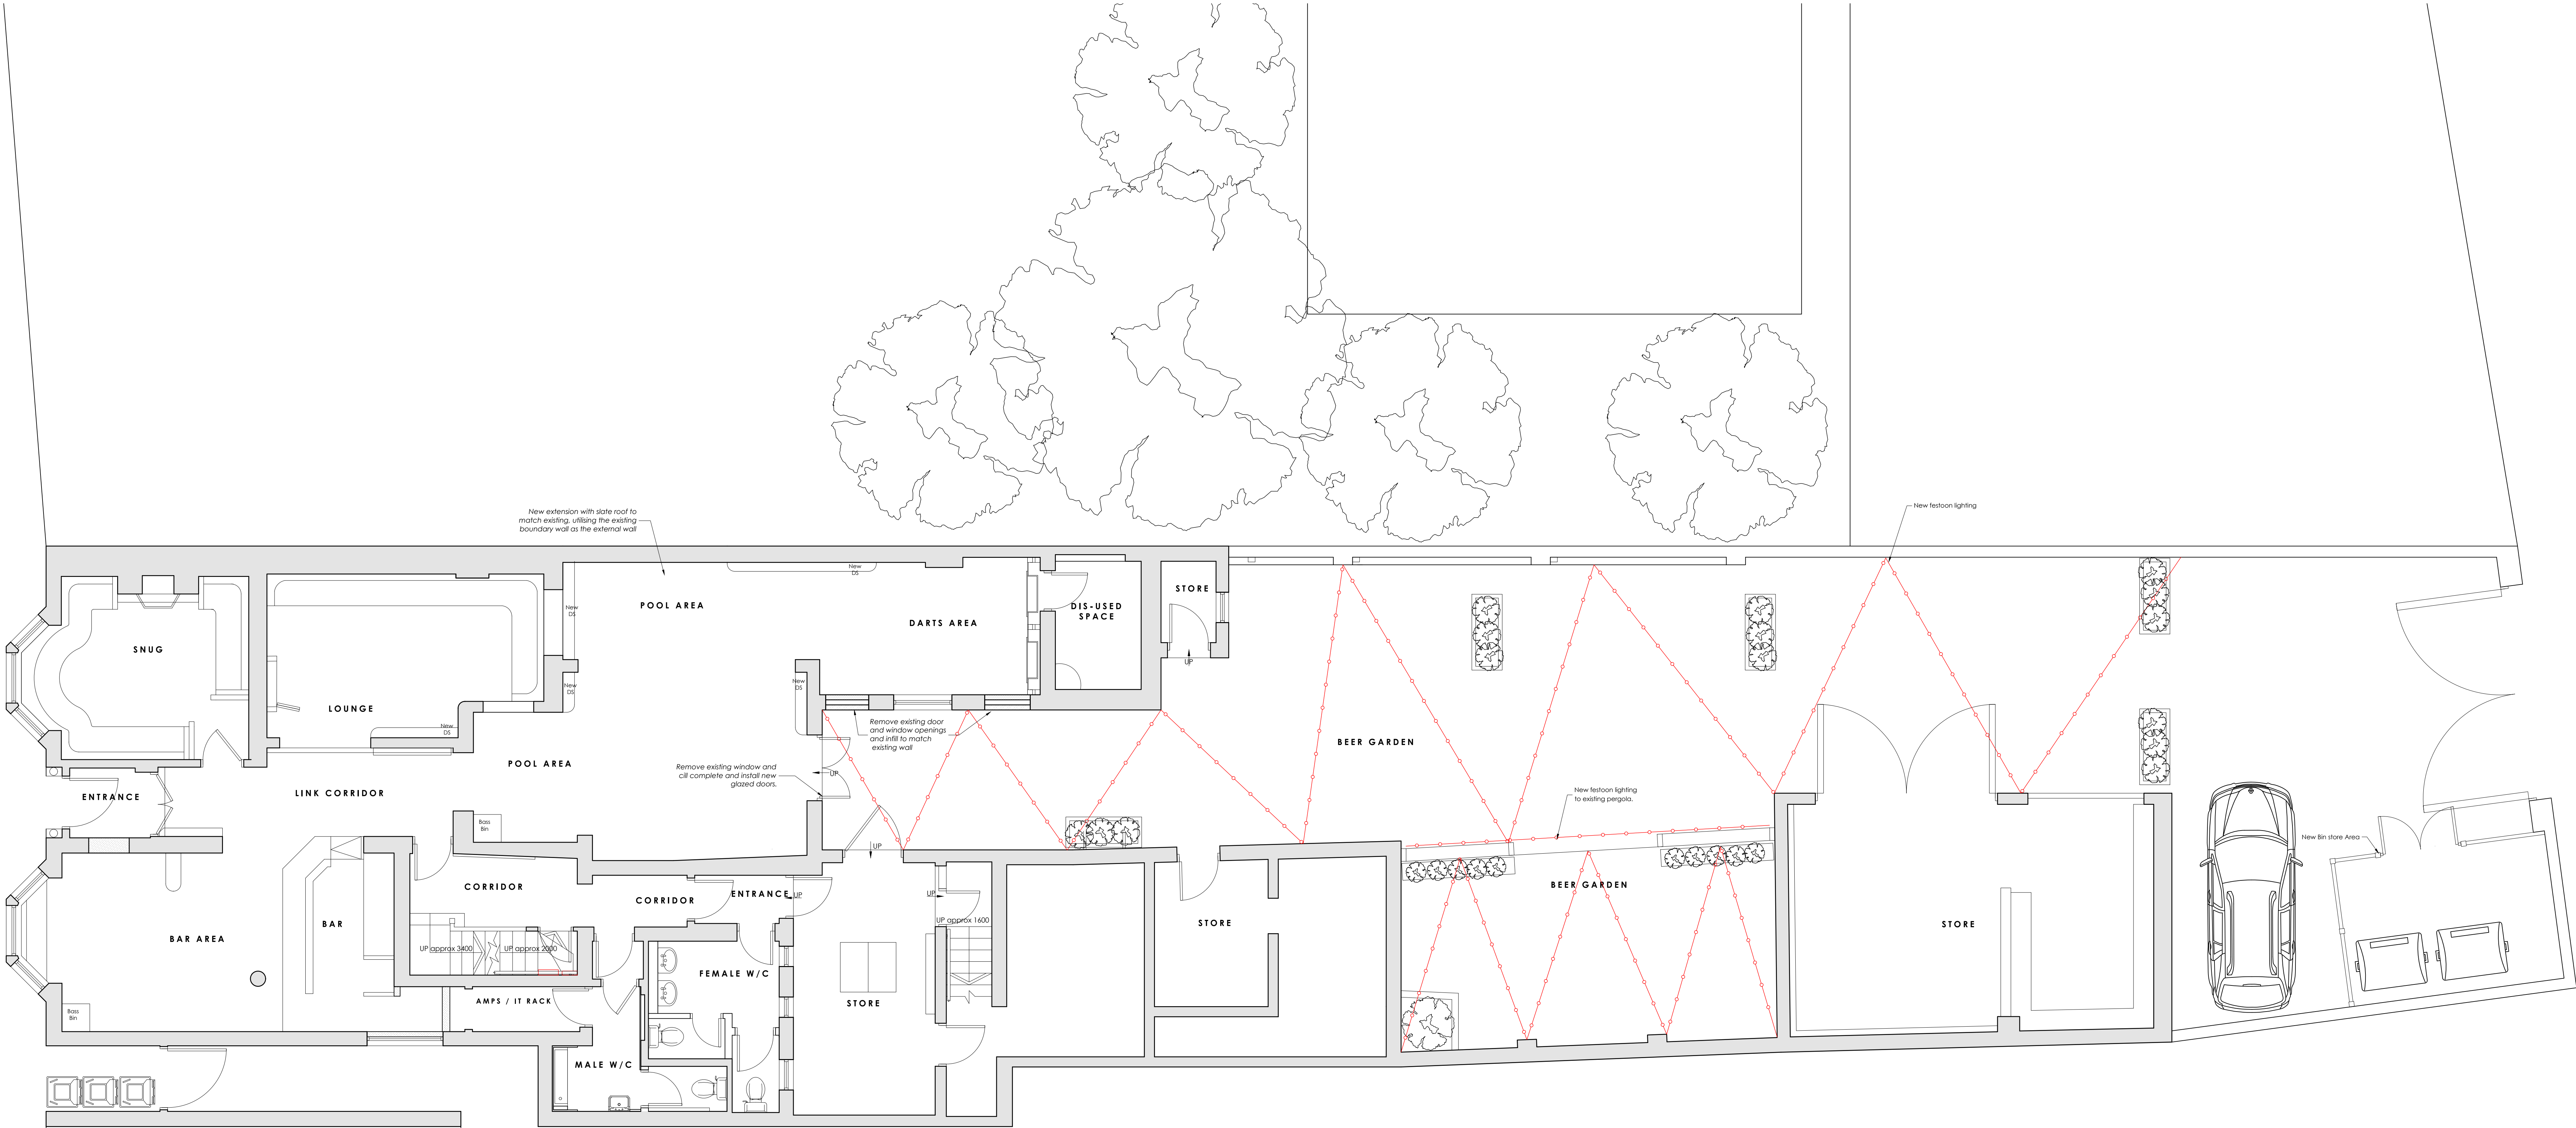

GROUND FLOOR PLAN AS PROPOSED



0161 428 0310  
office@inventiveda.com  
www.inventiveda.com  
@inventiveda

|   |                                   |             |              |
|---|-----------------------------------|-------------|--------------|
| A                                                                                                  | All external alterations included | RK          | 12-05-26     |
| Rev                                                                                                | Description                       | By          | Date         |
| <b>INVENTIVE DESIGN ASSOCIATES</b><br>ARCHITECTURE & INTERIOR DESIGN                               |                                   |             |              |
| 57 Station Road, Cheadle Hulme<br>Stockport, Greater Manchester SK8 7AA<br>Company Reg No: 9251414 |                                   |             |              |
| <b>THE SUN INN</b><br>11 Derby St,<br>Prescot L34 3LE                                              |                                   |             |              |
| <b>GROUND FLOOR PLAN AS PROPOSED</b>                                                               |                                   |             |              |
| DRAWN                                                                                              | RK                                | DATE        | March 26     |
| SCALE                                                                                              | 1:50@A1                           | REV.        | A            |
|   |                                   | DRAWING NO. | 25138 - 301A |