


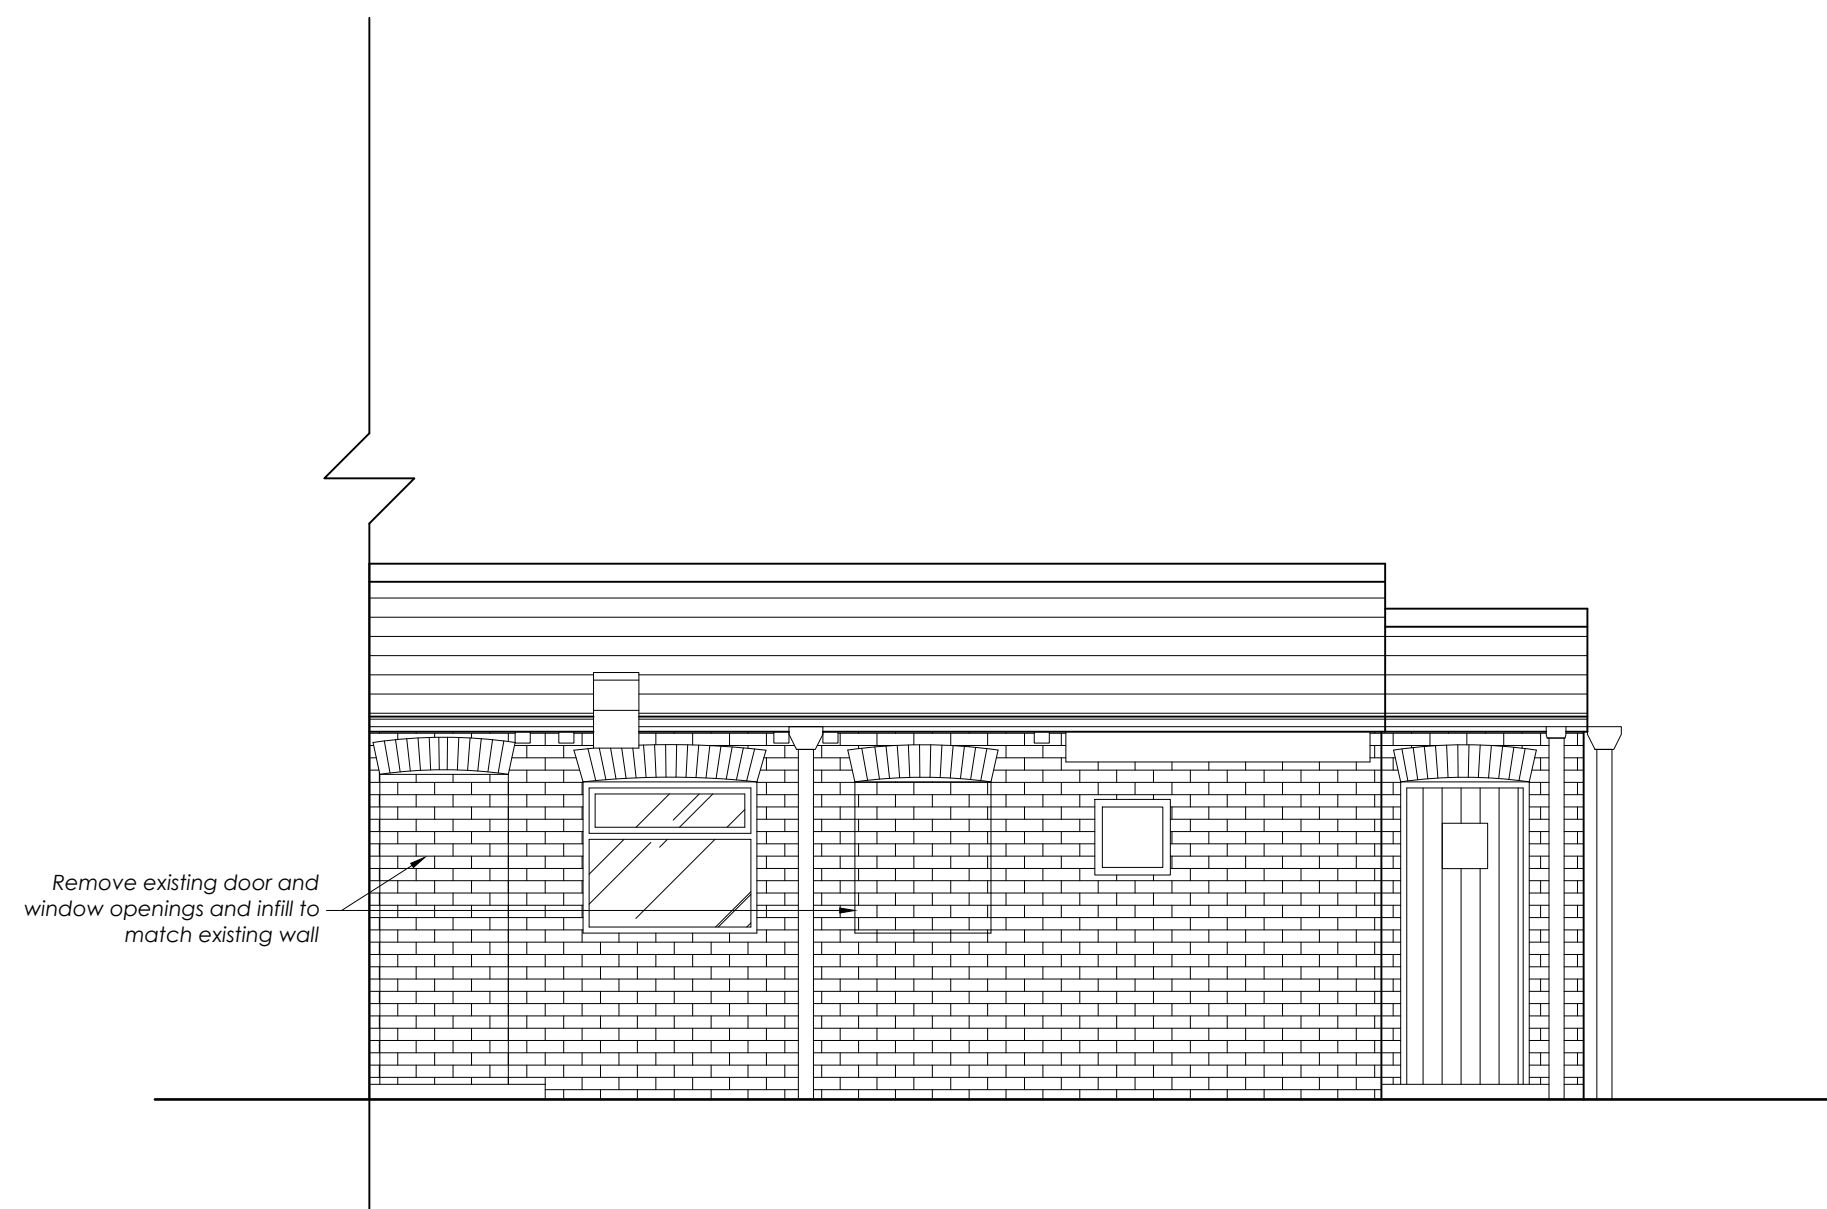

NORTH ELEVATION AS PROPOSED (1:50)




SOUTH ELEVATION AS PROPOSED (1:50)



WEST (PART) ELEVATION AS PROPOSED (1:50)



EAST ELEVATION AS PROPOSED (1:50)

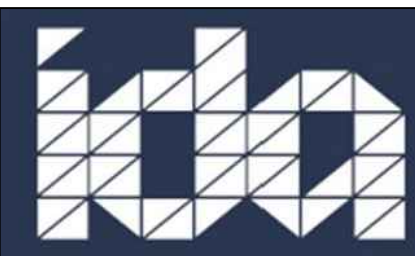

0161 428 0310
office@inventiveda.com
www.inventiveda.com
@inventiveda

Rev	A	Part west elevation included & Elevations updated correctly	RK	12-05-26
		Description	By	Date
INVENTIVE DESIGN ASSOCIATES ARCHITECTURE & INTERIOR DESIGN				
57 Station Road, Cheadle Hulme Stockport, Greater Manchester SK8 7AA Company Reg No: 9251414				
THE SUN INN 11 Derby St, Prescot L34 3LE				
ELEVATIONS AS PROPOSED				
DRAWN	RK	DATE	March 26	DRAWING NO.
SCALE	1:50@A1	REV.	A	25138 - 302A