
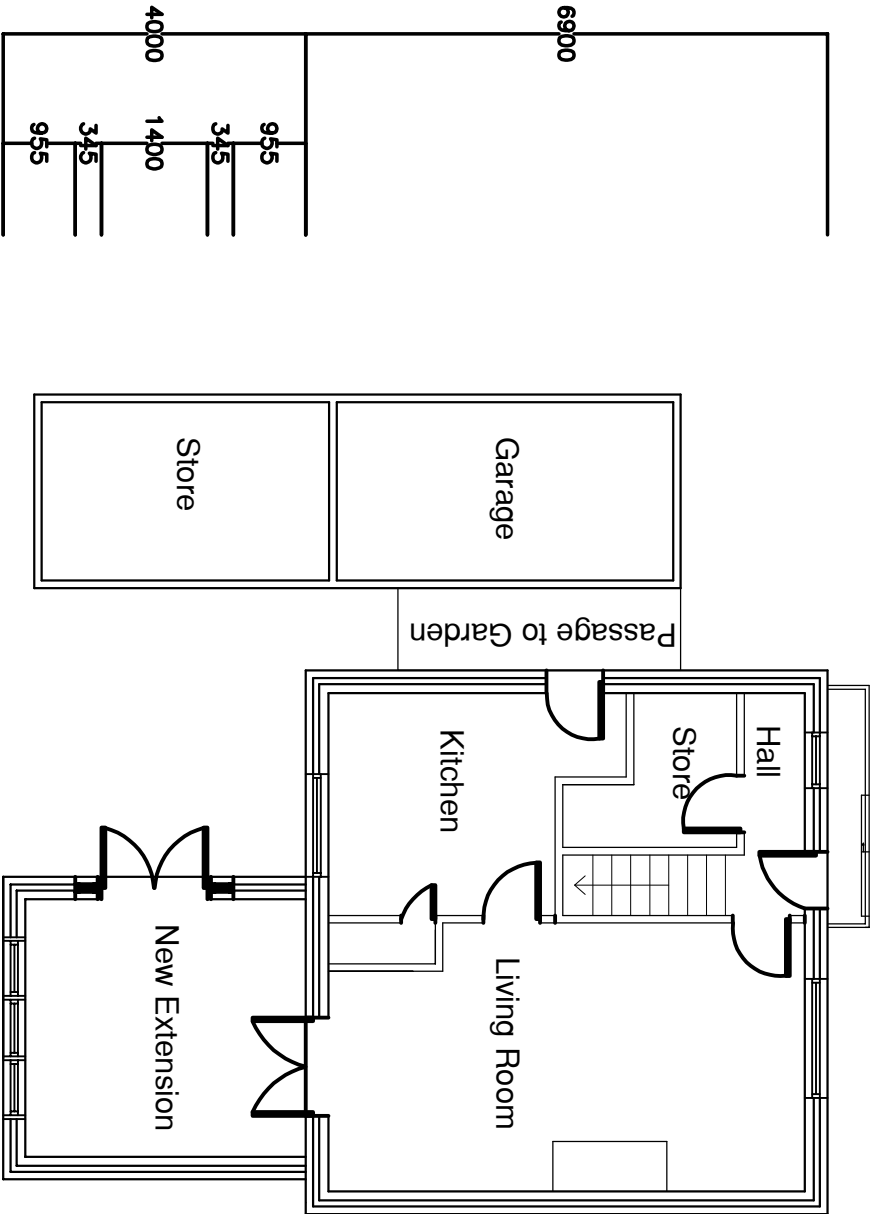


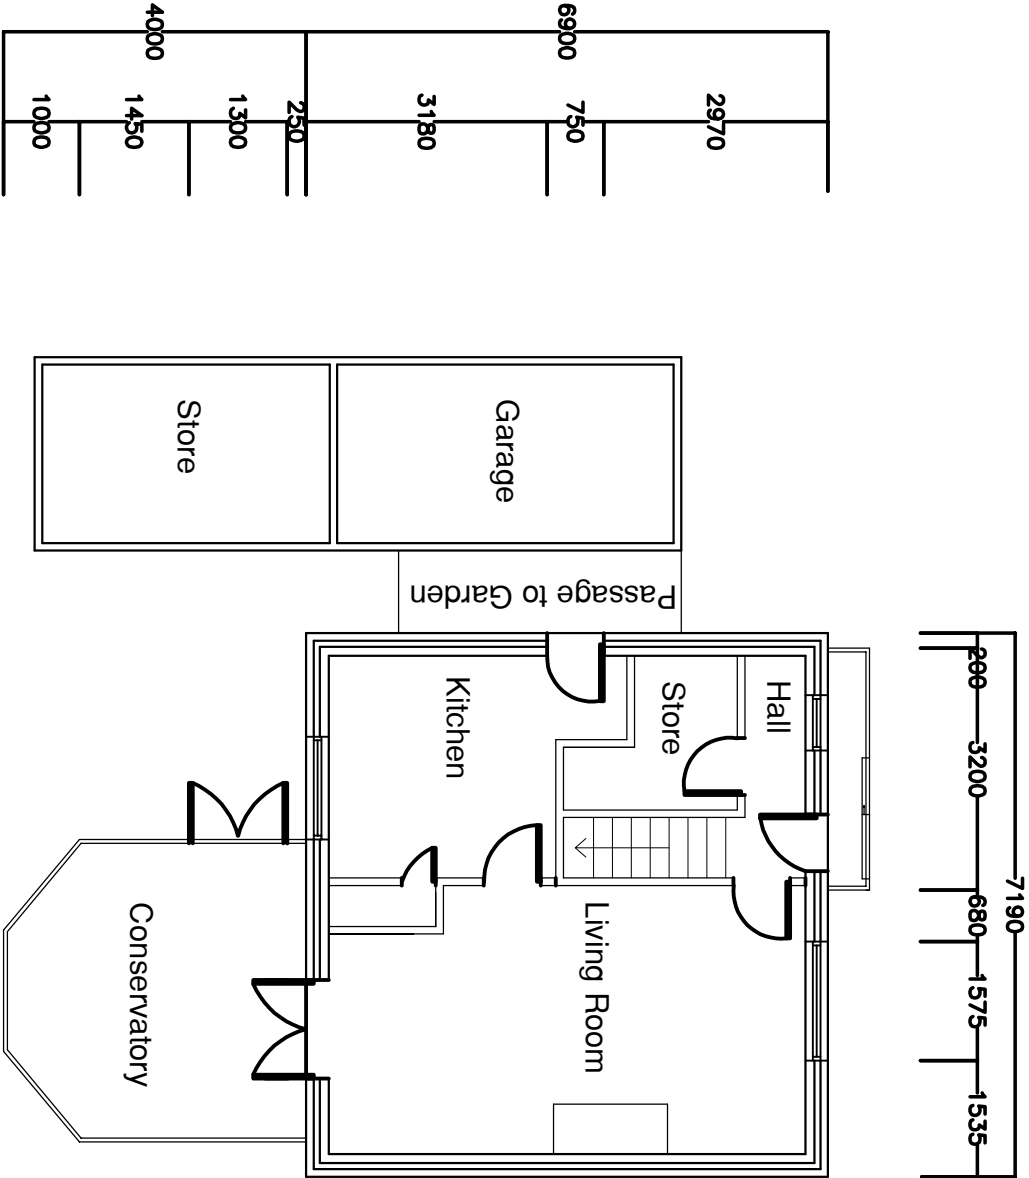

Existing Ground Floor Plan

Proposed Ground Floor Plan

A		Outbuildings Added	May 23
Rev	Amendments	Date	
EAB Surveying Building and Planning		Client Mr I Rollinson, 68 Whiston Lane Knowsley L36 1TZ	Drawing Title Ground Floor Plans
EAB Surveying eabsurveying@outlook.com 07510 561 866		Project Title To remove an existing Conservatory and erect a new extension top the rear of 68 Whiston Lane	Drawn RB Date Feb 2023 Checked
		SCALE 1:100@A4	
		DWG No.	P10099/03a