

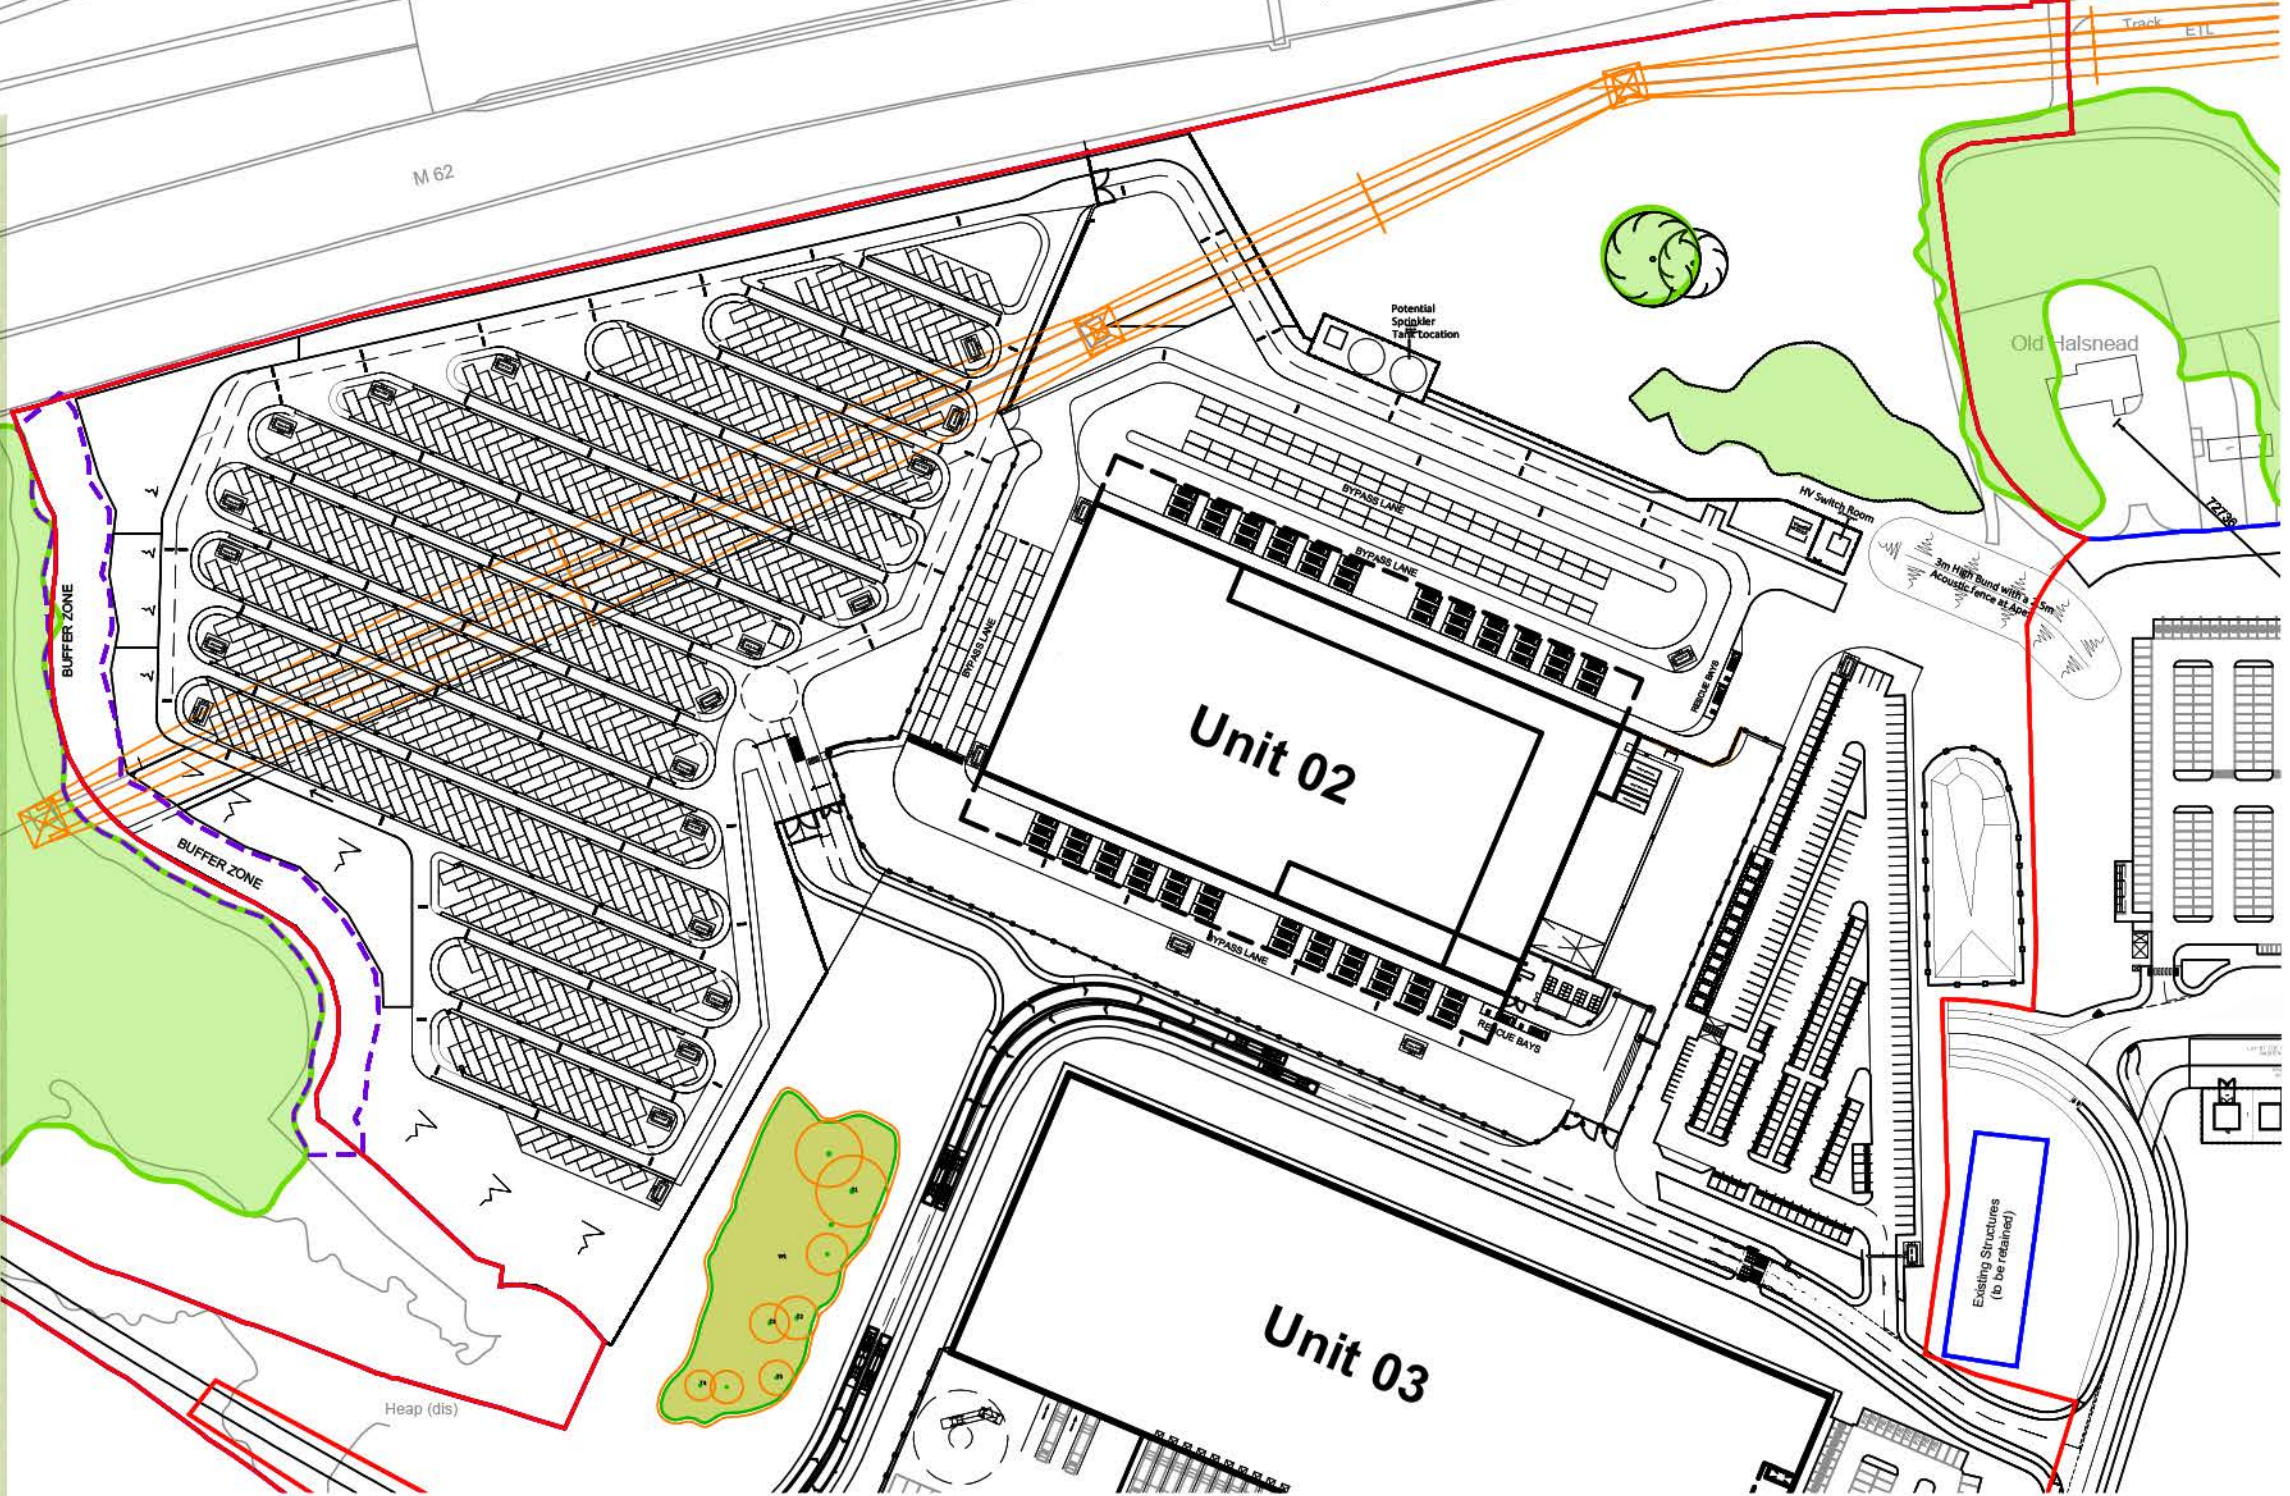


Dimensions are in millimetres, unless stated otherwise.
It is the recipient's responsibility to print this document to the correct scale.
All relevant drawings and specifications should be read in conjunction with this drawing.

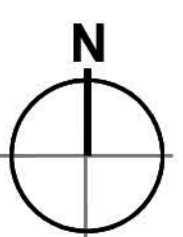

Key Plan - Extent of red line boundary @ 1:2000

- Masterplan Boundary
- Existing Overhead Power Lines
- Application Boundary
- 15m Wood Offset Zone
- TPO Woodland

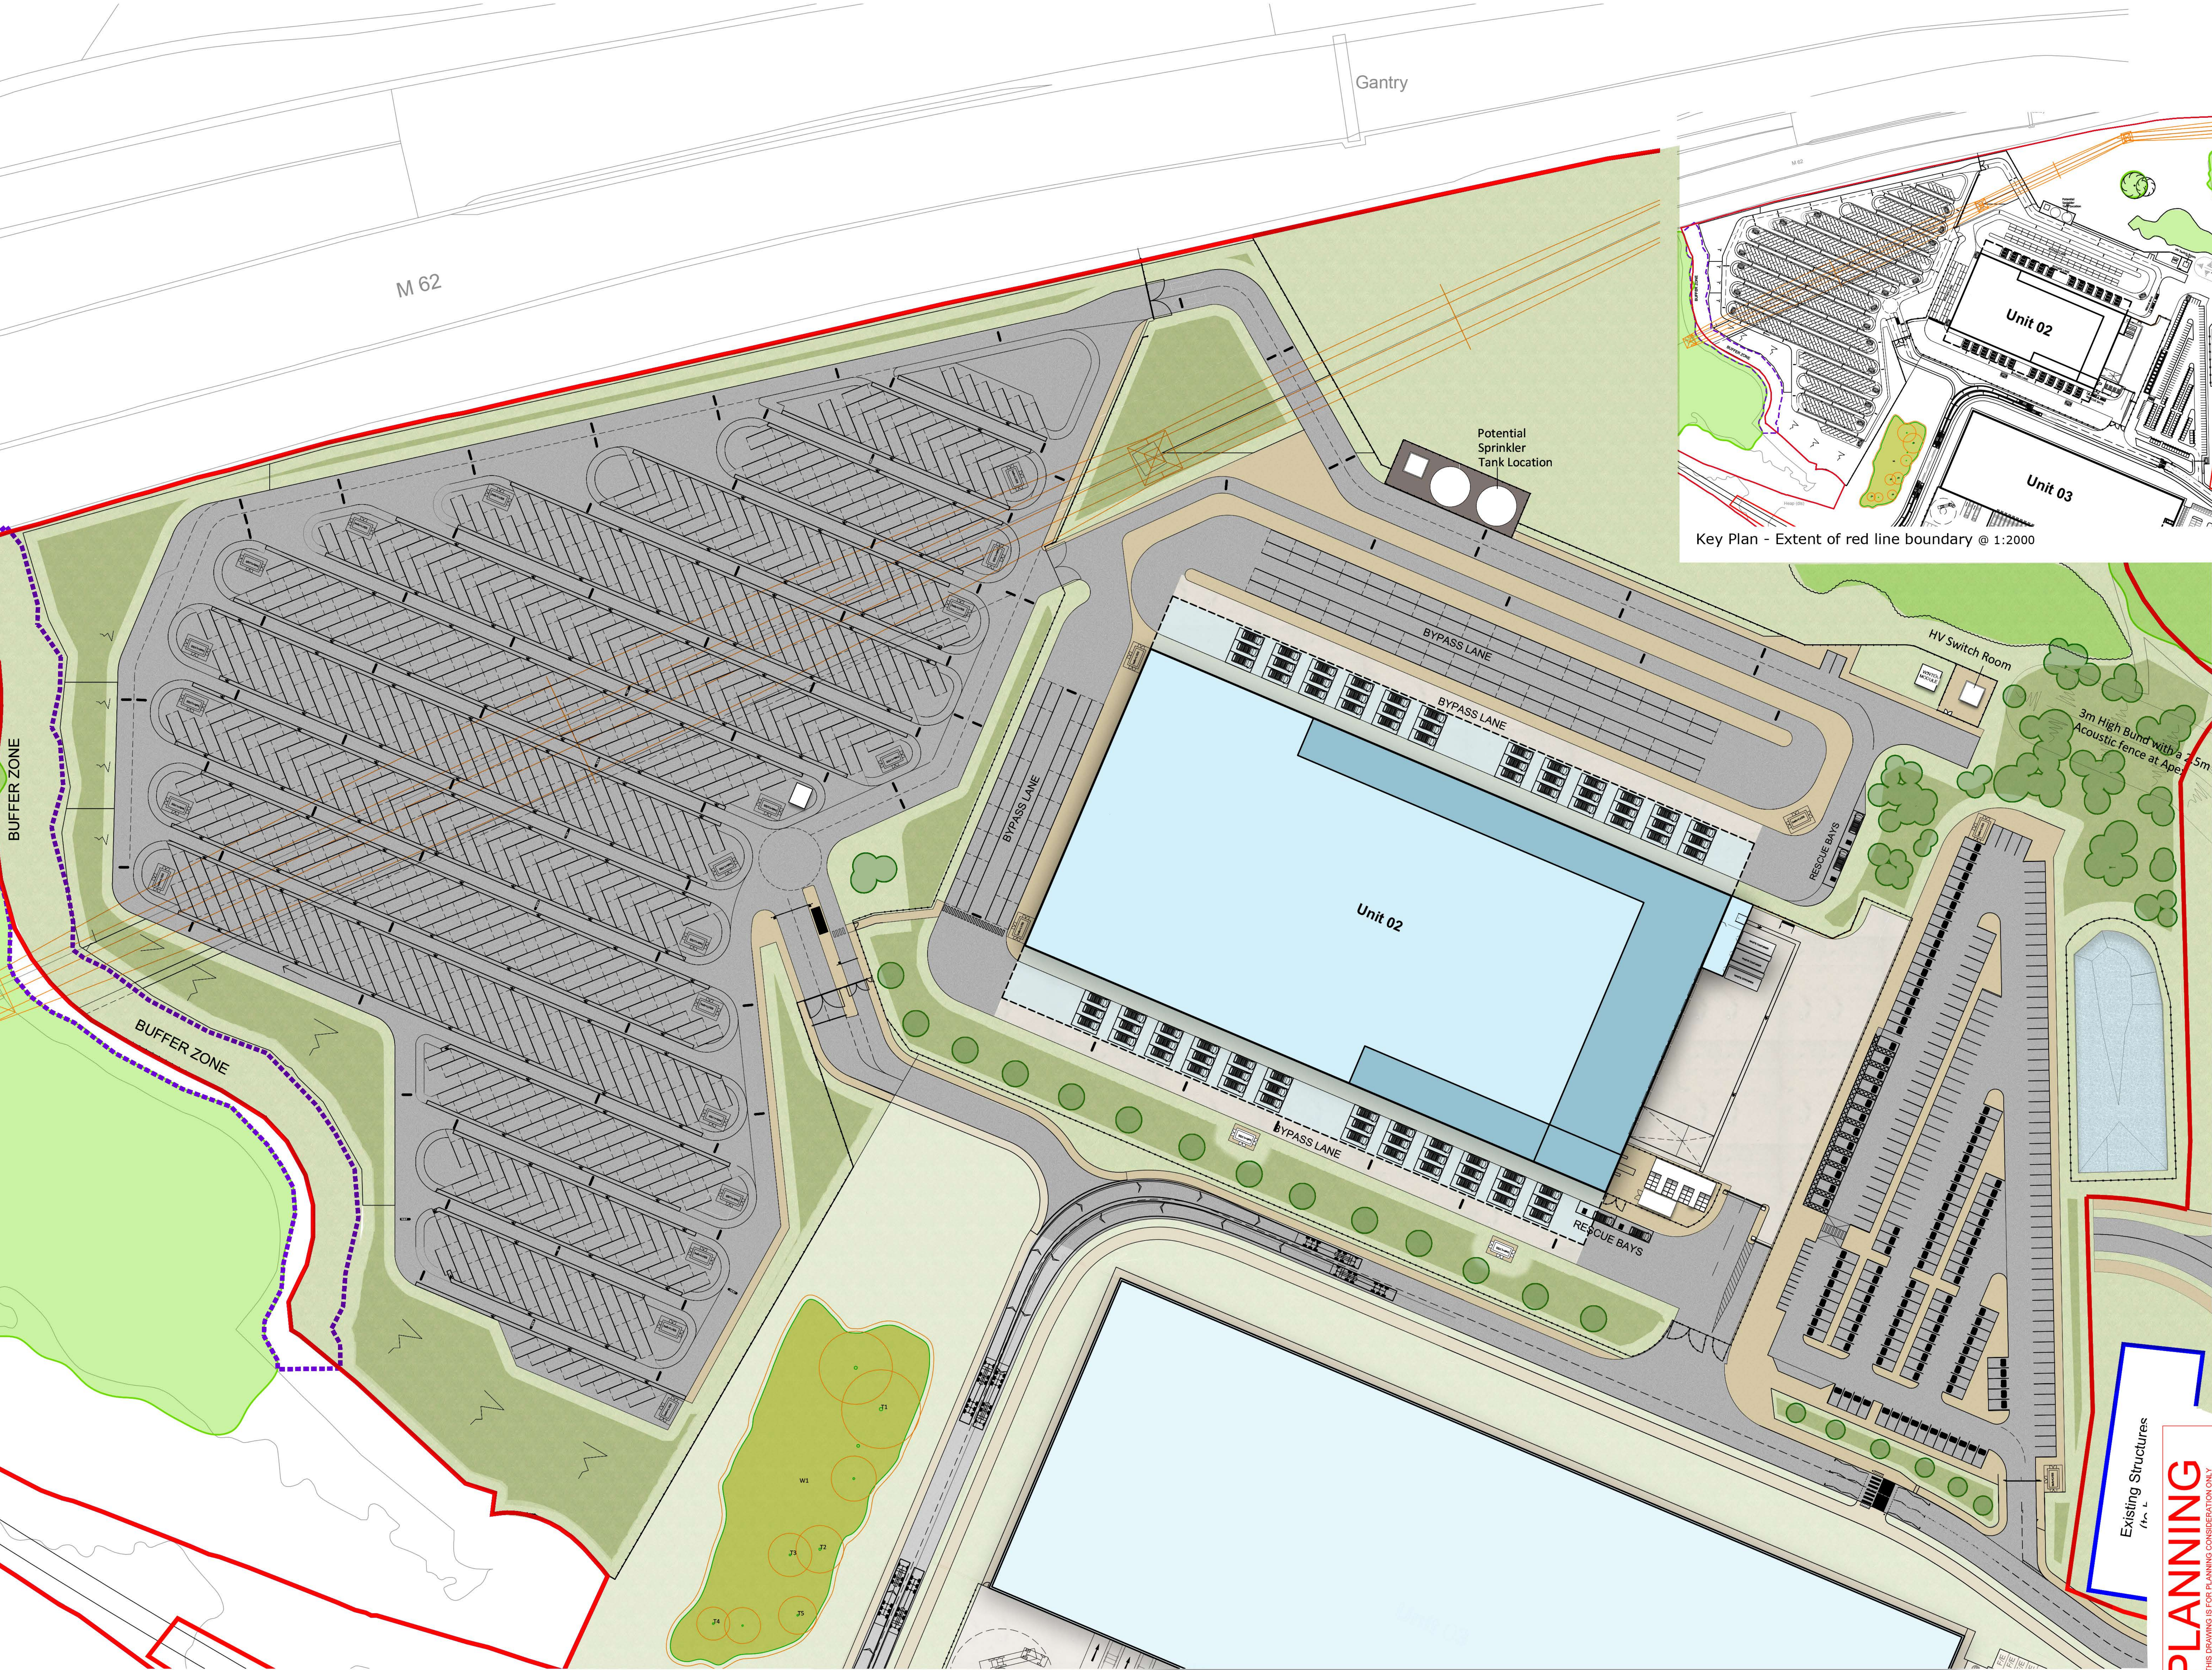

Unit 2 - Site Plan



Existing Structures
1/10/1

PLANNING
THIS DRAWING IS FOR PLANNING PURPOSES ONLY
AND SHOULD NOT BE USED FOR ANY OTHER PURPOSE

rev	amendments	by	chk	date
Phase 2, Symmetry Park, Merseyside Unit 2 - Site Plan				
A TRITAX BIG BOX COMPANY				
umc architects 3rd Floor, Manchester Club, 81 King Street, Manchester, M2 4AN t: +44 (0)161 410 0080 e: info@umcarchitects.com				
Drawing Status:		Planning		
Drawn / Checked:		HY / DEB		
Date:		27/09/2021		
Scale:		As Noted A0		
Drawing no:		Revision		
21351 P0603		P		