


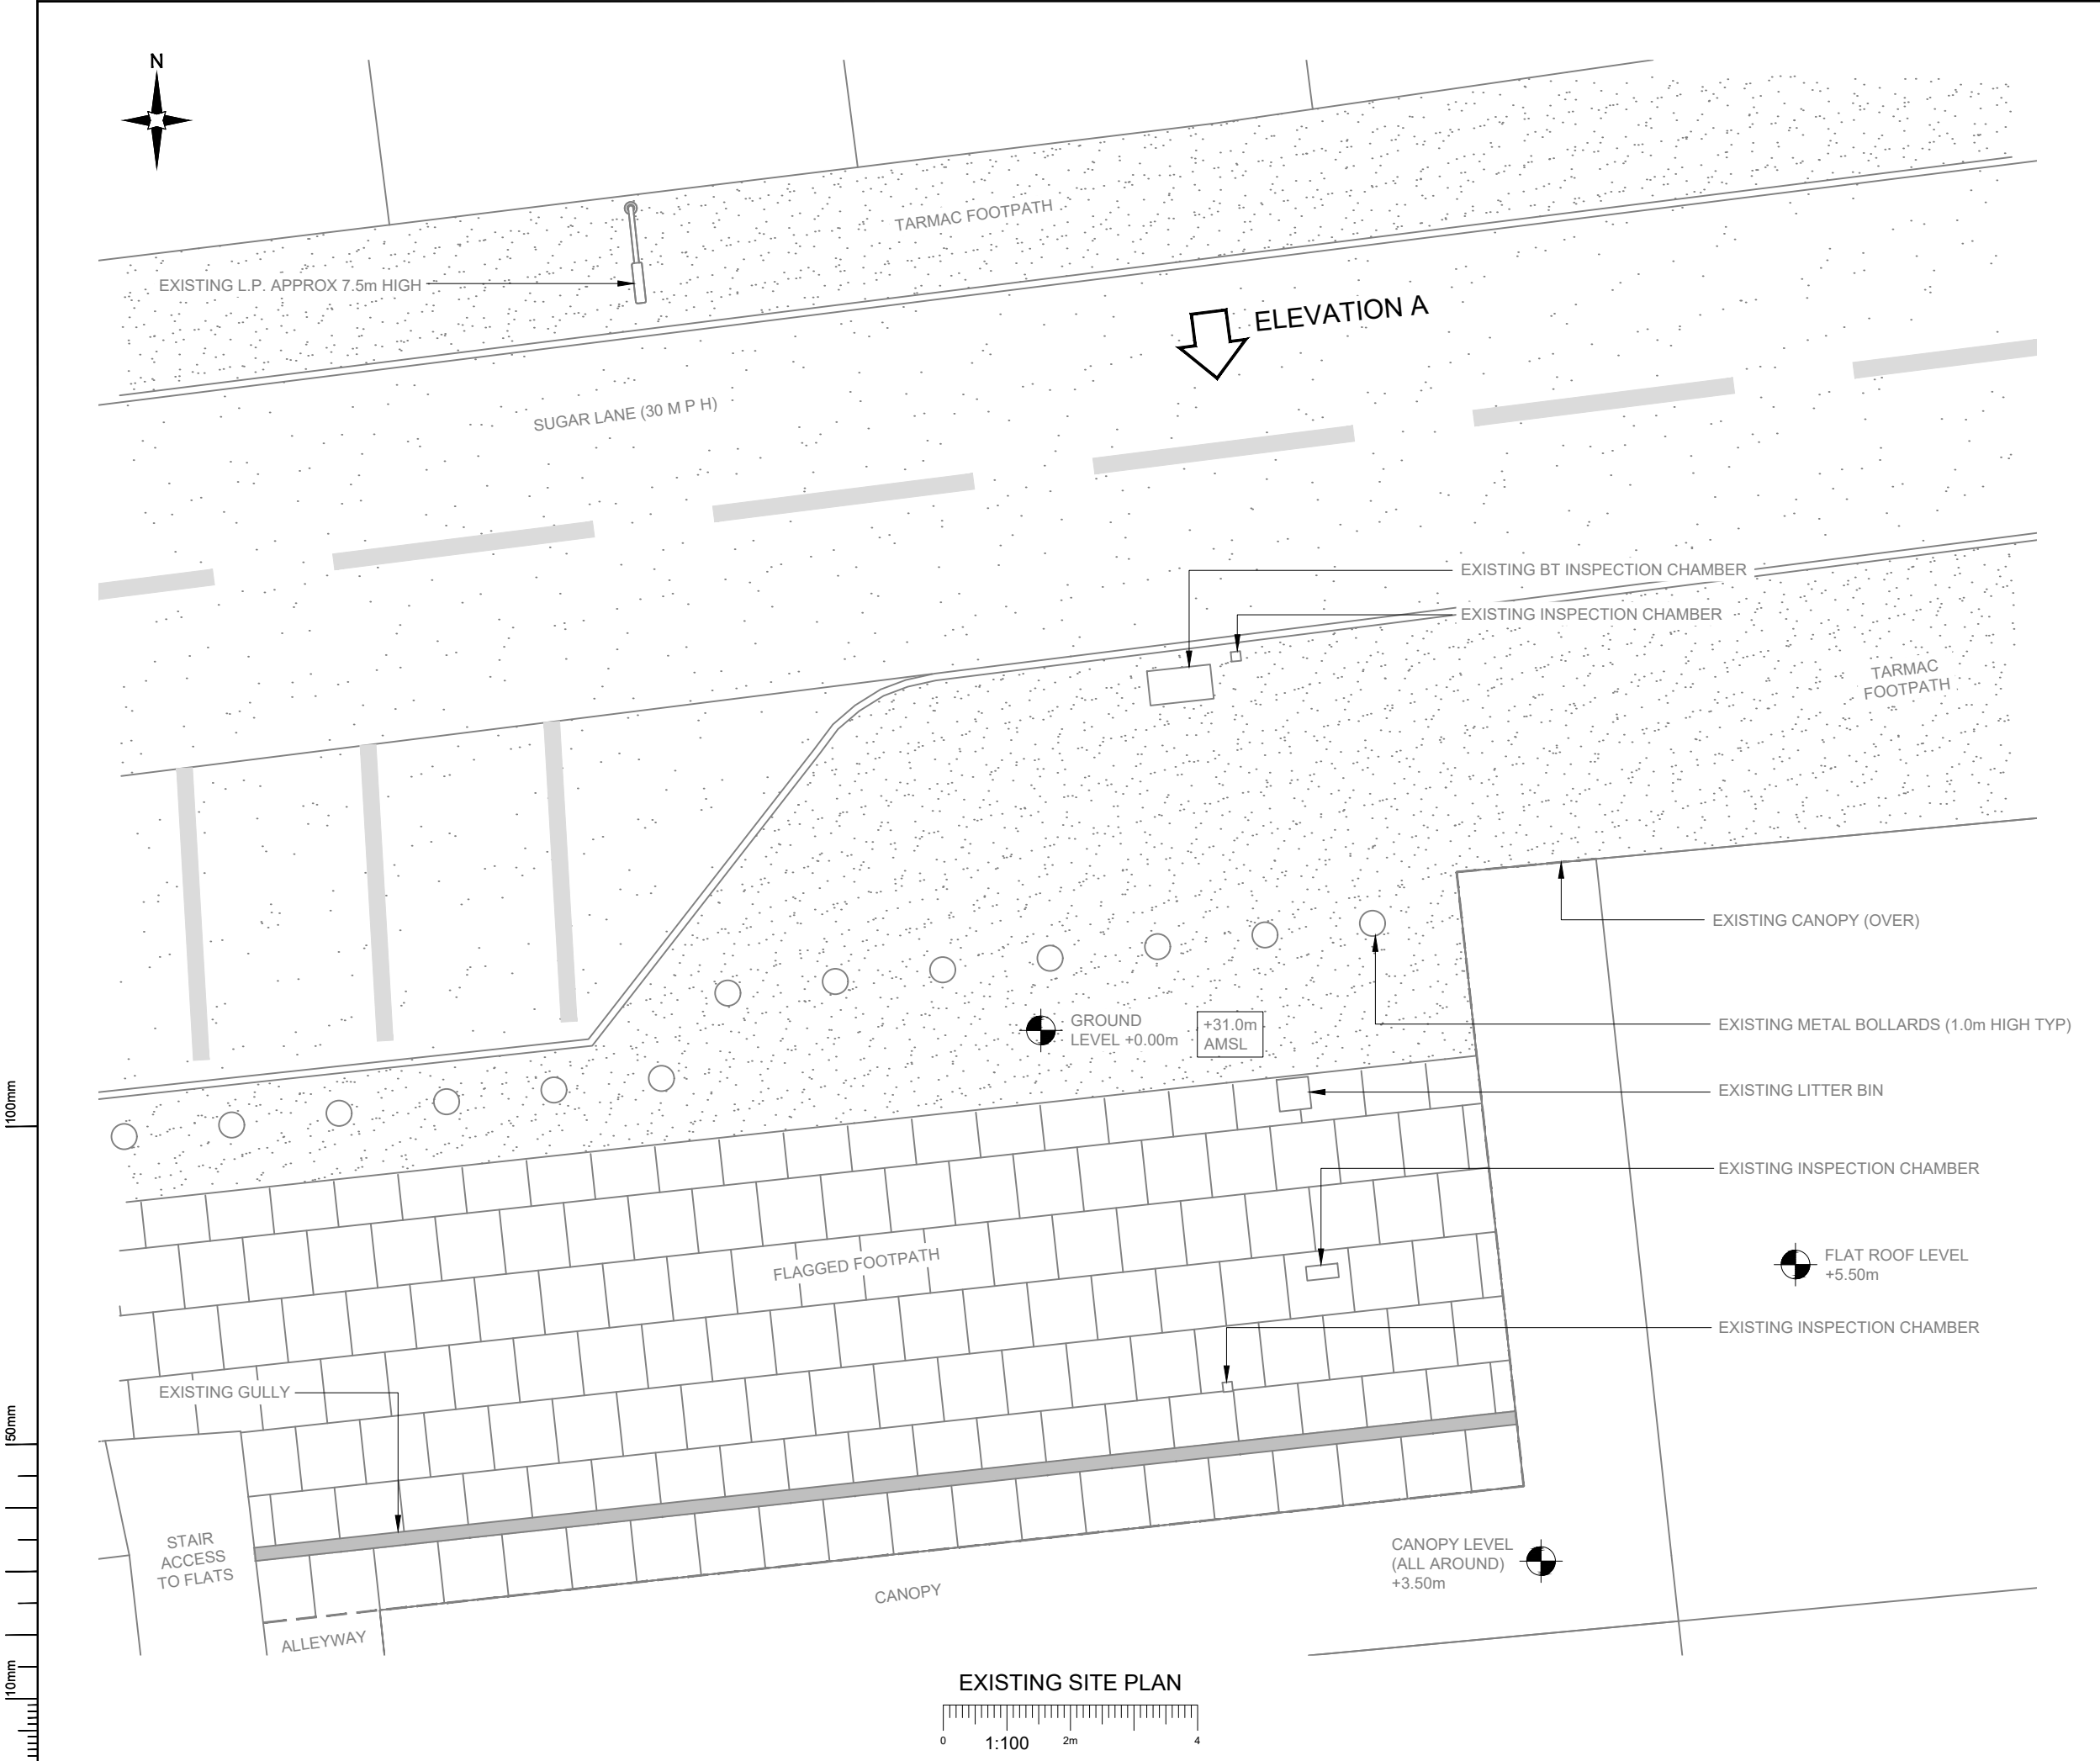

NOTES:

1. ALL DIMENSIONS IN MM UNLESS OTHERWISE NOTED.

|     |                     |     |    |          |
|-----|---------------------|-----|----|----------|
|     |                     |     |    |          |
|     |                     |     |    |          |
|     |                     |     |    |          |
|     |                     |     |    |          |
| A   | Issued for Planning | JDS | PN | 19.07.21 |
| REV | MODIFICATION        | BY  | CH | DATE     |

**CK Hutchison Networks (UK) Limited**

Great Brighams Mead,  
Vastern Road, Reading,  
Berkshire, England,  
RG1 8DJ

Design Consultant & Principal Contractor:

**GBC**

Great British Communications  
Lapwing House, Block 3 Forward Point,  
Tan House Lane, Widnes, Cheshire, WAB 0SL  
t. 44 (0)151 420 4128  
www.gbcservices.co.uk

Site Name:

**SUGAR LANE SW**

3UK Cell ID:

**KSY17833**

Address:

**SUGAR LANE  
KNOWSLEY  
PRESCOT  
L34 0ES**

Title:

**100 EXISTING SITE PLAN**

Project:

**UNILATERAL SW**

Purpose of Issue:

**PLANNING**

Site ID:

**-**

Drawing No:

**KSY17833\_PLANNING\_REV\_A**

Issue:

**A**