
 


Site Plan - 76 Mossbrow Road

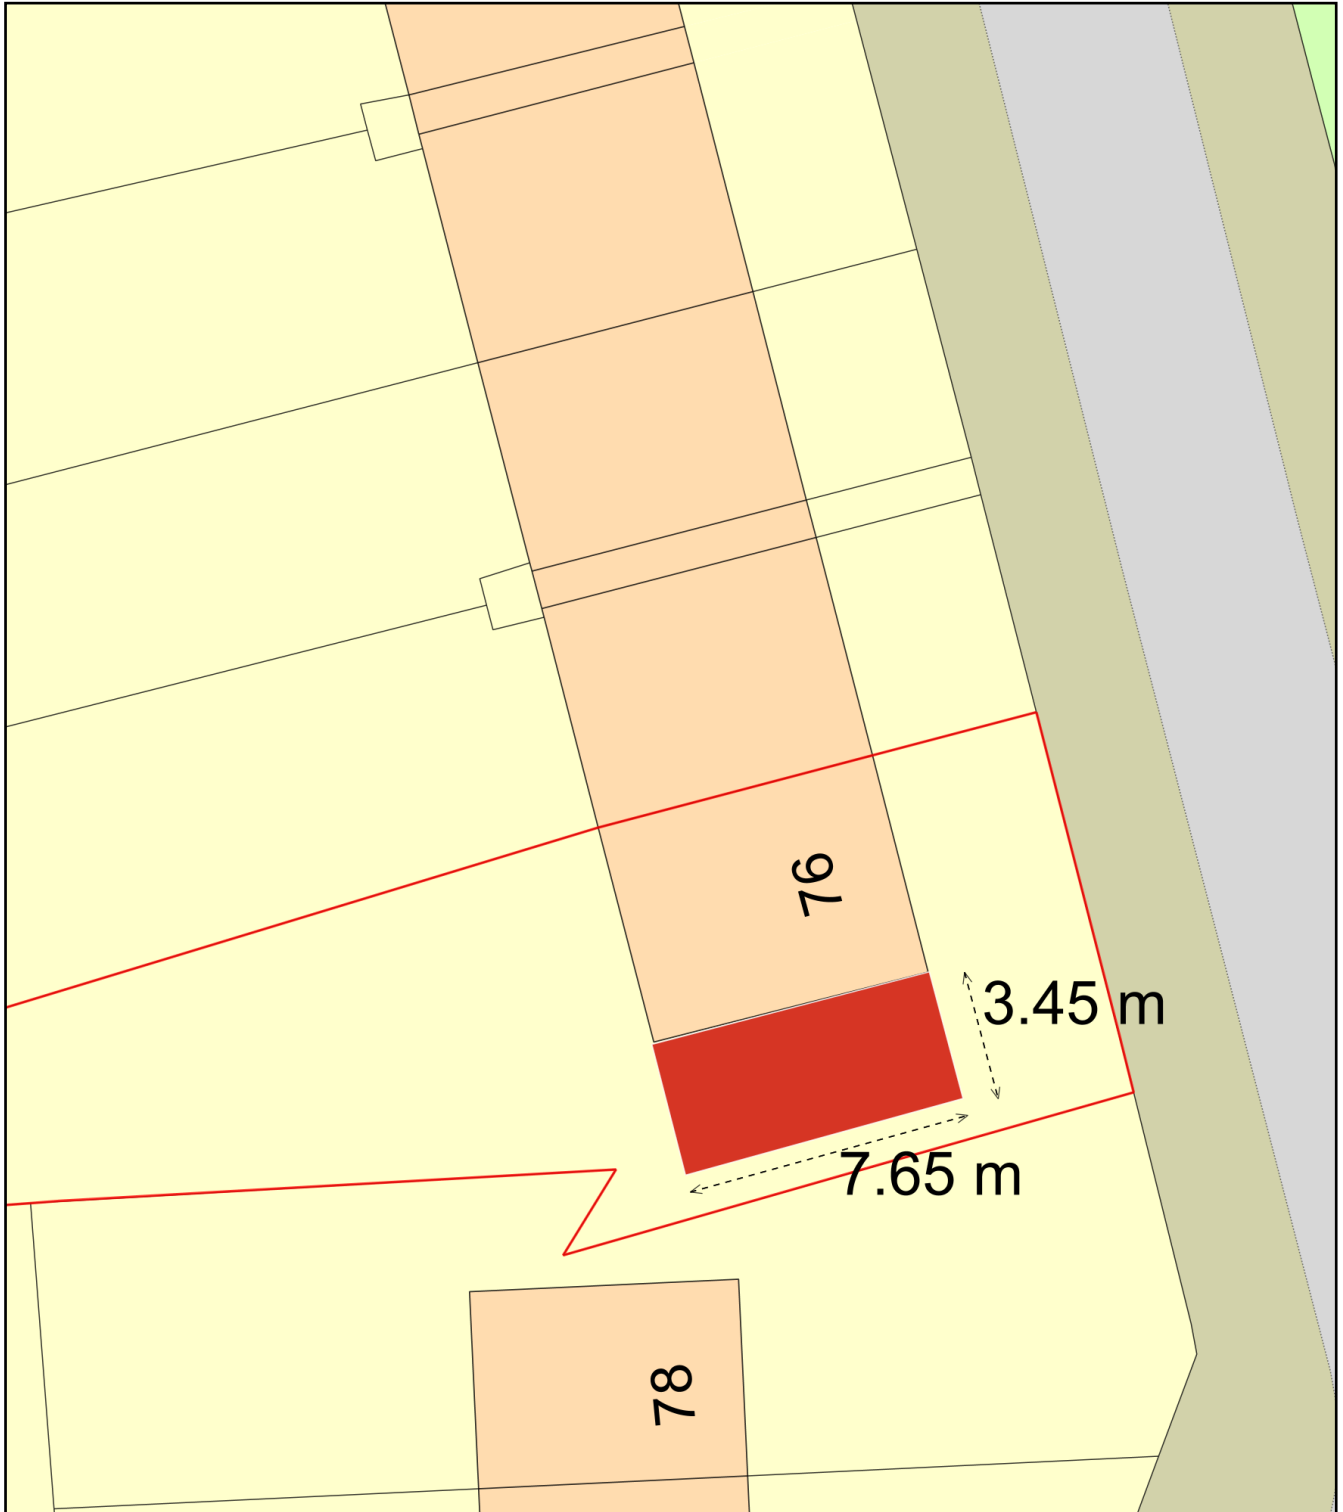

Plan Produced for: Paul Cooper

Date Produced: 15 Oct 2021

Plan Reference Number: TQRQM21288090653081

Scale: 1:200 @ A4