




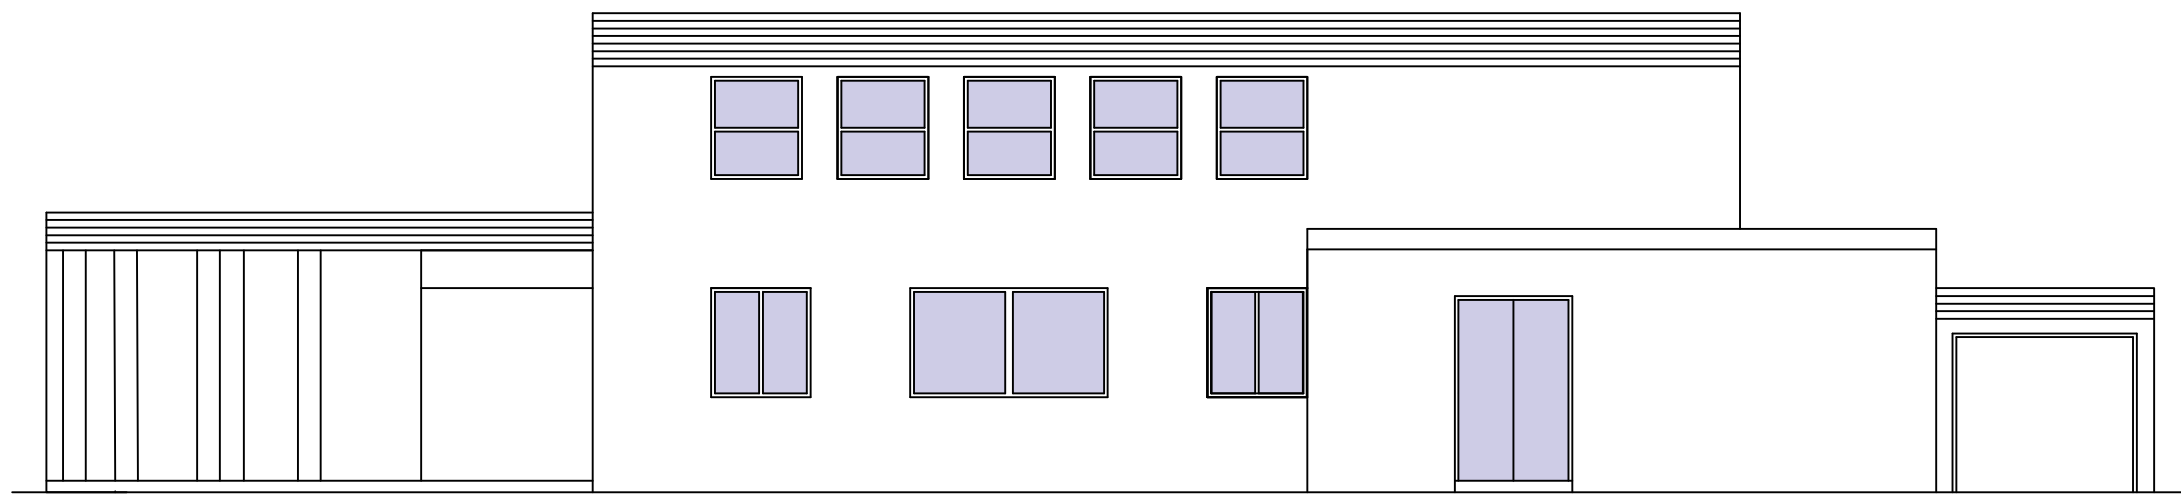


Existing/Proposed Front Elevation
Scale 1:100

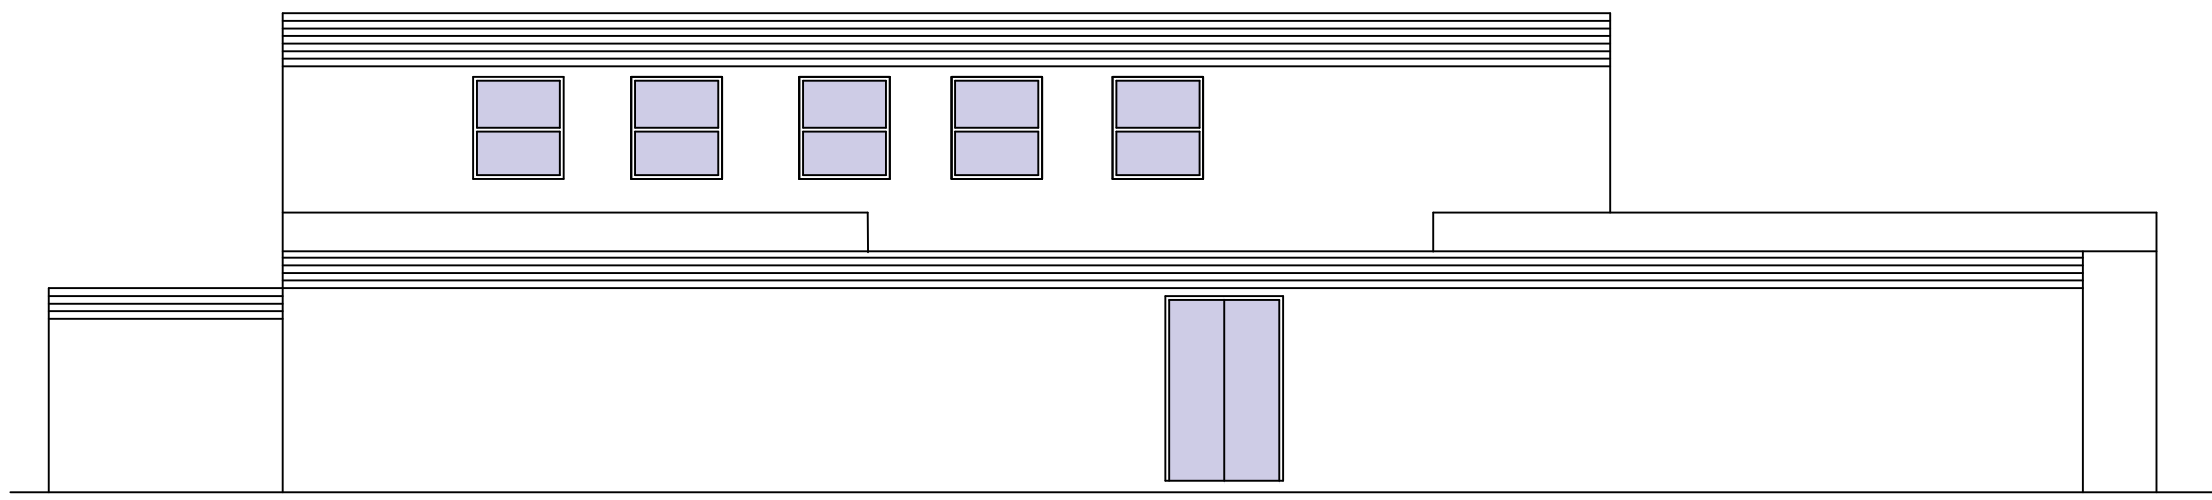


Existing/Proposed Rear Elevation
Scale 1:100

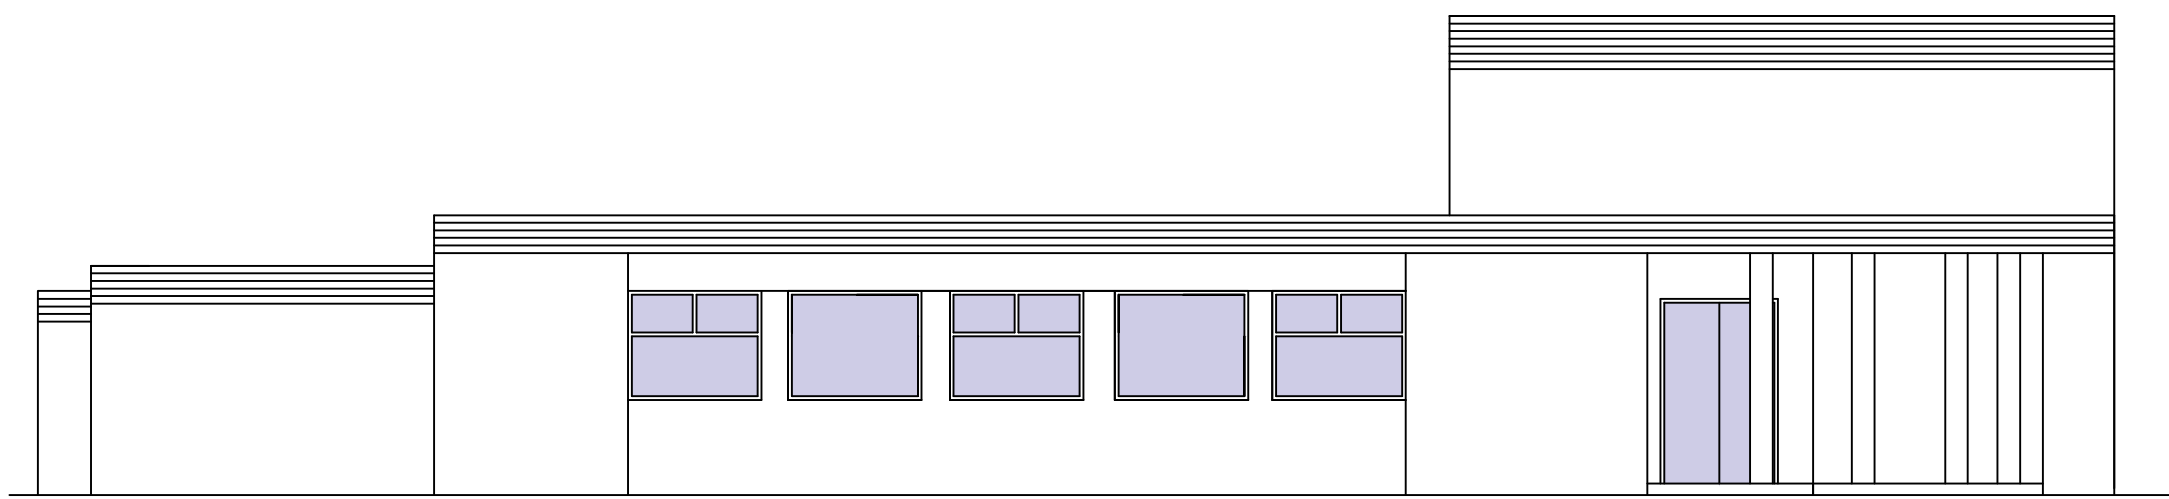


Existing Side Elevation "A"
Scale 1:100

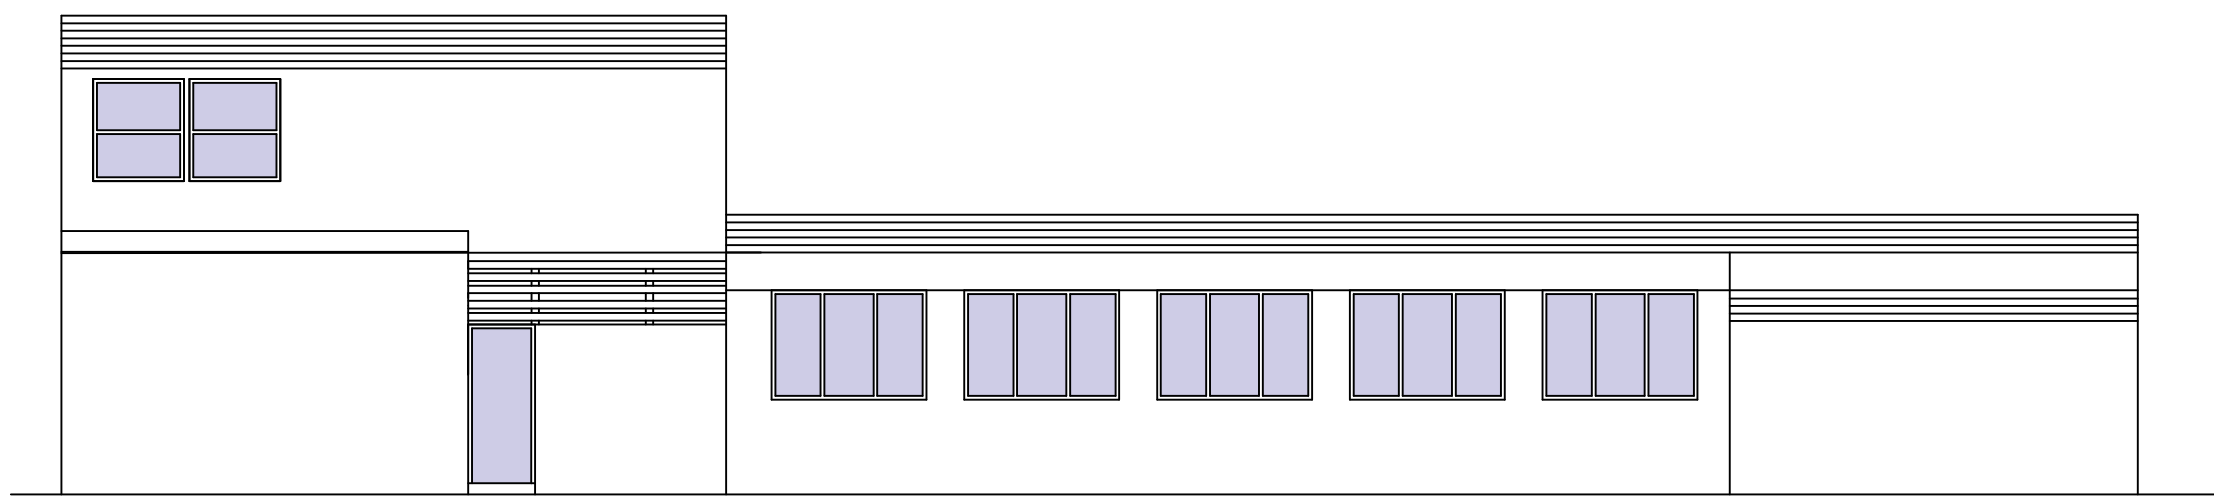

Existing/Proposed Side Elevation "B"
Scale 1:100

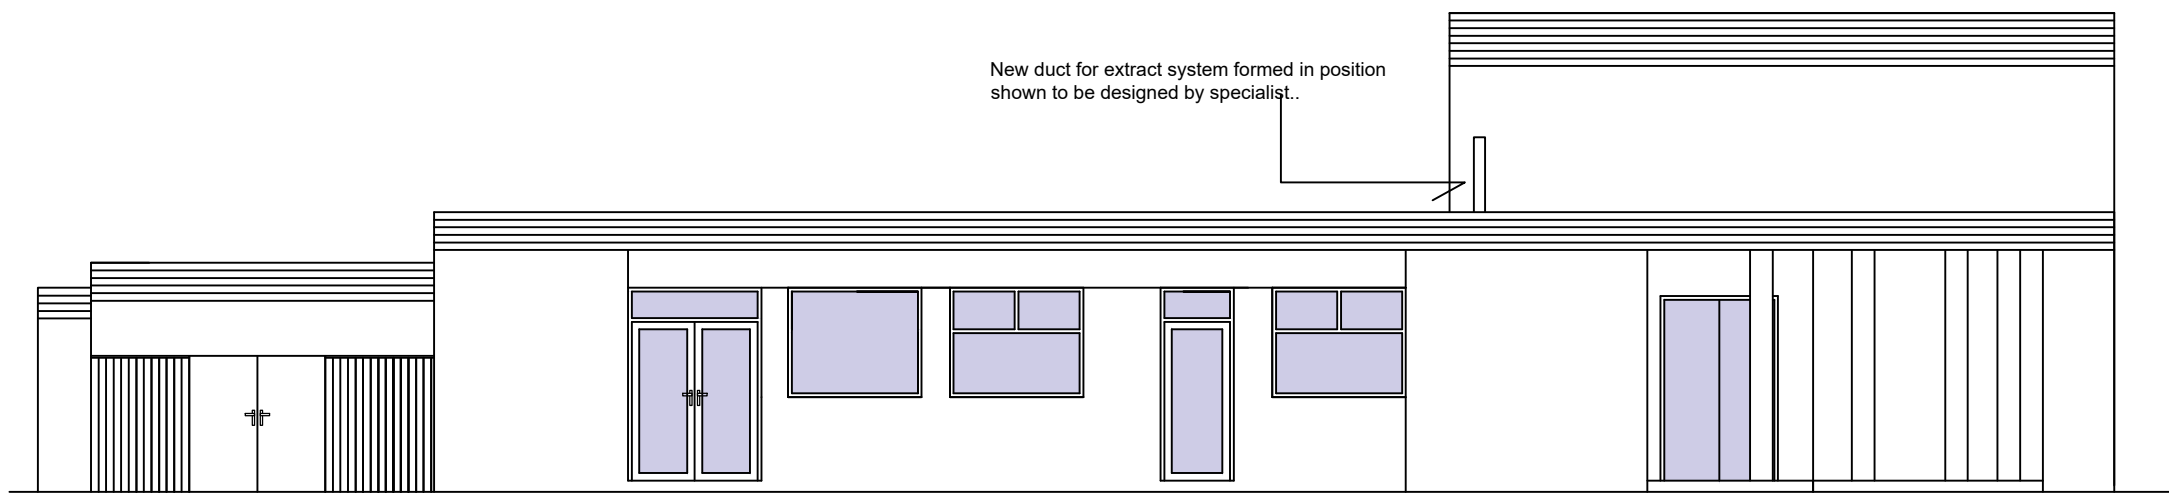

Proposed Side Elevation "A"
Scale 1:100

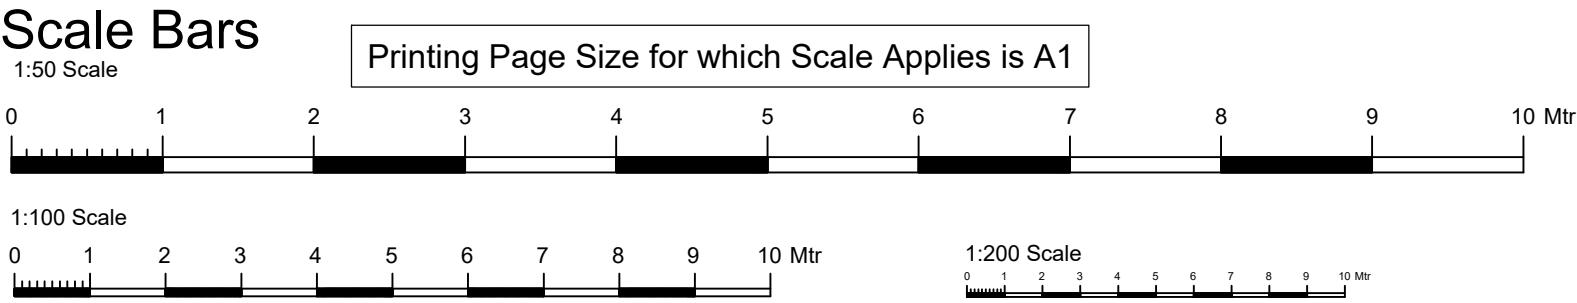

This drawing may not be reproduced, made use of in any way, or issued to a third party without the permission of plans2build.uk.
DO NOT SCALE THIS DRAWING
The contractor is responsible for checking and verifying all details and dimensions on site. Any discrepancies to be reported to the designer.

NOTE: These drawings are **not intended as full working details / specifications** and are intended solely for 'in principle' Building Regulation and Planning Requirements. The client is to advise the contractor regarding elec socket locations, light fittings, radiator positions, wall finishes etc.



52 Monks Drive
Formby
Liverpool
L37 6DW

Tel: 078911 900 600
Email: mark@plans2build.uk
Web: plans2build.uk

Project **Existing and Proposed Plans:
Existing and Proposed Elevations**

Title **Peacock Inn
10 Bigdale Drive, Kirkby
L33 6XJ**

Scale **1:50, 1:100 @ A1**
Date **Feb 2021**
Drawing No **21/Peac/02 Rev B**

Revisions
Rev A 13.06.21 Omitted windows shown on existing plan
Rev B 20.10.21 Bin store & Extract duct added