


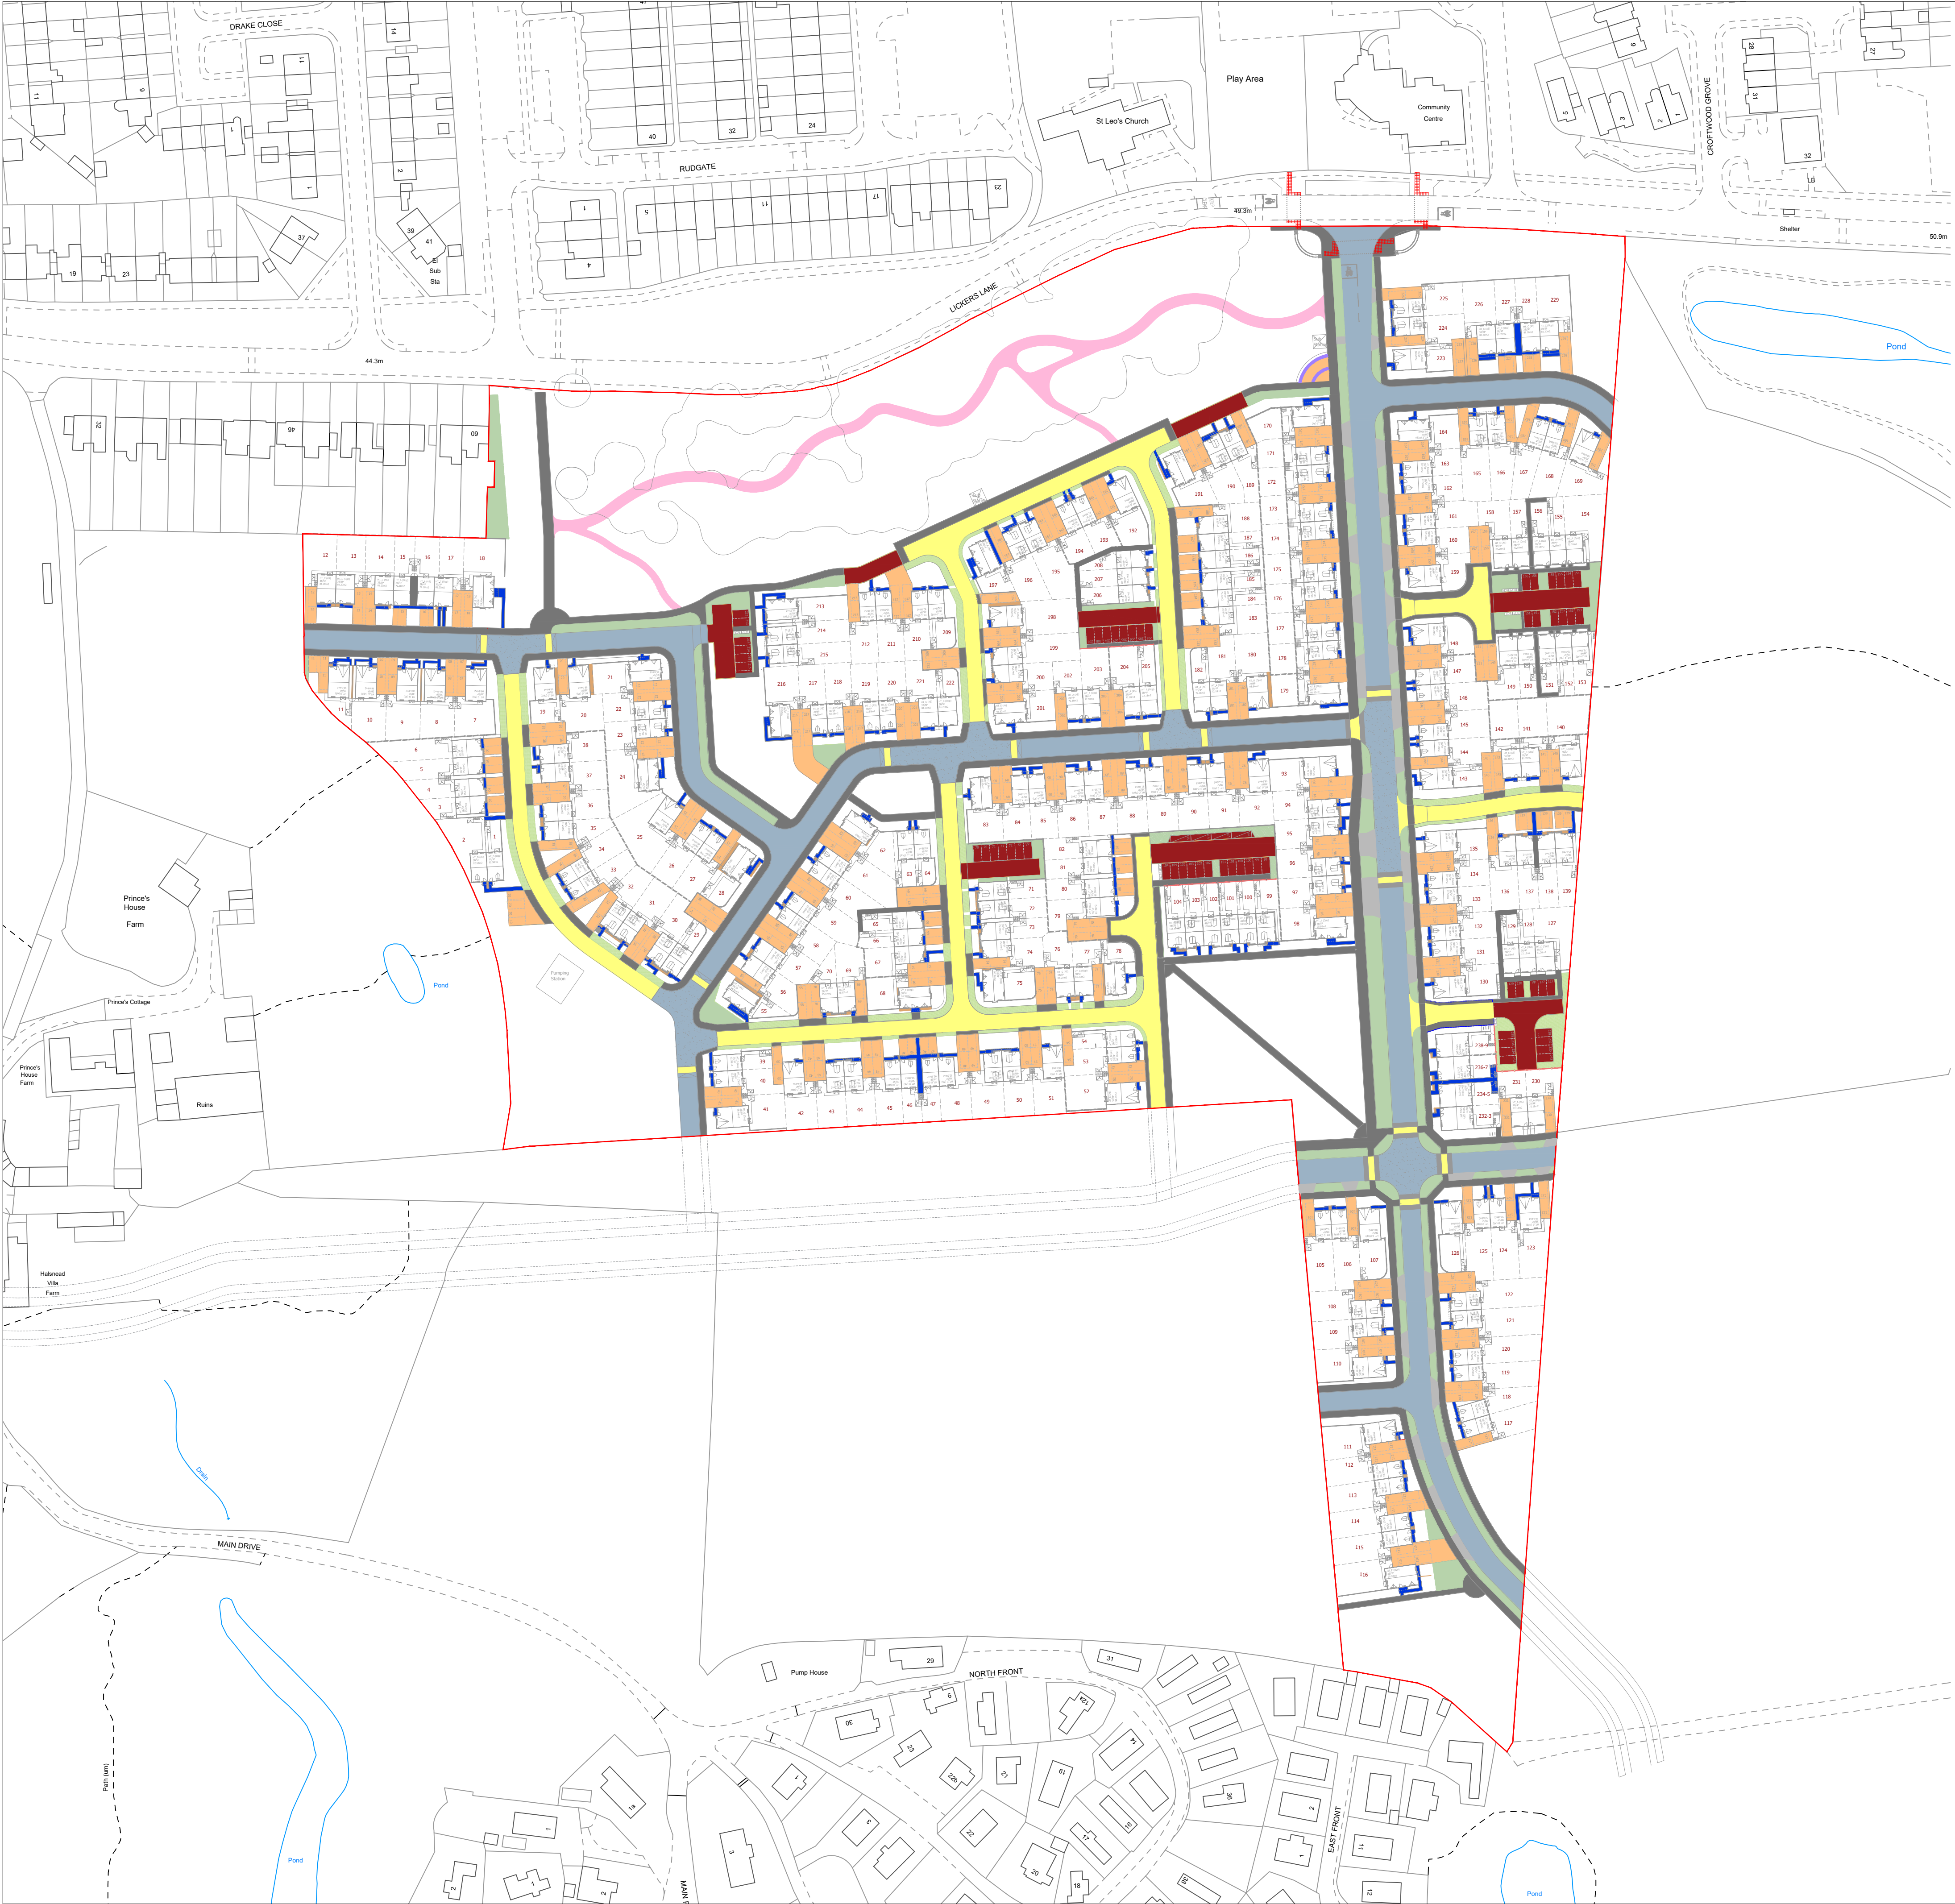

|  |   |
|--|---|
|  | Carriageway - Hot rolled asphalt with exposed chippings - dark grey bituminous carriageway with silver grey granite aggregated chippings. |
|  | Footway and crossways- Bituminous surface (as per Knowsley Council Specification) - grey                                                  |
|  | Driveway and focal area - Ulticolour coloured asphalt - natural gravel colour                                                             |
|  | Lanes and Driveways - Marshall's Tugula paving - Burnt Ochre                                                                              |
|  | Lanes and Driveways - Marshall's Tugula paving - Traditional                                                                              |
|  | Self binding breedon gravel with timber edge                                                                                              |
|  | Yorkstone - Blue / grey with buff swashes                                                                                                 |
|  | Concrete Flags - grey   |
|  | Pea gravel - buff 10mm.   |

Main Street  
Kerbs - pre cast concrete Tobermore County Kerb - Silver Grey or equal approved.  
Channels - Granite block paving - silver grey or equal approved.

Crossing - Silver/Grey granite block paving before and after courtesy crossing.

Access Street  
Kerbs - pre cast concrete Tobermore County Kerb - Silver Grey or equal approved.

Lane  
Kerbs - Granite Kerb (with upstand onr flush) - Silver Grey or equal approved.

Note:  
  
Refer to HGV Design and Local Distinctiveness Guide for typical dimension.  
  
Paving to rear residential gardens is concrete flags (grey) - not hatched.


Project  
Halsnead Park, Knowsley

Drawing Title  
Landscape Hard Surfaces

|                     |                                    |                   |                |
|---------------------|------------------------------------|-------------------|----------------|
| Date<br>03.01.23    | Scale<br>1:1000 @A1<br>1:2,000 @A3 | Drawn by<br>SM/SC | Check by<br>SC |
| Project No<br>33678 | Drawing No<br>RG-L-05              | Revision<br>-     |                |

**Stantec**

Stantec UK Limited  
The Blade  
Abbey Square  
Reading  
RG1 3BE  
T: 0118 9430 000  
stantec.com/uk

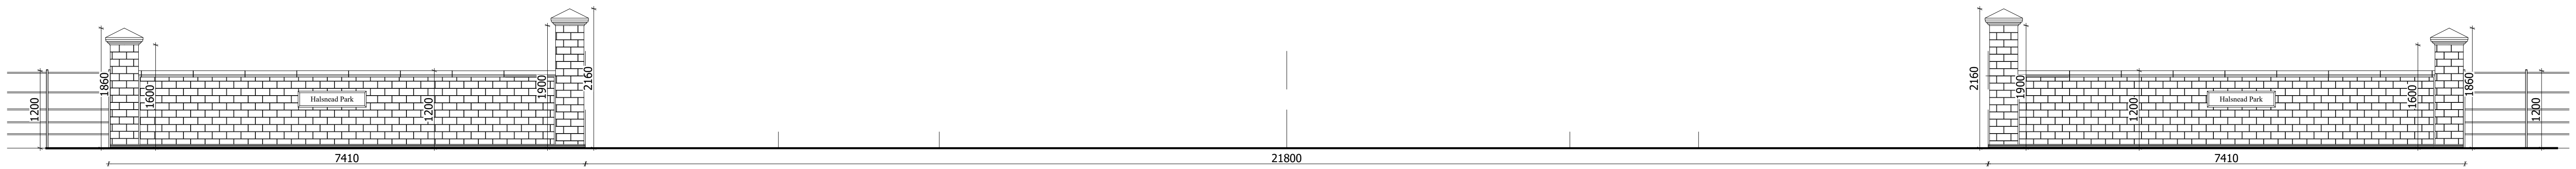

Entrance Wall Section / Detail 1:50 Scale @ A1



## Visualisation




## Planting Palette

- ① *Carpinus betulus*
- ② *Euonymus 'Emerald Gaiety'*
- ③ *Narcissus 'Tête-à-tête'*
- ④ *Crocus sieberi*
- ⑤ *Hebe 'Red Edge'*
- ⑥ *Tulip 'White Flag'*
- ⑦ *Tulip 'Attila'*
- ⑧ *Choisya ternata*
- ⑨ *Viburnum davidii*
- ⑩ *Hebe 'Green Globe'*
- ⑪ *Hebe 'Red Edge'*
- ⑫ *Lonicera Pileata*
- ⑬ *Rosa Carefree Beauty*




### Windy Arbor Stone Wall finish example

**Note:**  
Detailed design of proposed sand stone wall to be based on site survey of existing Windy Arbor wall / entrance to confirm stone cut, unit dimensions and profiling of wall capping for the proposed Lickers Lane entrance.

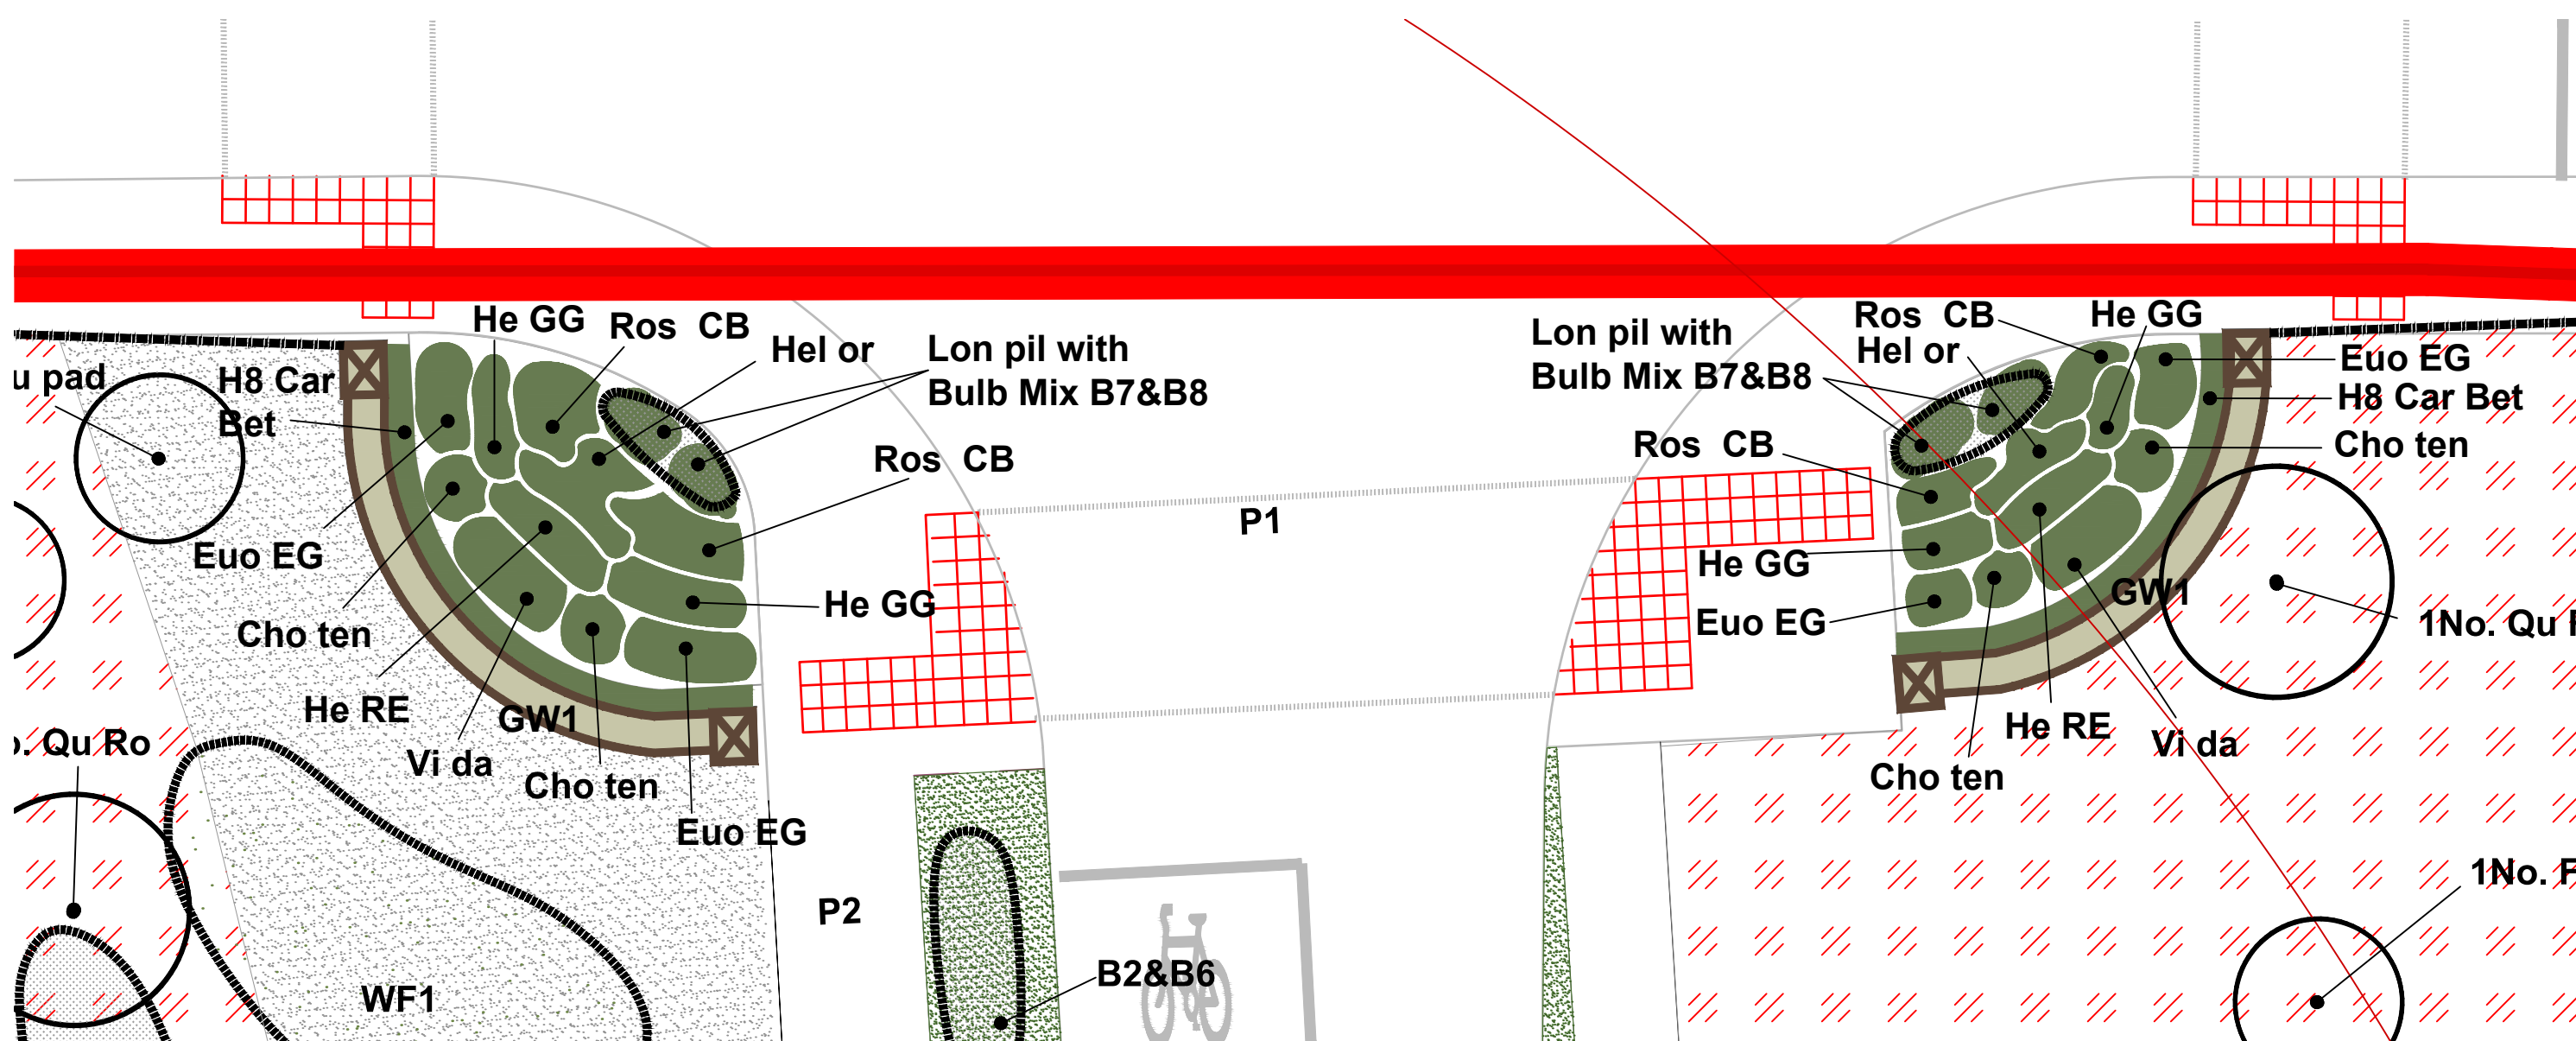


Lickers Lane Entrance Wall Location Plan 1:125,000 Scale @ A1

 

Project  
Halsnead Park, Knowsley

Drawing Title  
Lickers Lane  
Gateway Entrance Wall Detail

|            |                       |          |          |
|------------|-----------------------|----------|----------|
| Date       | Scale                 | Drawn by | Check by |
| 28/11/2022 | 1:50 @A1<br>1:100 @A3 | ST/PT    | SC       |
| Project No | Drawing No            |          | Revision |
| 33678      | RG-L-03               |          | D        |

 

antec UK Limited  
The Blade  
Abbey Square  
Reading  
RG1 3BE  
; 0118 9430 000



ntec.com\uk