





PROPOSED FRONT ELEVATION

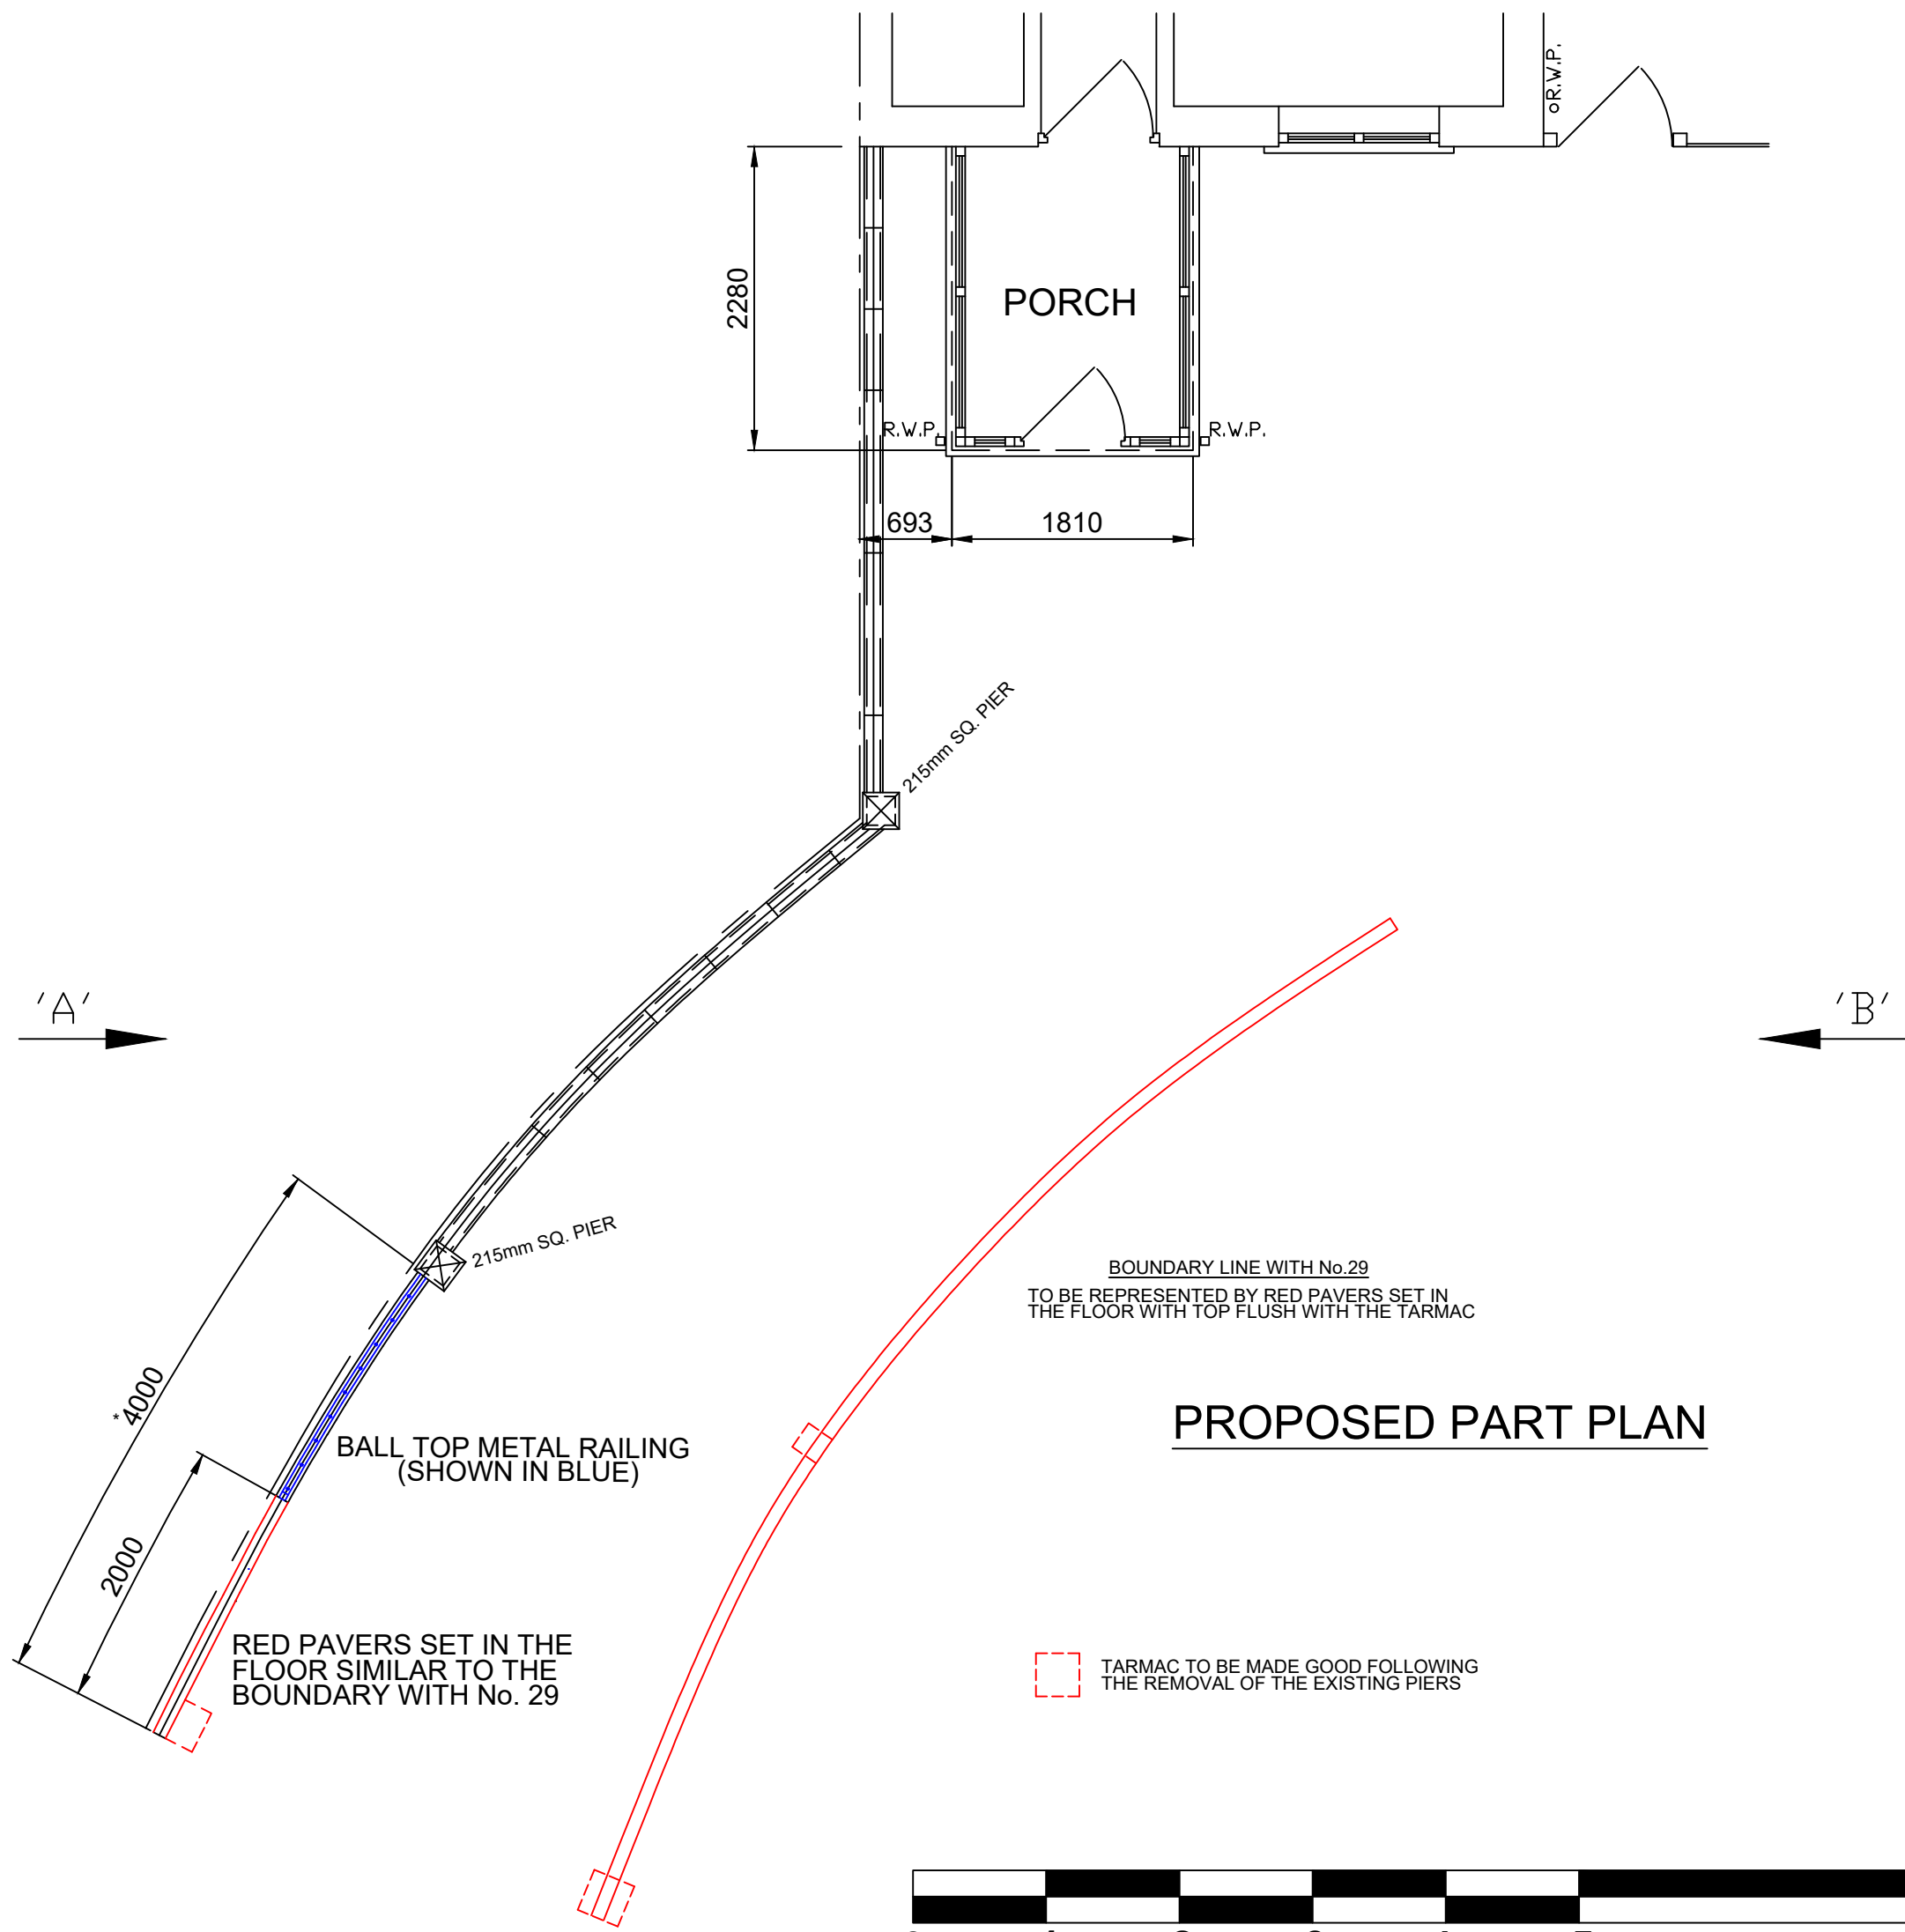


PROPOSED PART PLAN

 


SCALE BAR 1:50

MATERIALS:


- PORCH WALLS: ANTHRACITE GREY uPVC GLAZED UNITS
PORCH DOOR: ANTHRACITE GREY uPVC GLAZED UNITS
PORCH ROOF: ARTIFICIAL SLATE (COLOUR - SLATE GREY)
BOUNDARY WALLS: K-REND FINISH (COLOUR - WHITE) WITH GREY COPING STONE /BALL TOP METAL RAILING (COLOUR - BLACK)

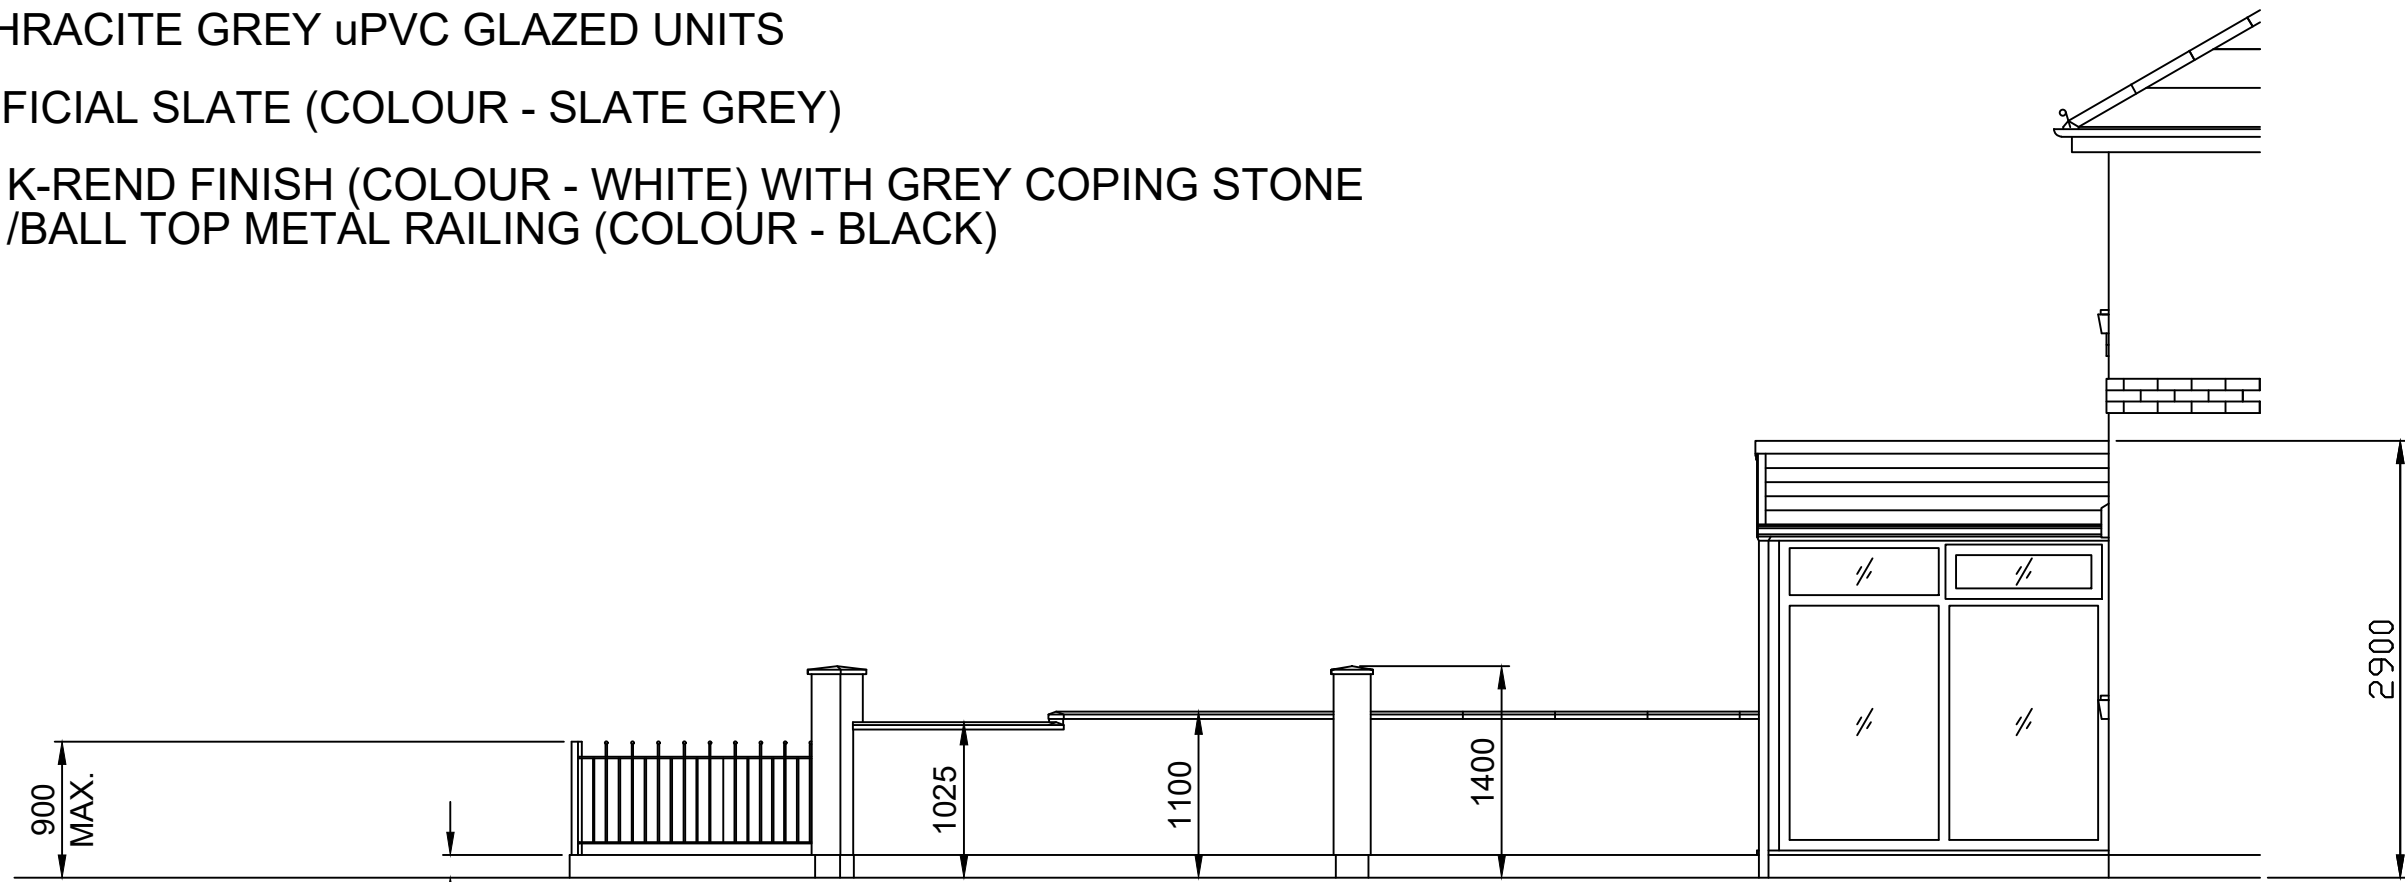

PROPOSED VIEW ON ARROW 'B'

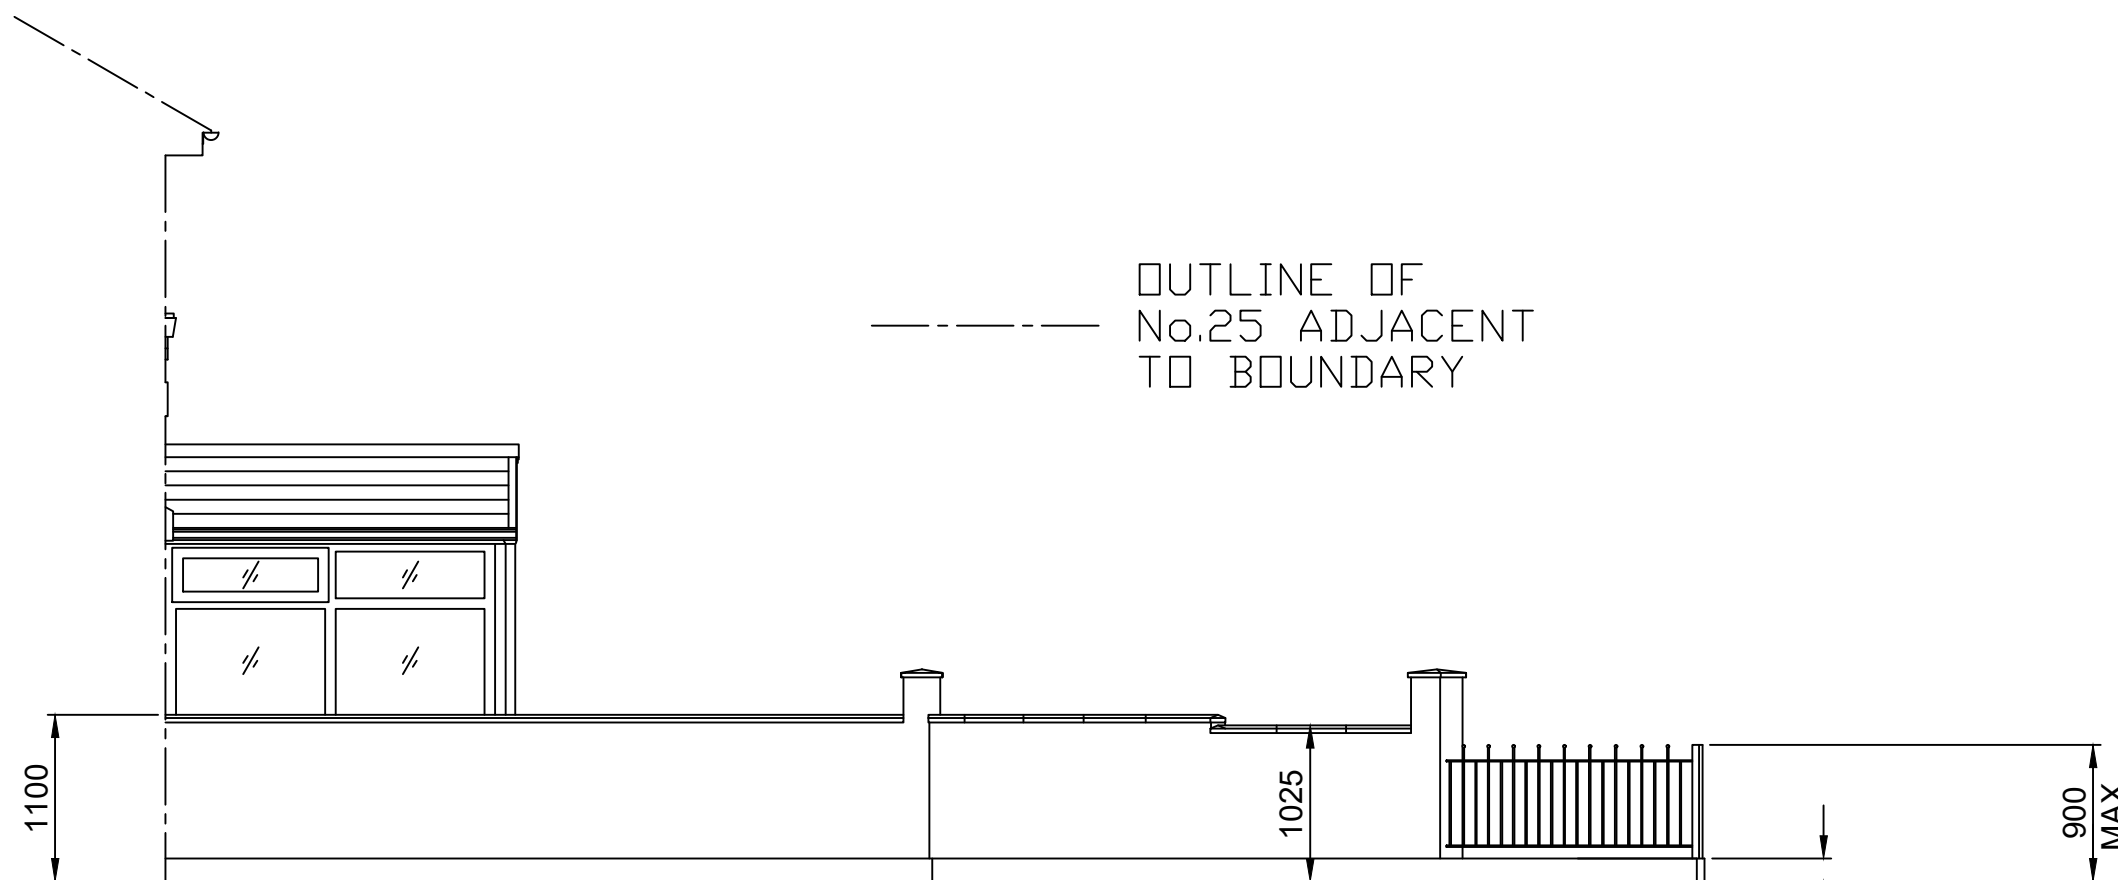

PROPOSED VIEW ON ARROW 'A'

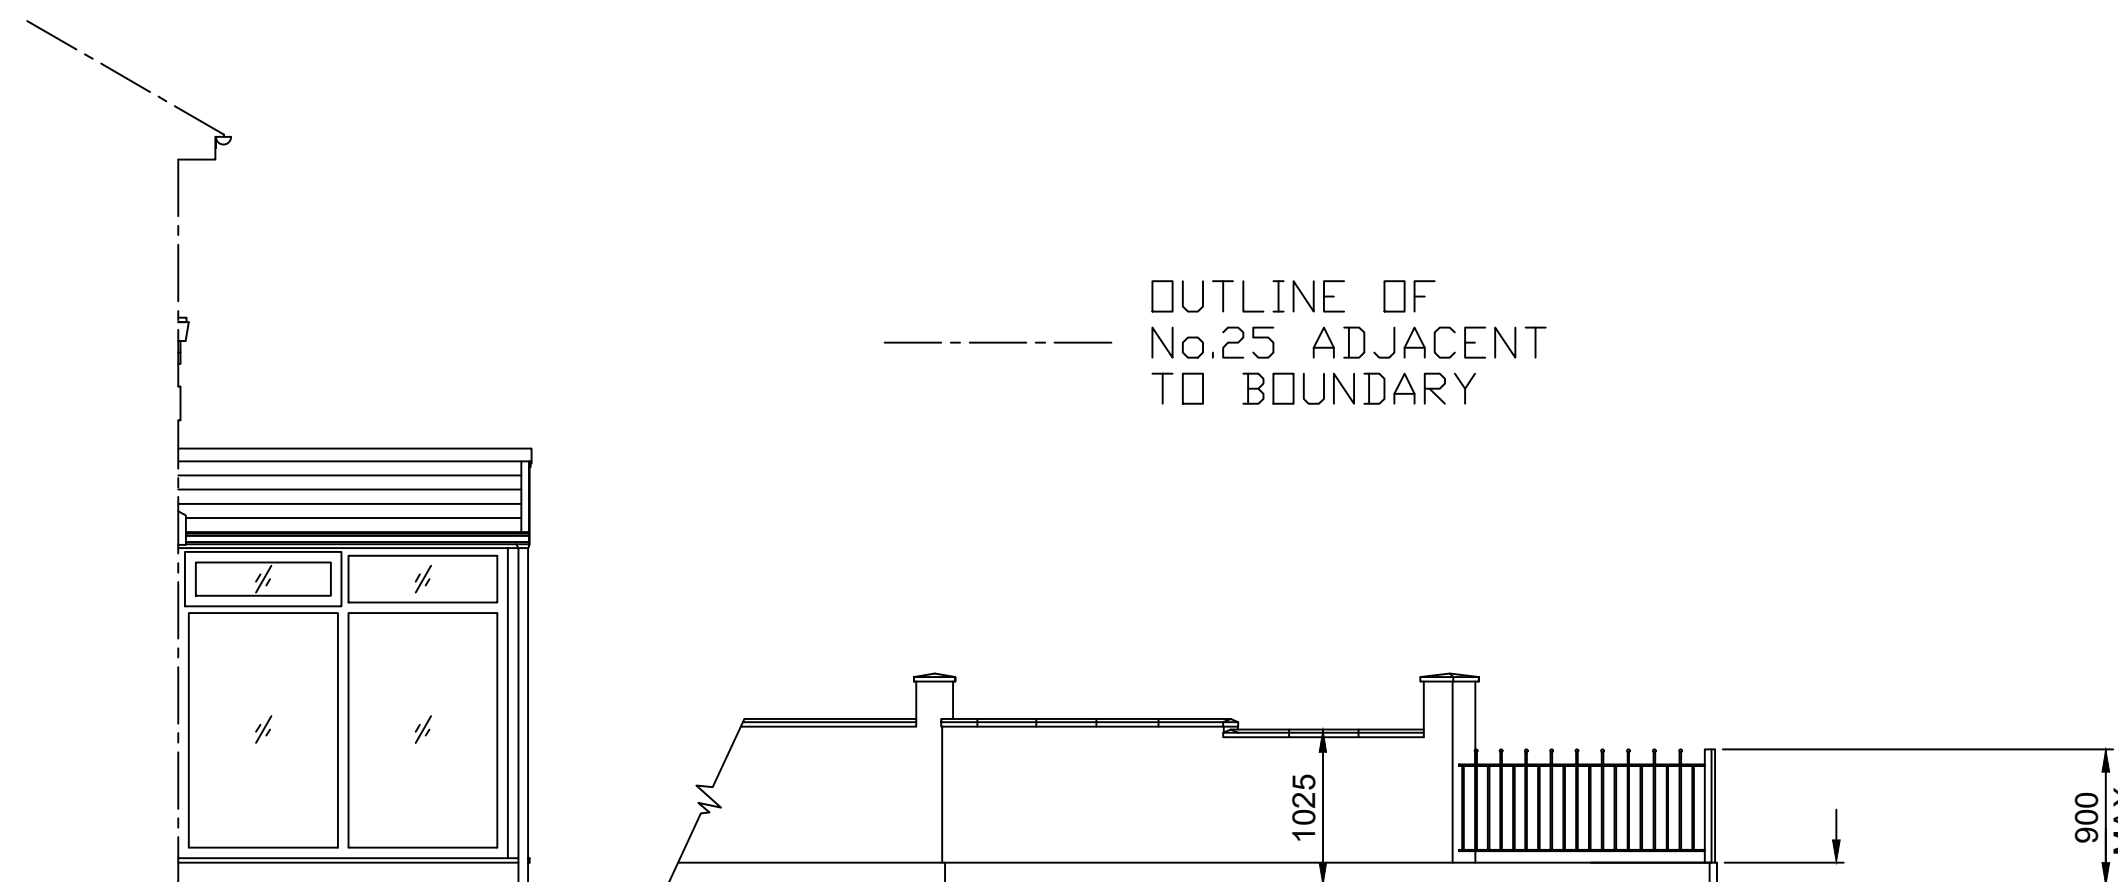

PROPOSED VIEW ON ARROW 'A' (WALL REMOVED TO SHOW SIDE ELEVATION OF PORCH)

REV. 'E'	BOUNDARY WALL ADJACENT TO No.25 ADJACENT TO BOUNDARY. TO BE REMOVED FOR 2 METRES FOLLOWING COMMENTS FROM HIGHWAYS.	06/03/25
REV. 'D'	BOUNDARY WALL ADJACENT TO No.25 AS IT MEETS FRONT WALL. TO BE REMOVED FOR 2 METRES FOLLOWING COMMENTS FROM HIGHWAYS.	06/03/25
REV. 'C'	BOUNDARY SHARED WITH No.25 ADJACENT TO BOUNDARY. TO BE REMOVED FOR 2 METRES FOLLOWING COMMENTS FROM HIGHWAYS.	30/11/24
REV. 'B'	FRONT PIER ON BOUNDARY WITH No.25 SET BACK FURTHER AGAIN FROM PUBLIC PAVEMENT (BY 4000mm).	22/11/24
REV. 'A'	FRONT PIER ON BOUNDARY WITH No.25 SET BACK FROM PUBLIC PAVEMENT BY 2400mm. TO BE REMOVED FOR 2 METRES FOLLOWING COMMENTS FROM HIGHWAYS. TO BE REMOVED FOR 2 METRES FOLLOWING COMMENTS FROM HIGHWAYS.	16/11/24

CLIENT:		BUILDER:		
Mrs. J. CLEMENTS, 27, HOBART DRIVE, TOWER HILL, KIRKBY. L33 4EG.			SCALE:	1:50
DRAWN BY STEVE GARNER			DATE:	SEPT. '24
TEL. No: 07933 713349			DRG No:	A1/24/059/2/E
TITLE:		RETENTION OF PORCH AND AMENDMENTS TO THE BOUNDARY TREATMENTS TO THE FRONT OF SEMI-DETACHED PROPERTY - PROPOSED PLAN AND ELEVATIONS		