
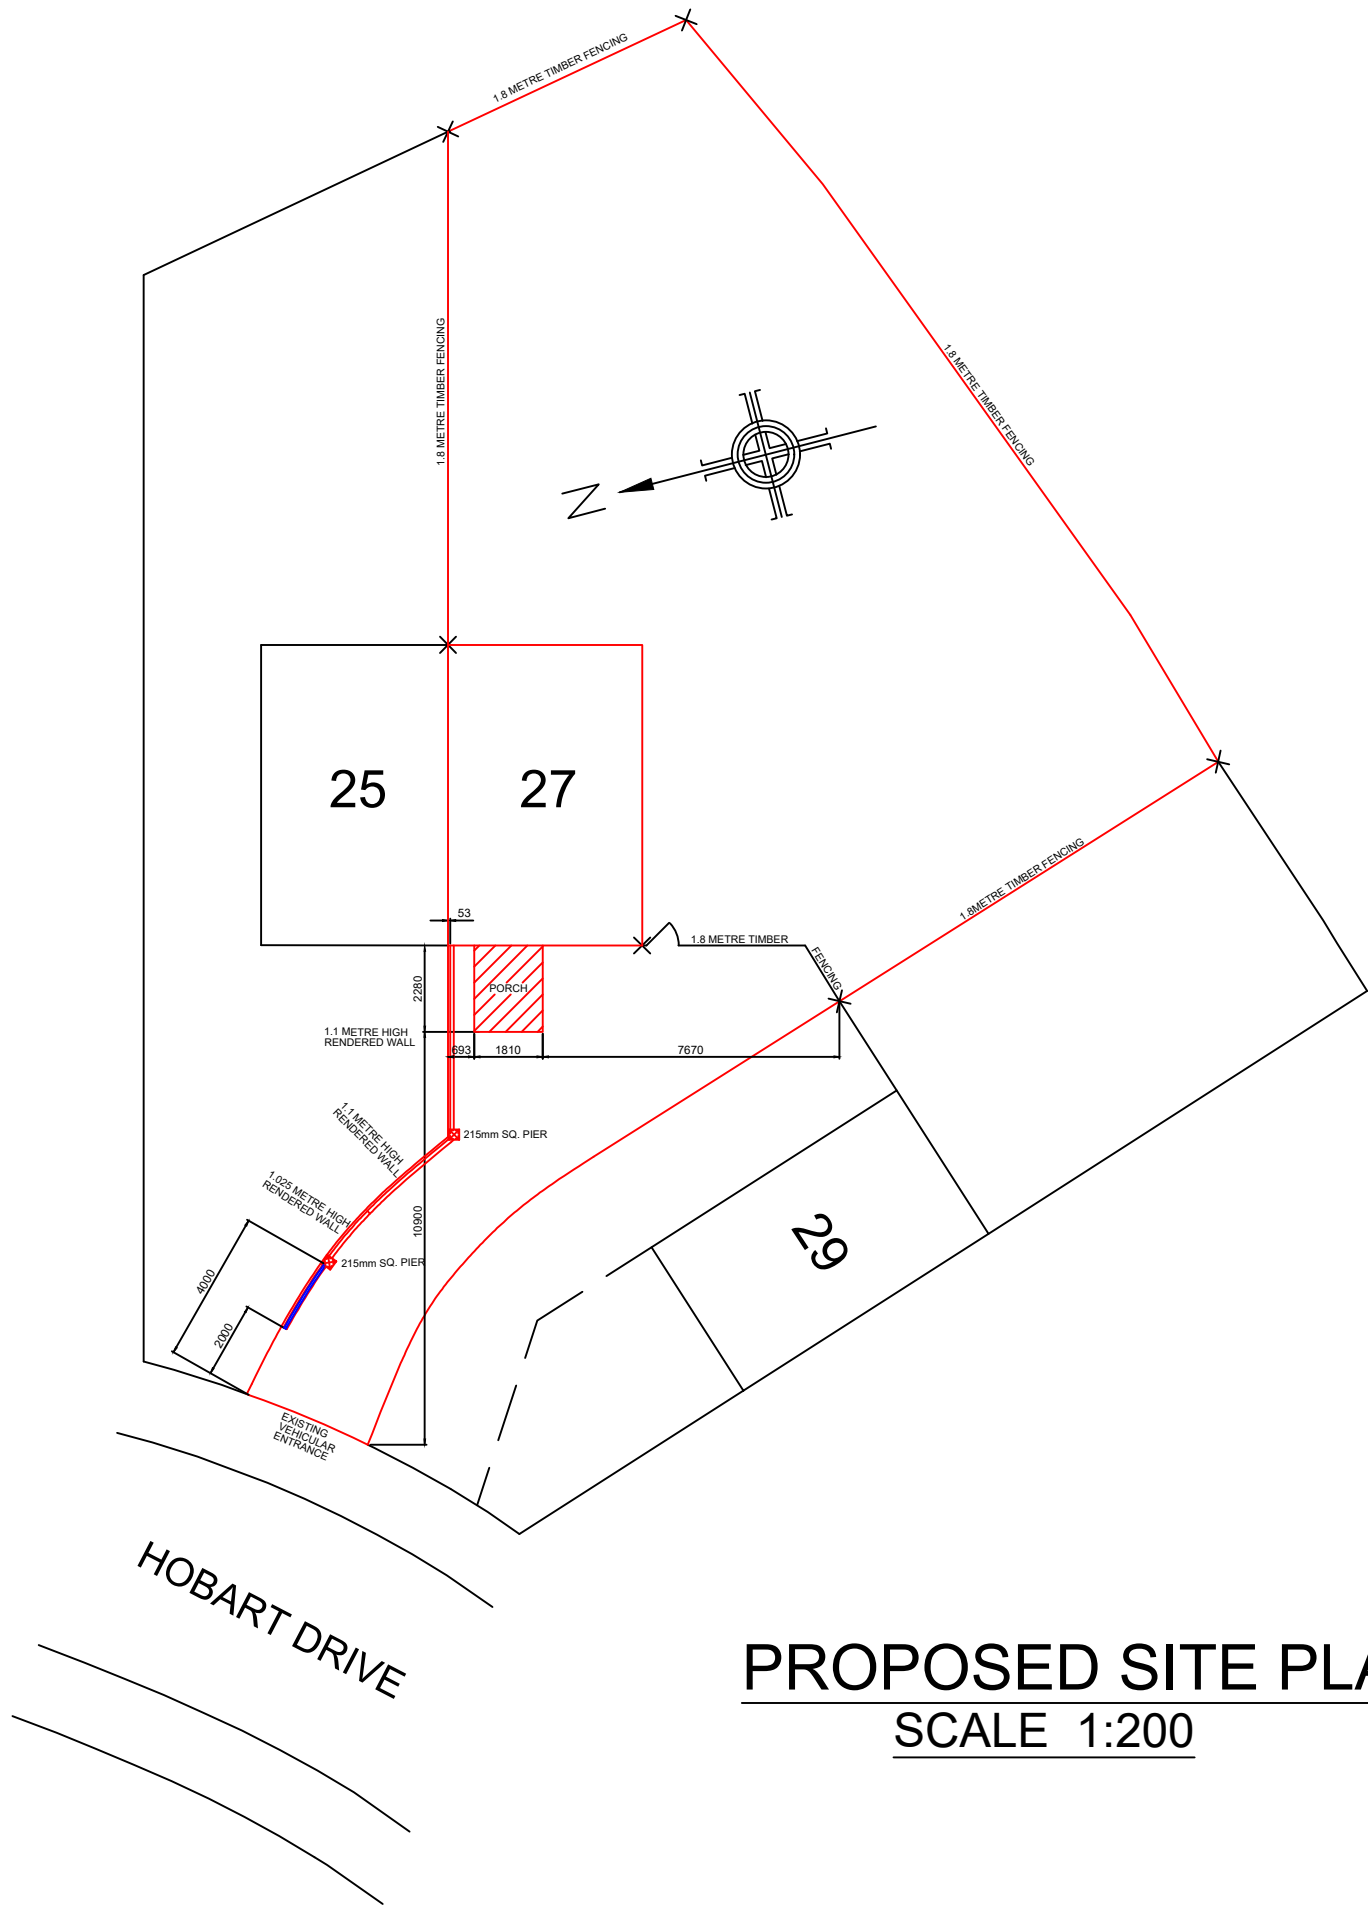


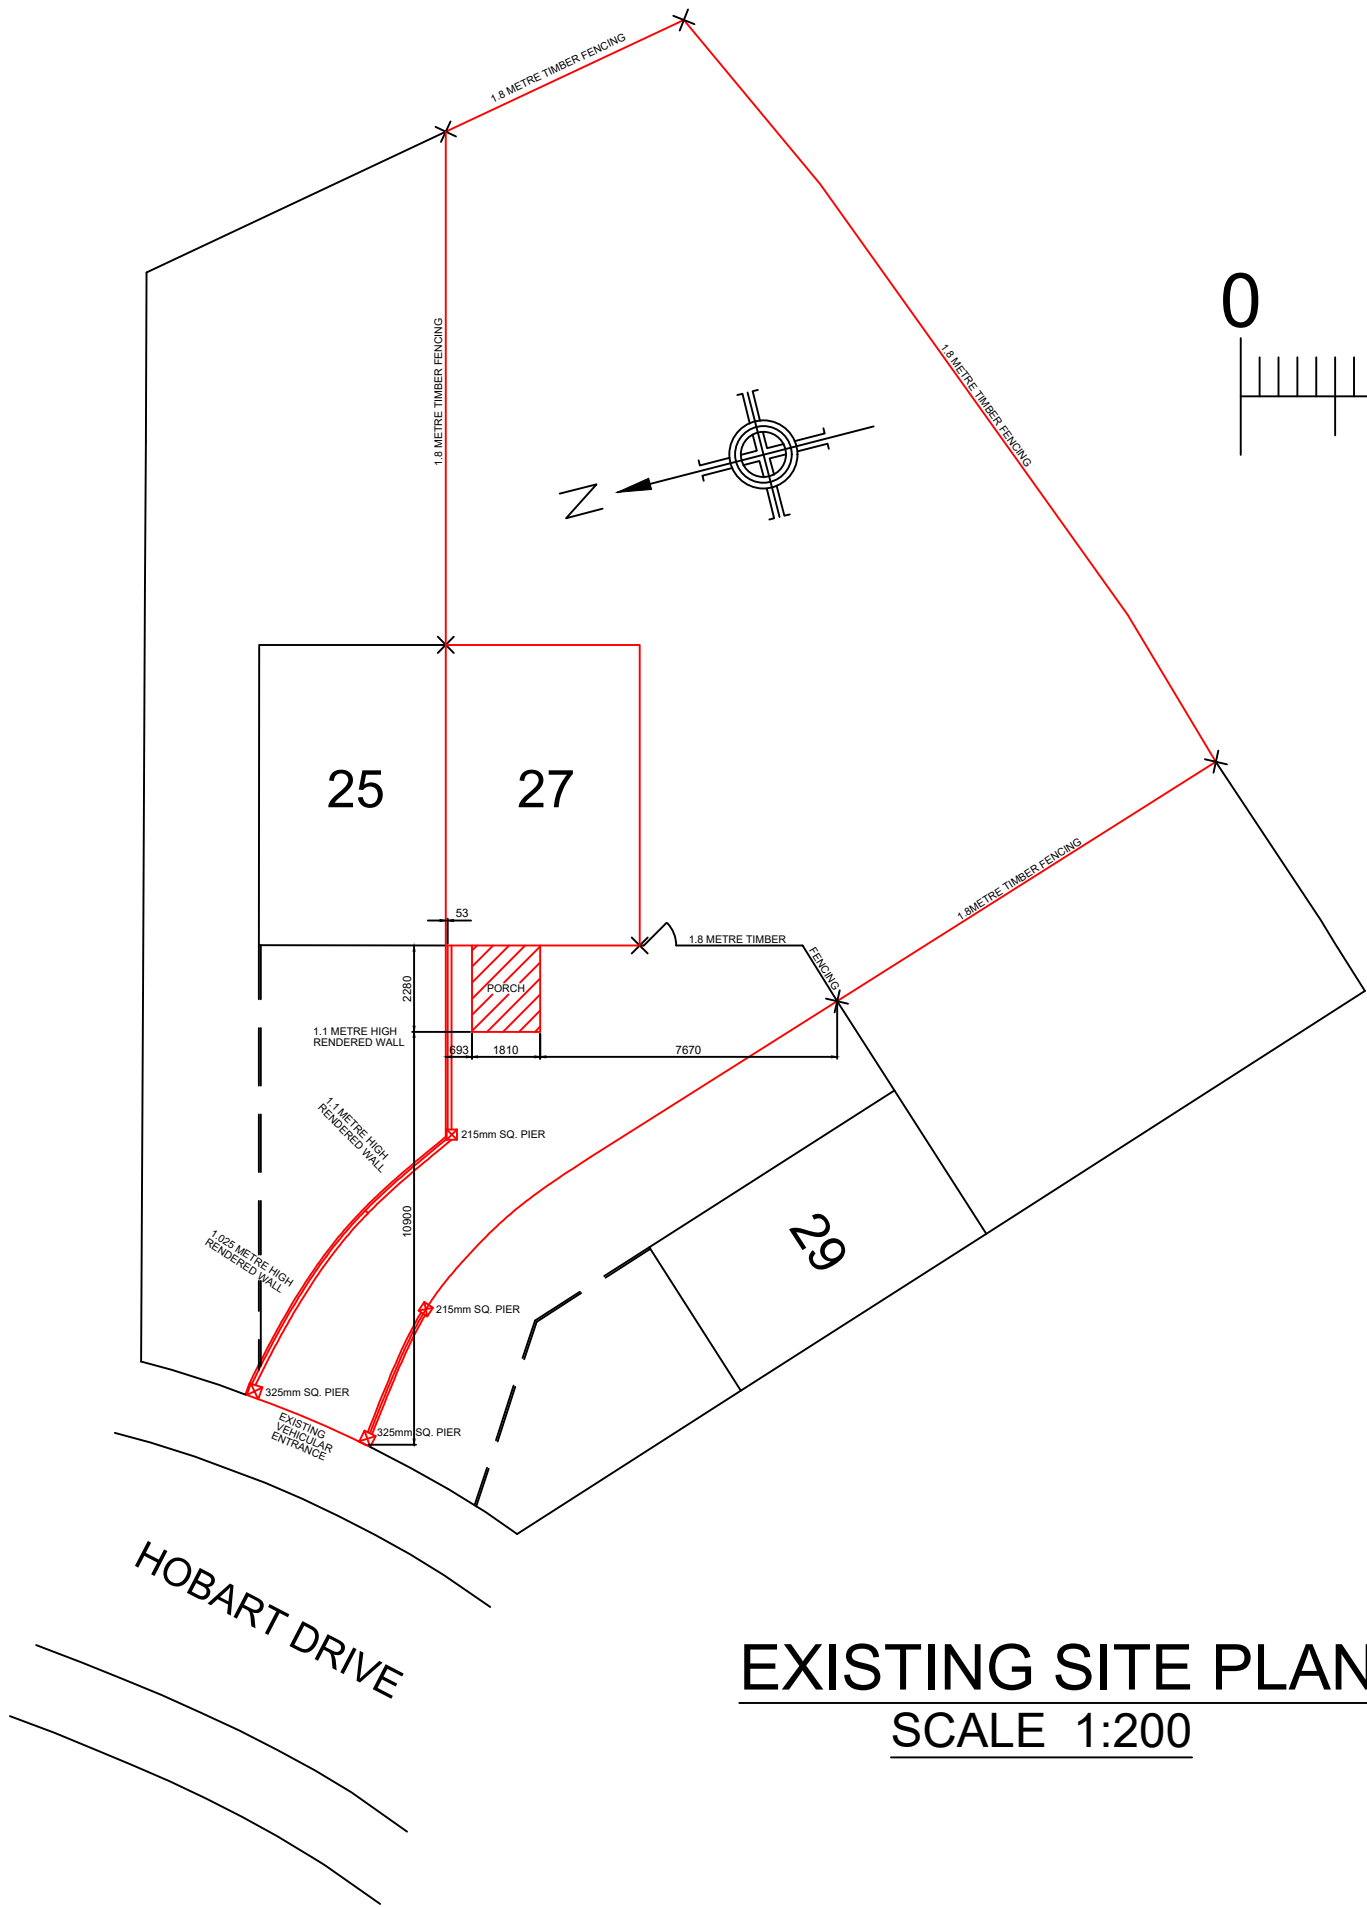

Serial number: 202677
© Crown copyright and database right 2024
Ordnance Survey licence AC000046203
Reproduction in whole or in part is prohibited
without the prior permission of Ordnance Survey.

REV. 'B'
BOUNDARY WALL ADJACENT
WITH NO. 25 TO BE COMPLETELY
REMOVED FOR THE FIRST 2
METRES OF THE WALL
REAR BOUNDARY FENCE
06/03/25

REV. 'A'
BOUNDARY SHARED WITH
NO. 25 PREVIOUSLY SHOWN
IN PREVIOUS SUBMISSION
TAKEN FROM GABLE WALL TO
REAR BOUNDARY FENCE.
22/11/24

A/CAD HOME DESIGN DRAWN BY STEVE GARNER TEL. No: 07933 713349	CLIENT: Mrs. J. CLEMENTS, 27, HOBART DRIVE, TOWER HILL, KIRKBY. L33 4EG.		SCALE:	SEE DWG.	BUILDER:
	TITLE: RETENTION OF PORCH AND AMENDMENTS TO THE BOUNDARY TREATMENTS TO THE FRONT OF SEMI-DETACHED PROPERTY - LOCATION PLAN, EXISTING & PROPOSED SITE PLANS	DATE: NOV. '24	DRG No:	A1/24/059/3/B	