





Existing Front Elevation




Existing Side Elevation

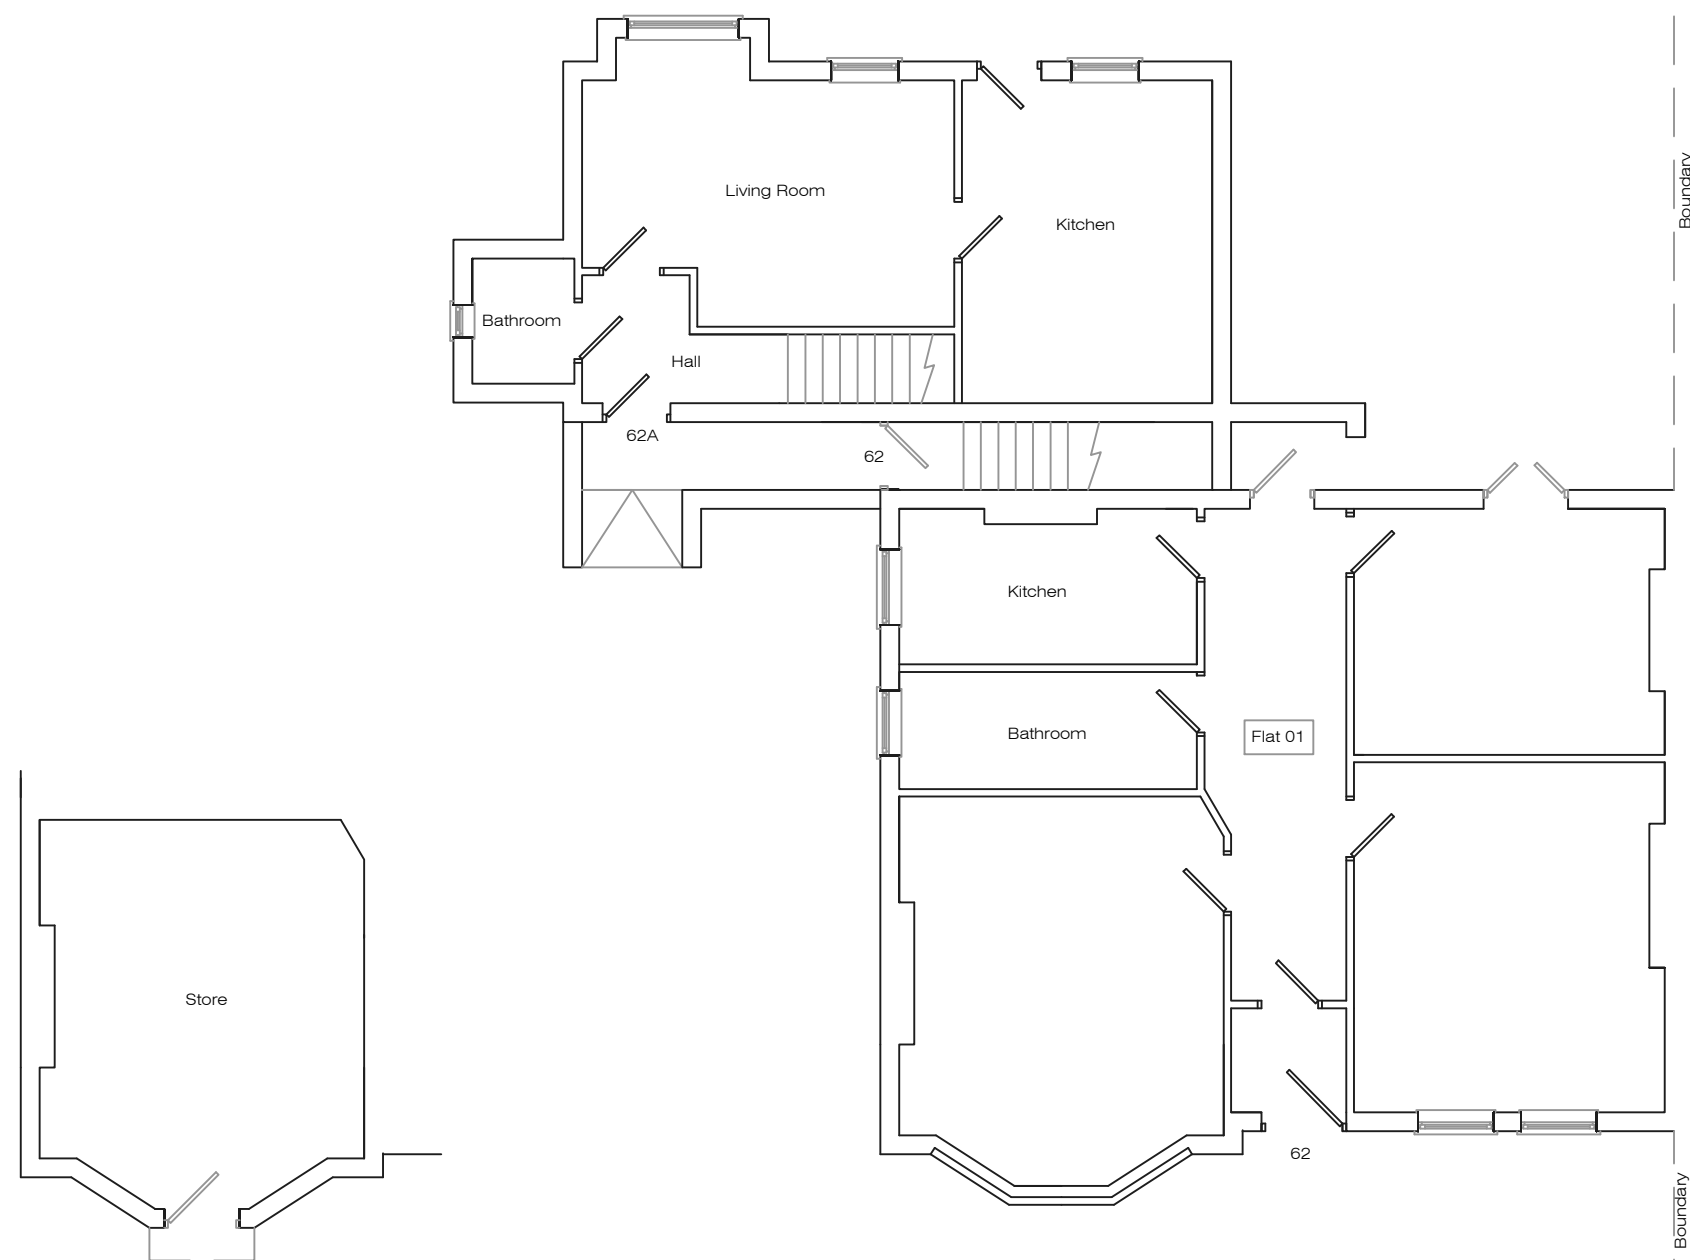



Existing Ground Floor Plan

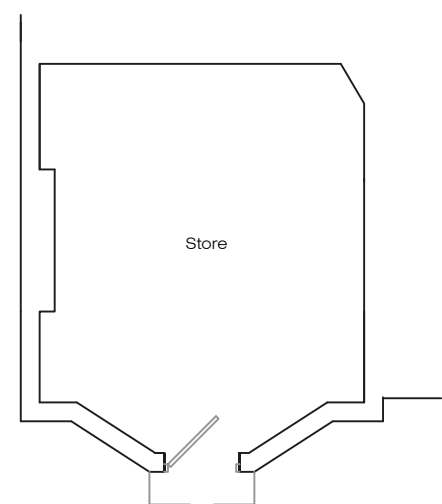

Existing Basement Plan

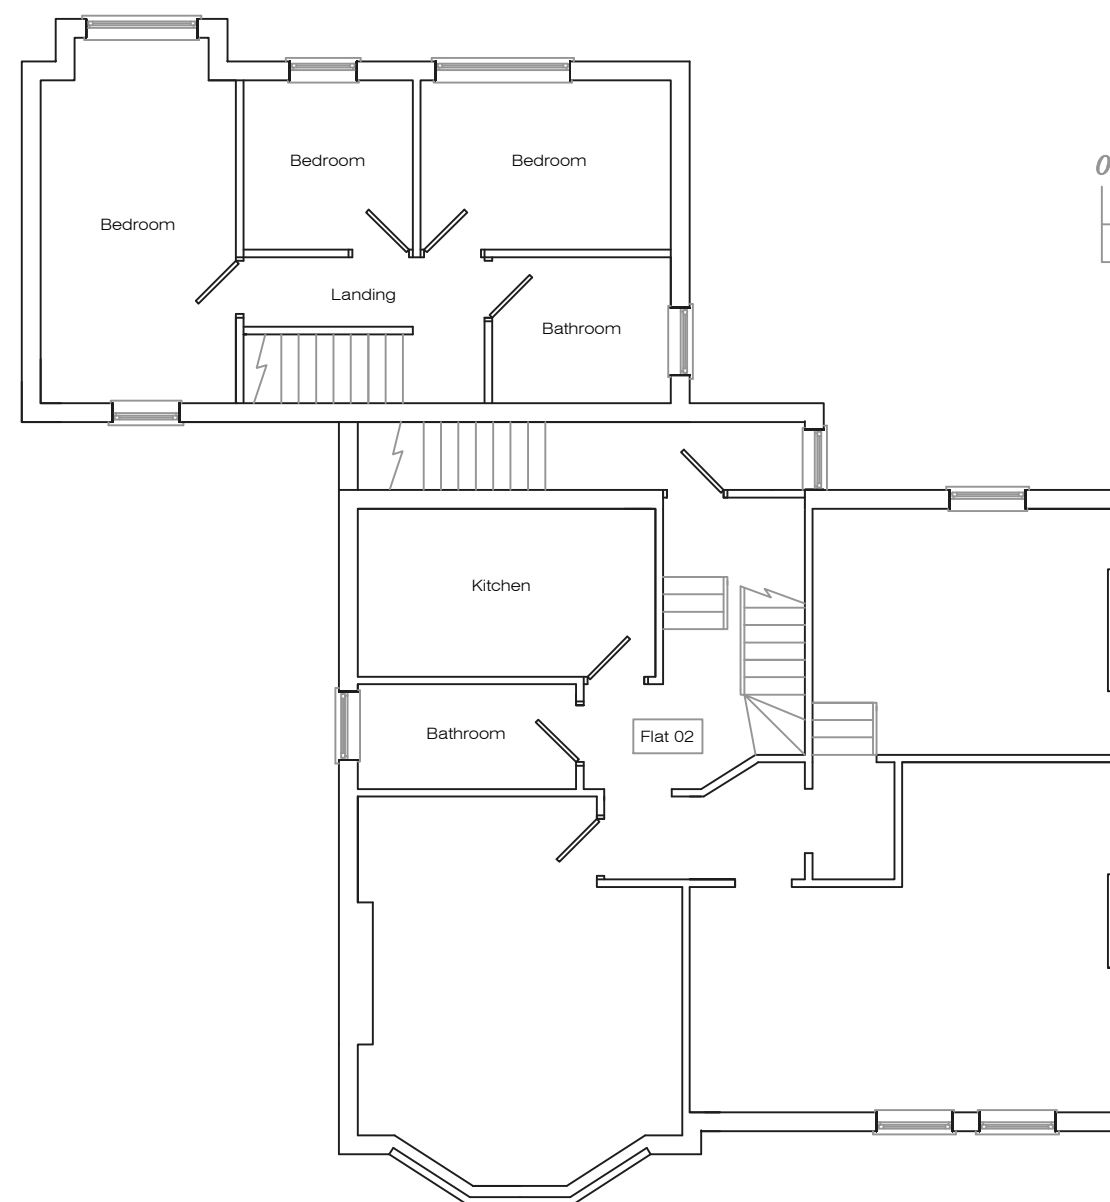

Existing First Floor Plan

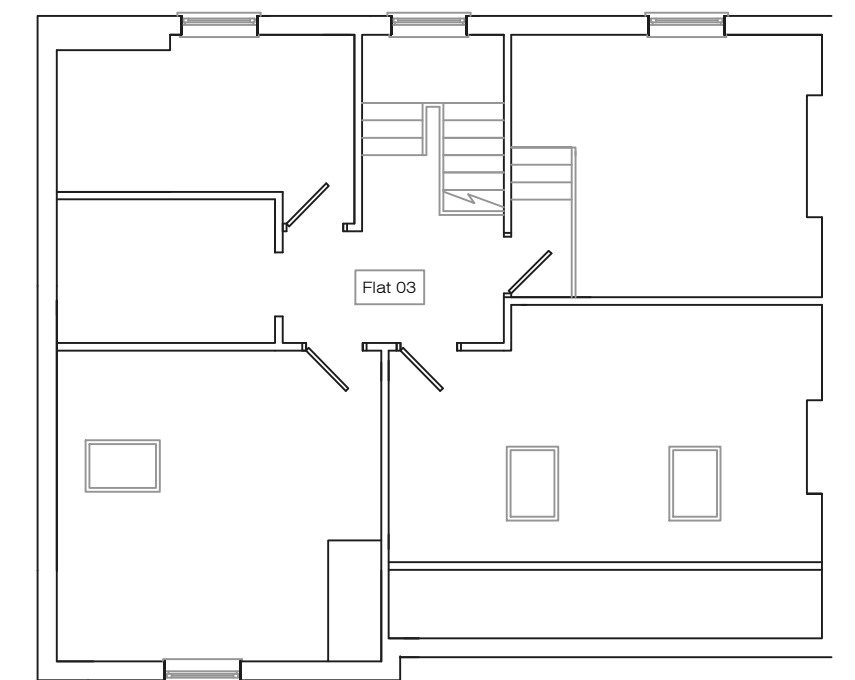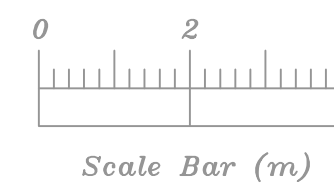

Existing Second Floor Plan

Address				
62 & 62A Church Road, L36				
Job Title				
Conversion of 4 No. residential flats (C3) into a family assessment centre (C2) with single storey front extension				
Drawing title				
Existing Plans				
Chkd	Appvd	date	scale	Dwg No.
		Feb '25	1:100 @ A2	001