




Proposed Front Elevation




Proposed Side Elevation




Proposed Second Floor Plan

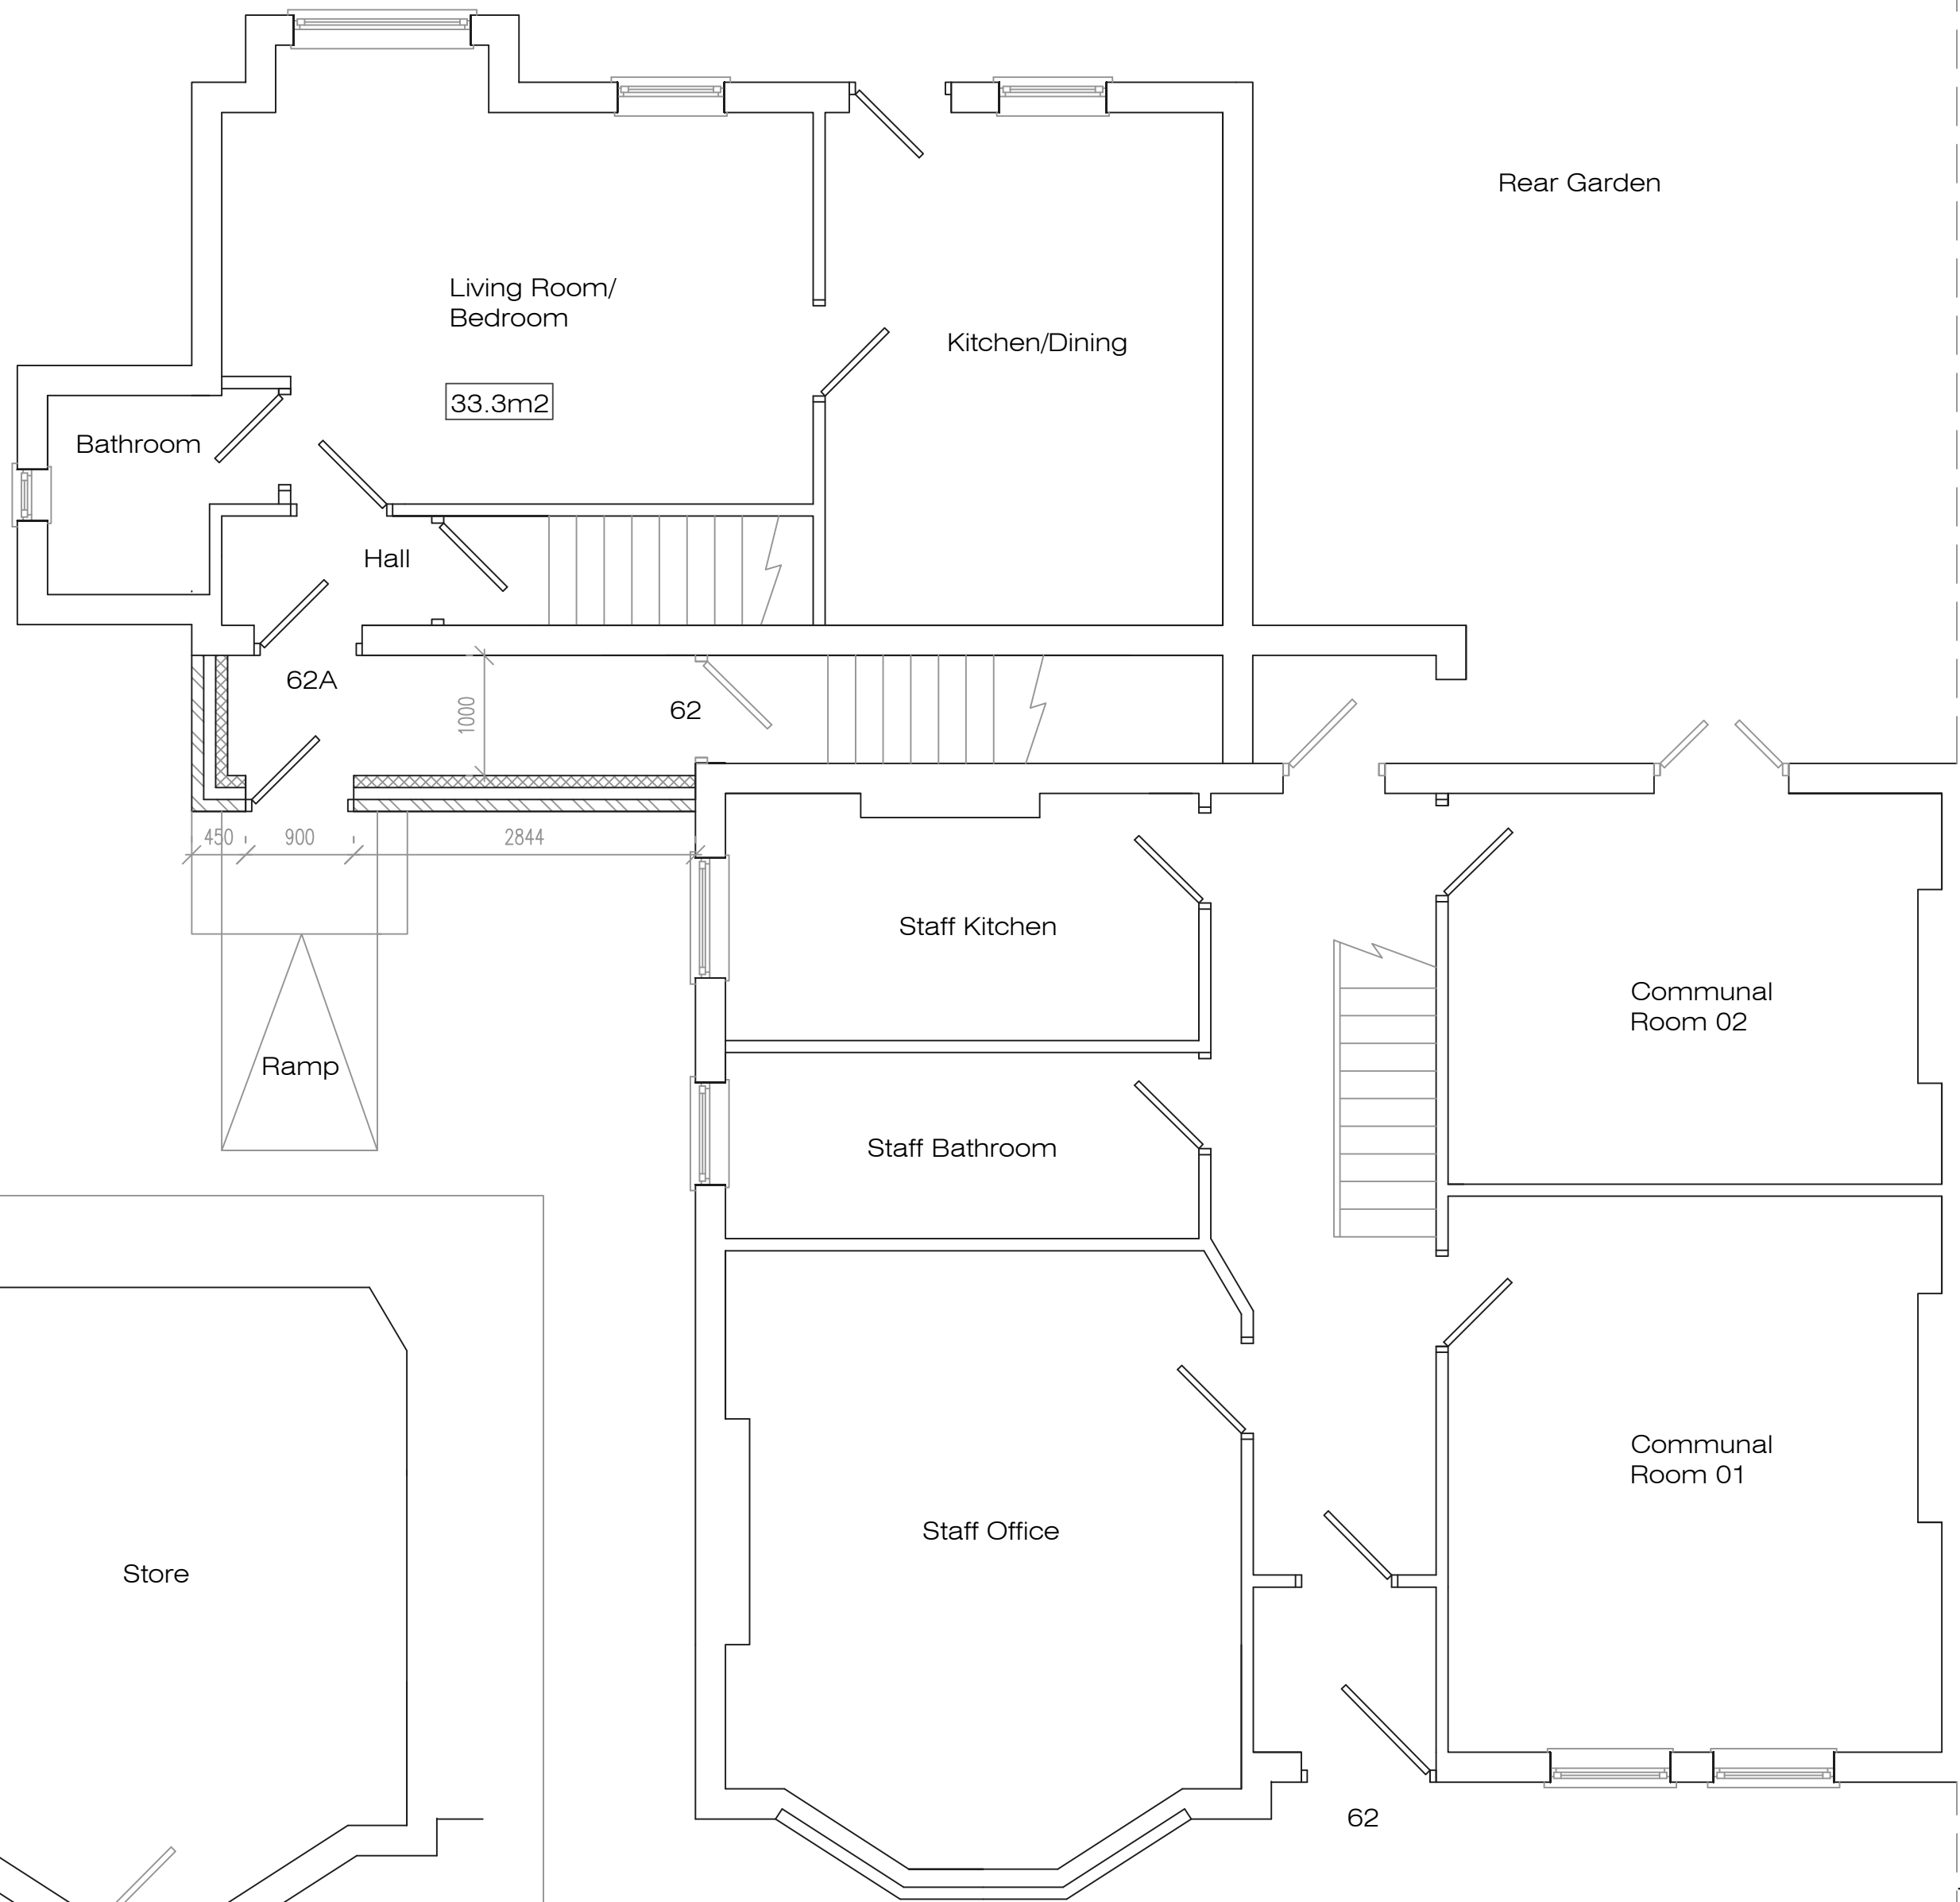

Proposed Ground Floor Plan

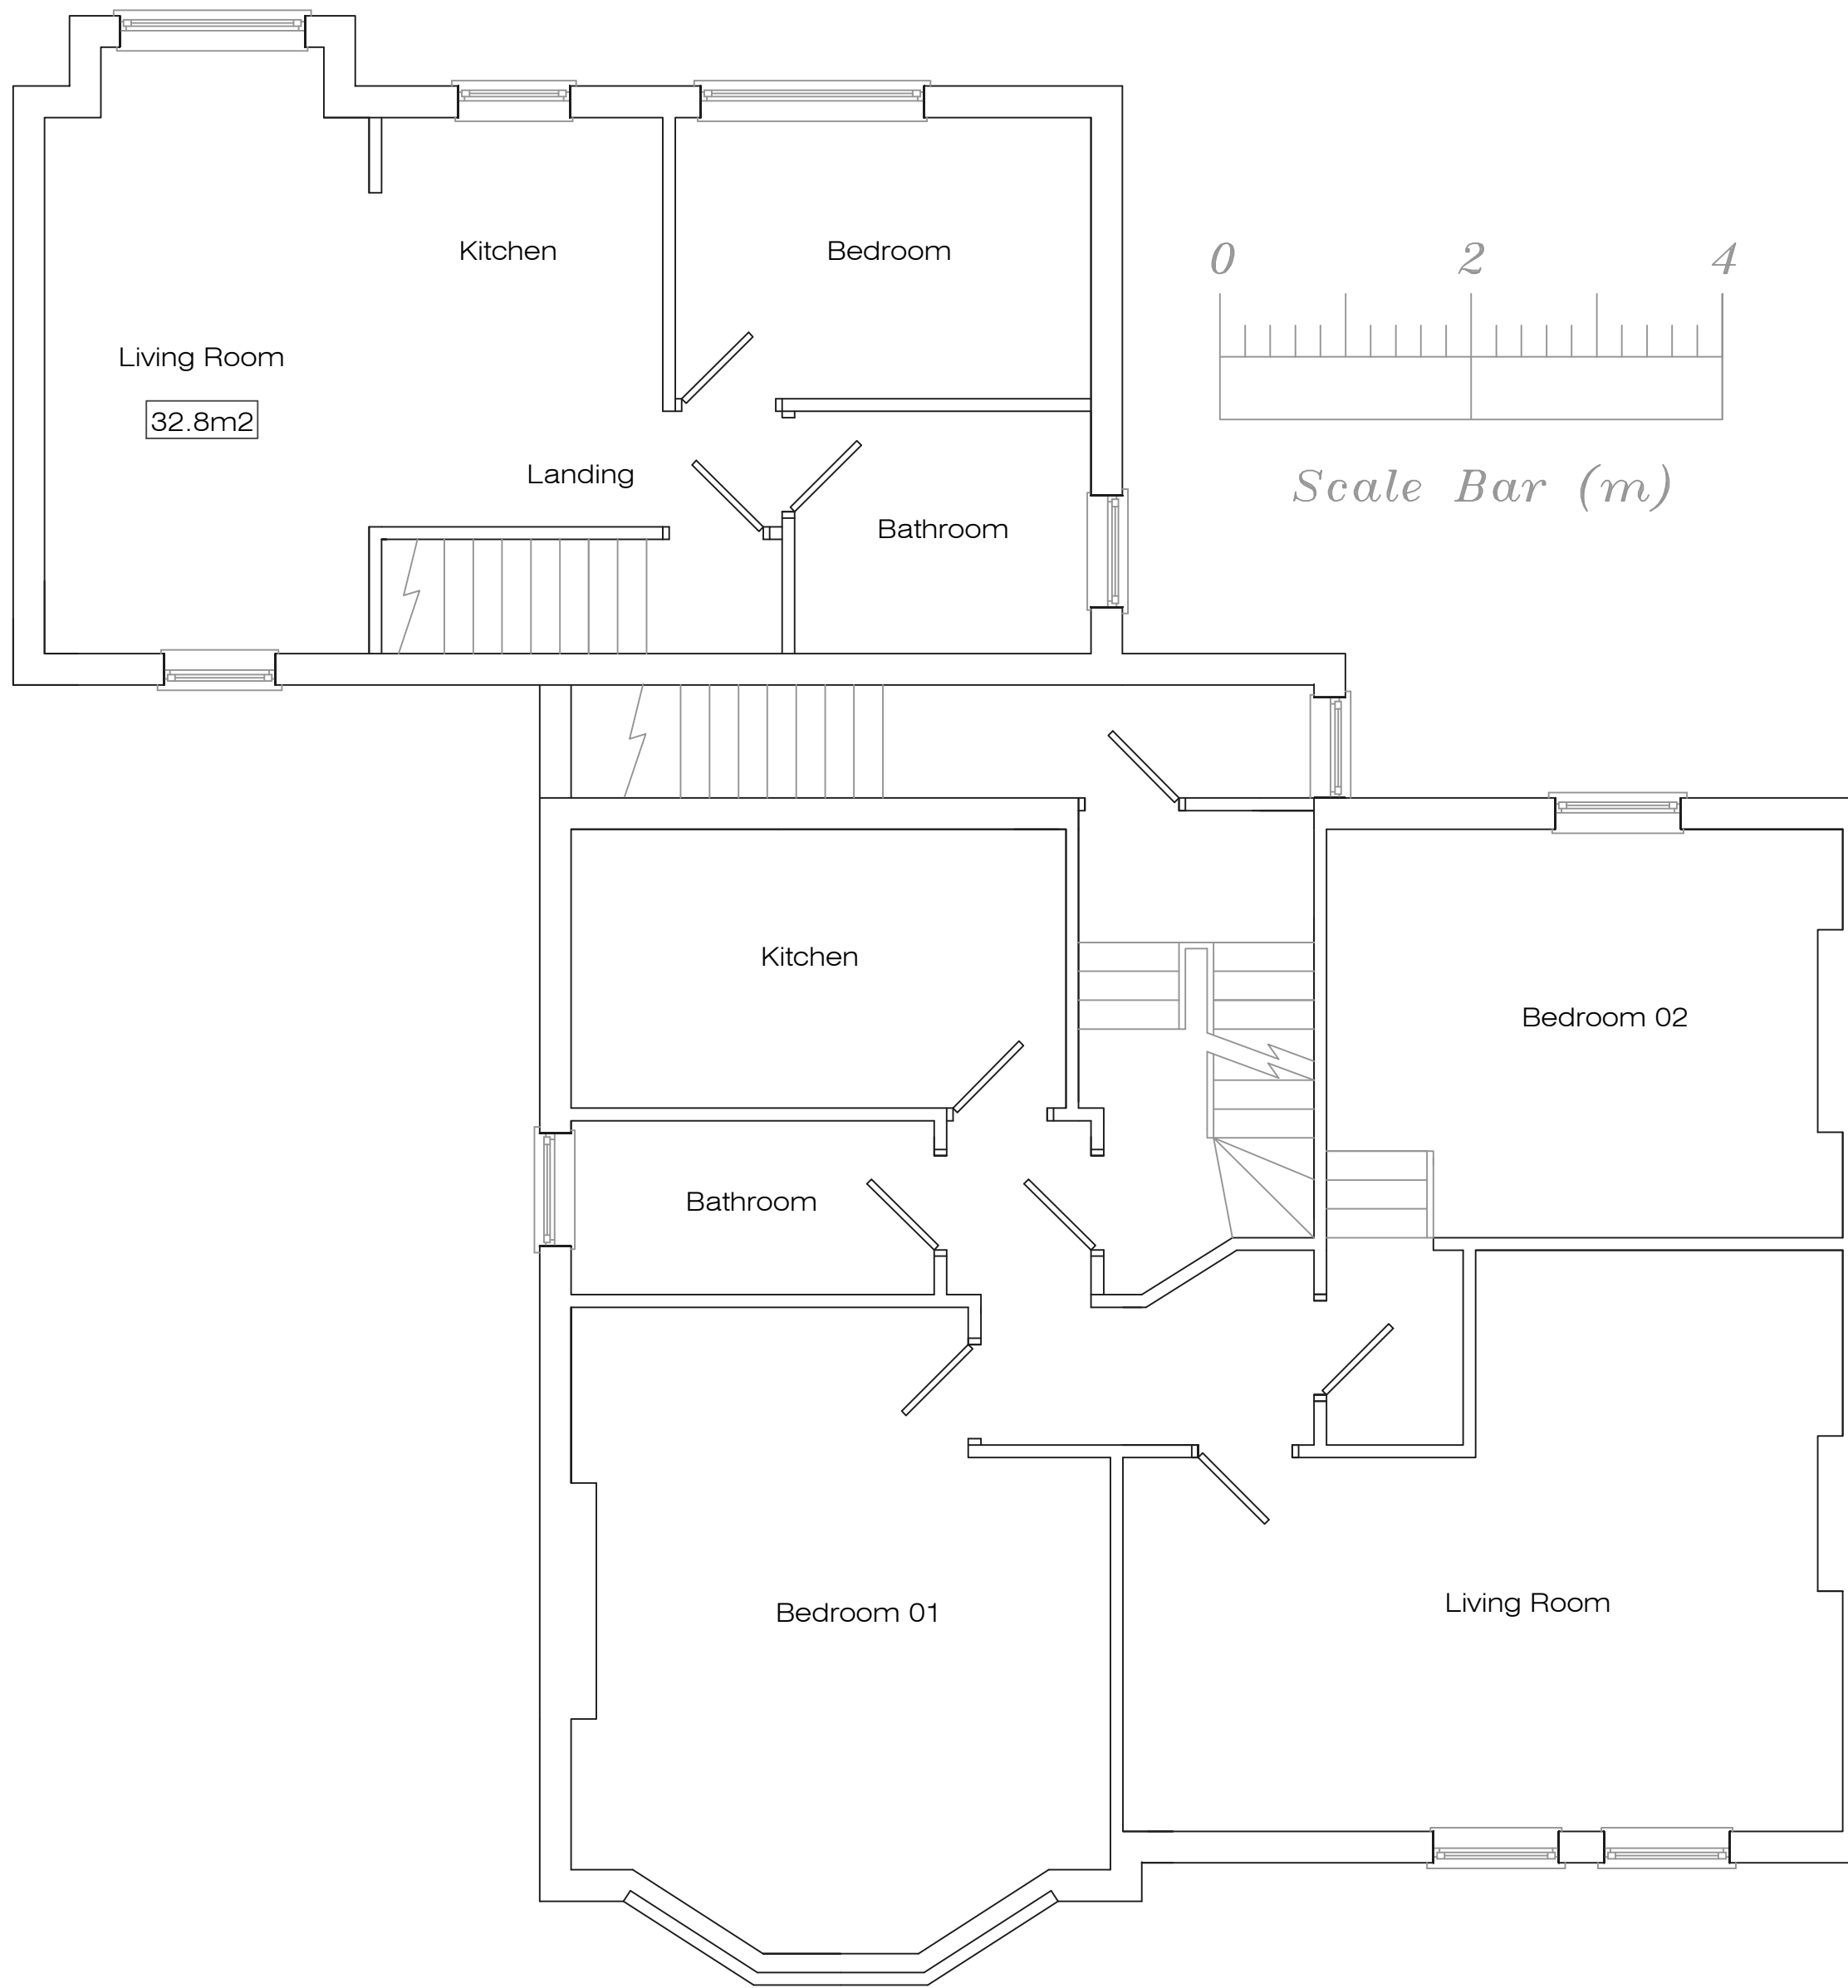

Proposed First Floor Plan

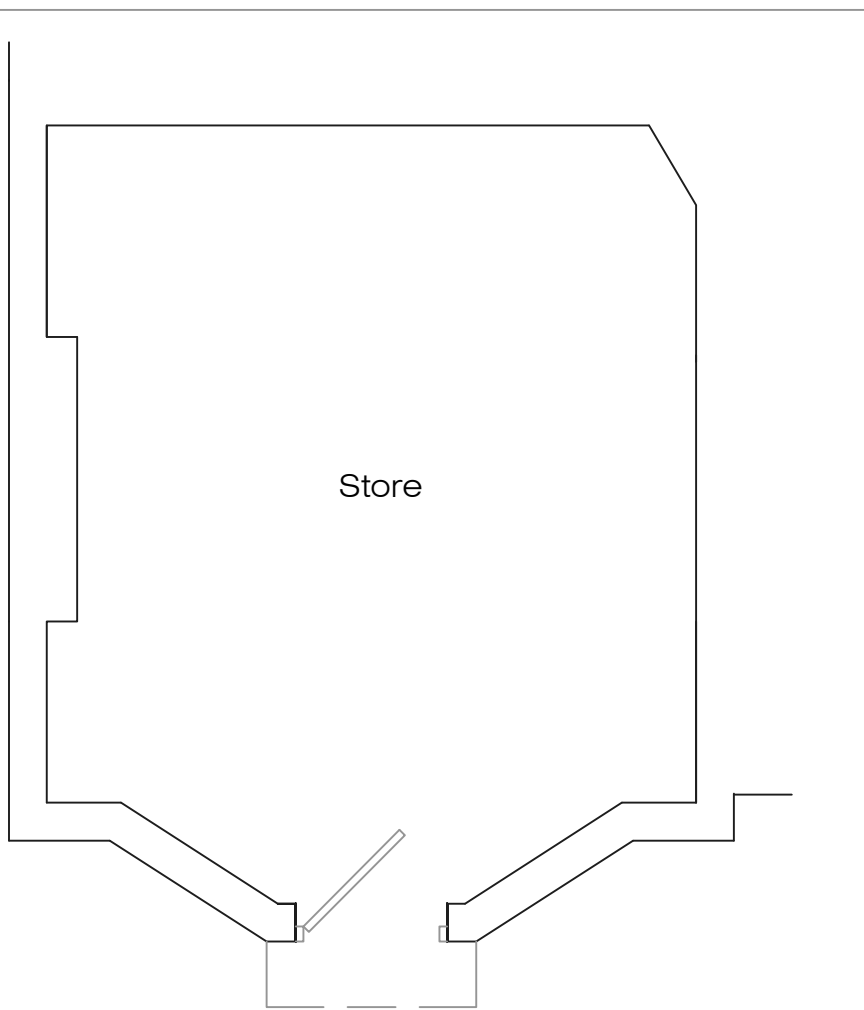

Proposed Basement Plan

Address			
62 & 62A Church Road, L36			
Job Title			
Conversion of 4 No. residential flats (C3) into a family assessment centre (C2) with single storey front extension			
Drawing title			
Proposed Plans			
Chkd	Appvd	date	scale
		Feb '25	1:50/1:100 @ A1
Dwg No.			002