




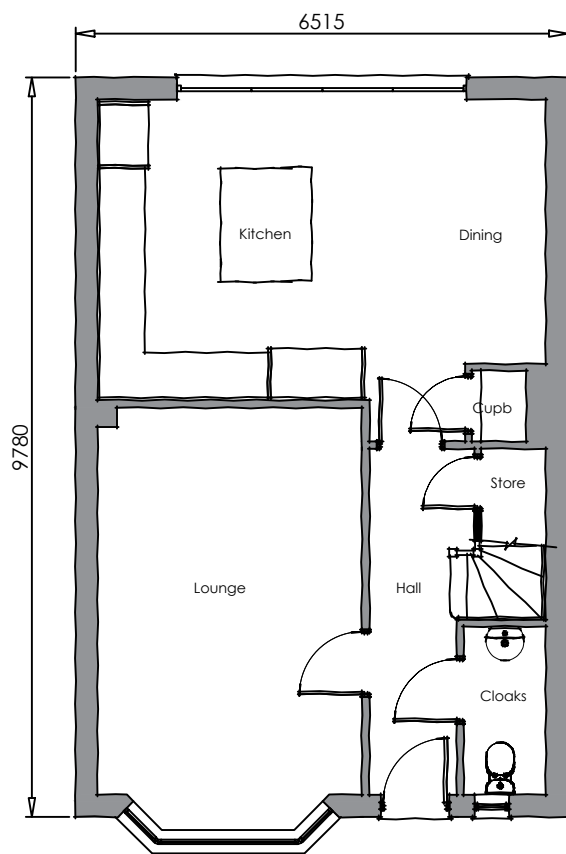


EXISTING GROUND FLOOR

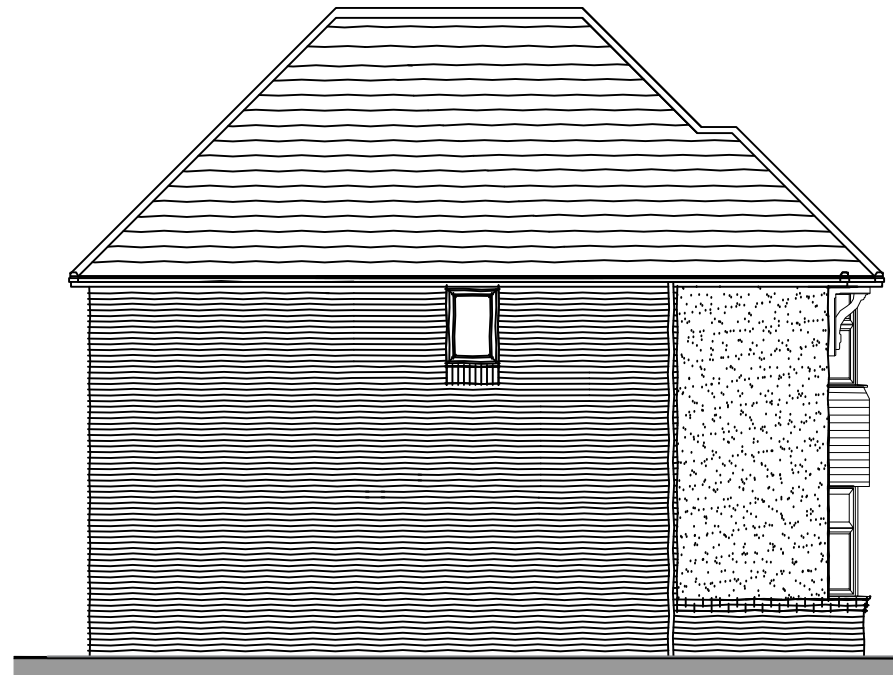

EXISTING SIDE ELEVATION

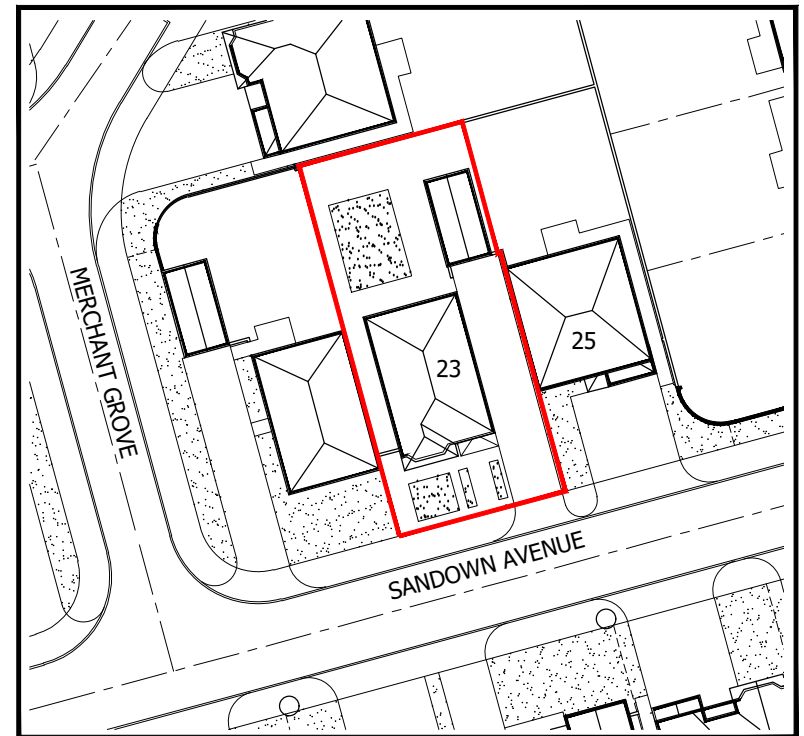

Existing Site Plan (Scale 1:500)

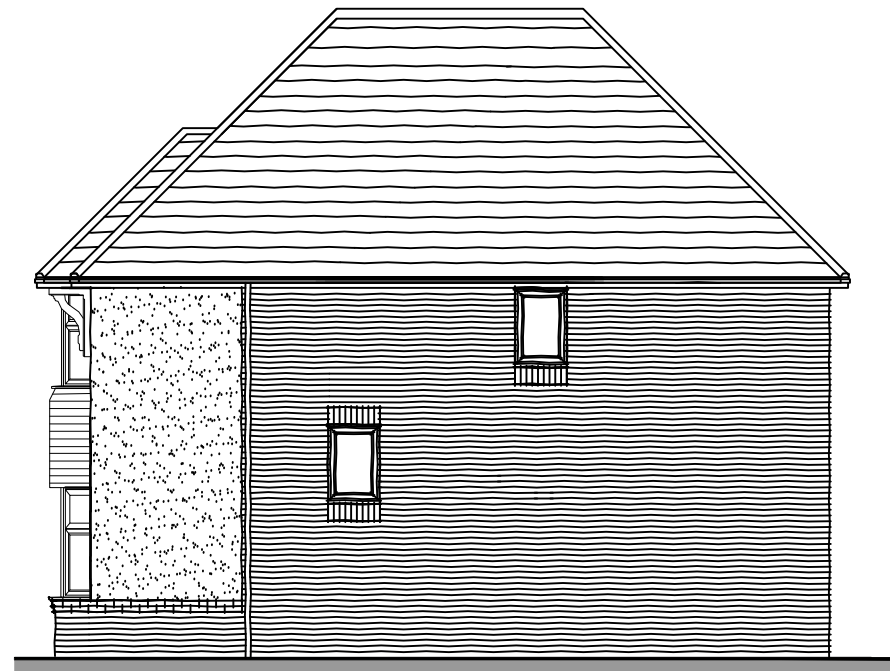


EXISTING SIDE ELEVATION




EXISTING REAR ELEVATION

1:500

 

1:100

 

PLANNING ISSUE					
Project Description		Scale	Paper Size	Date	Drawn
Proposed Single Storey Rear Extension		1:100 & 1:500	A3	Oct 2023	AD
Site Address		Revision			
23 Sandown Avenue		-			
Knowsley					
L14 7AS					
Drawing Title					
Existing Floor Plan & Elevations					

Note

All dimensions/levels are to be checked on site and any discrepancies to be referred back to Architect prior to proceeding.

All specifications, materials and workmanship to be in accordance with current Building Regulations.

All component sizes and references are to be checked prior to materials order. The position of existing drain runs are to be checked and confirmed on site prior to proceeding with the works. All relevant boundary positions are to be dimensionally checked prior to proceeding with the works.

This drawing is the copyright © and shall not be altered, copied, photographed or reproduced in any way without the consent of the Architect.