




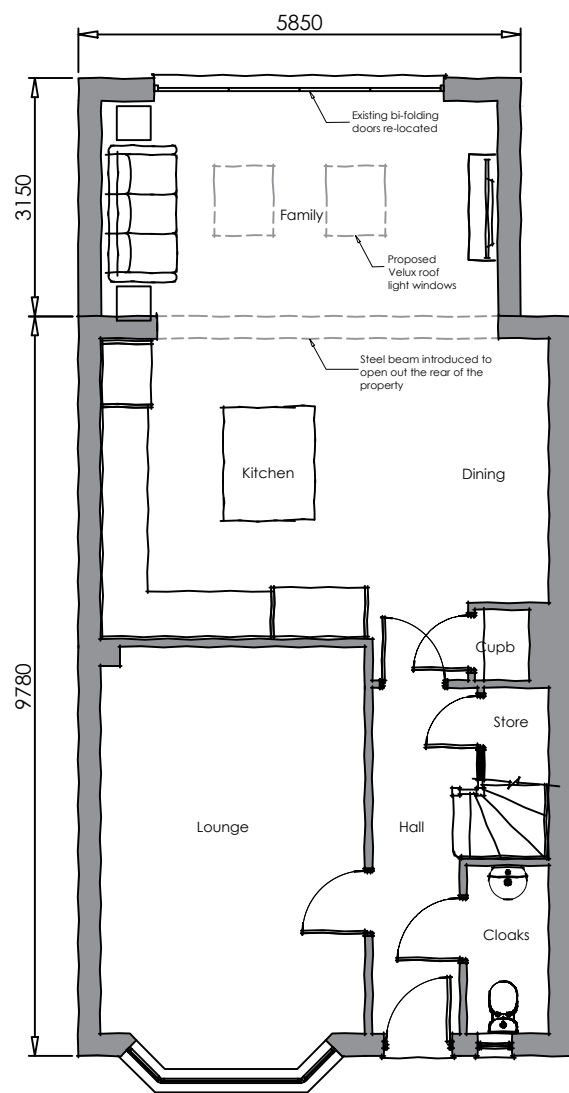


PROPOSED GROUND FLOOR

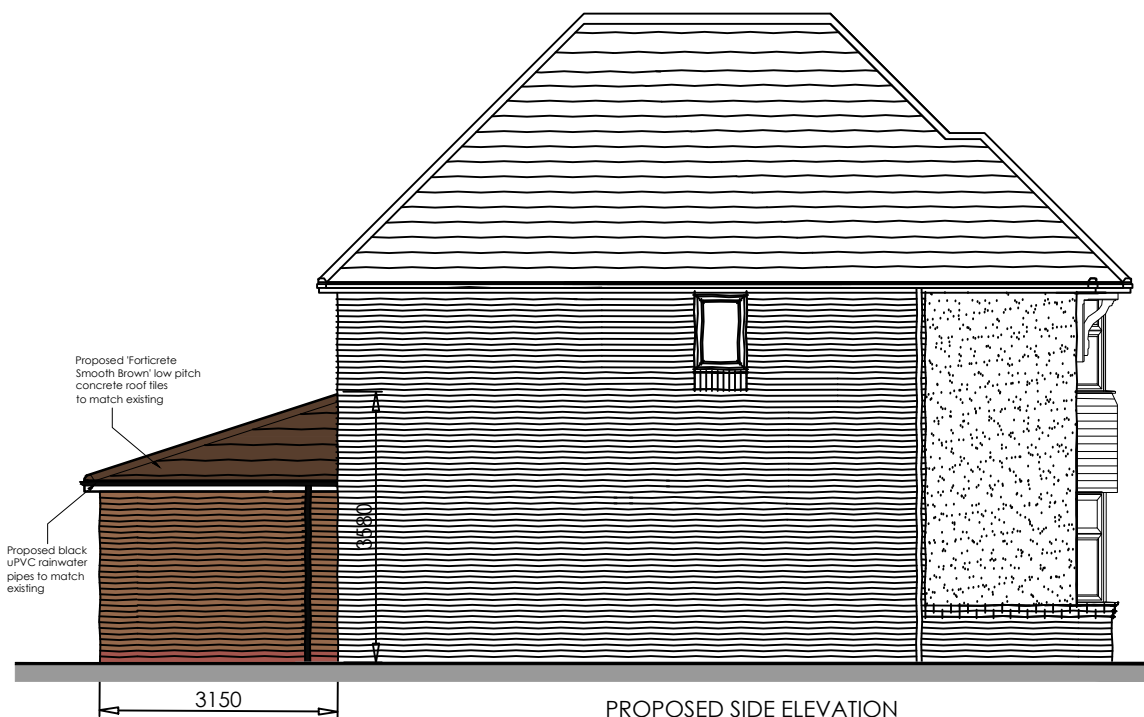


PROPOSED SIDE ELEVATION

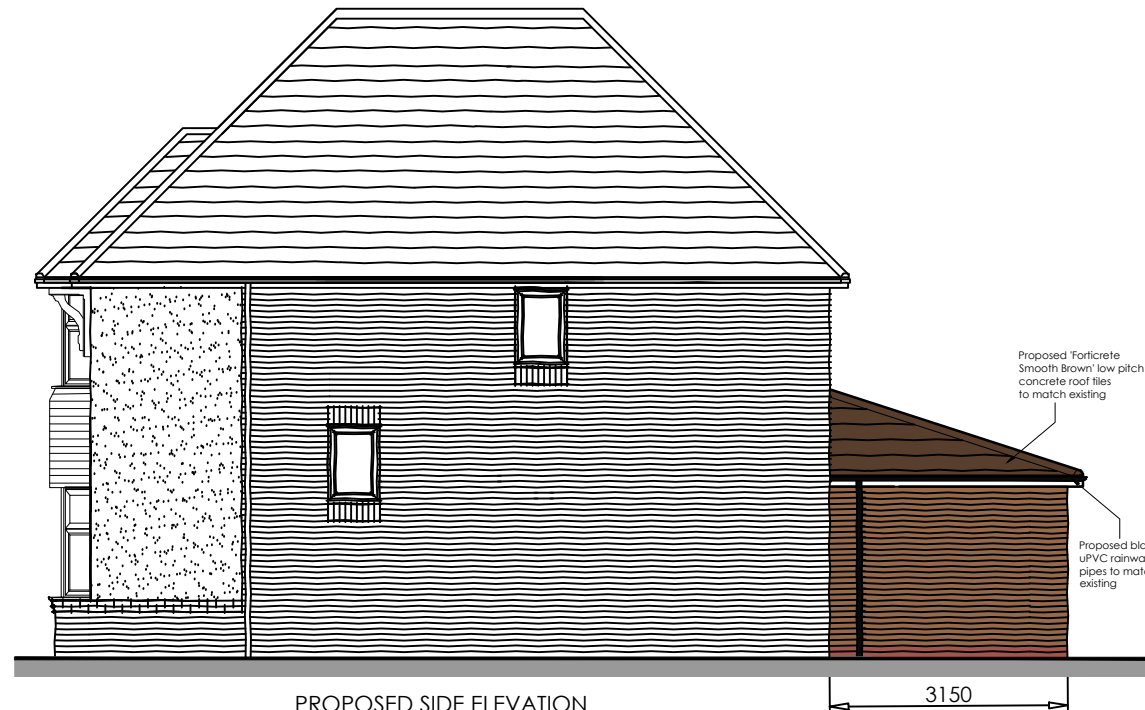

PROPOSED SIDE ELEVATION

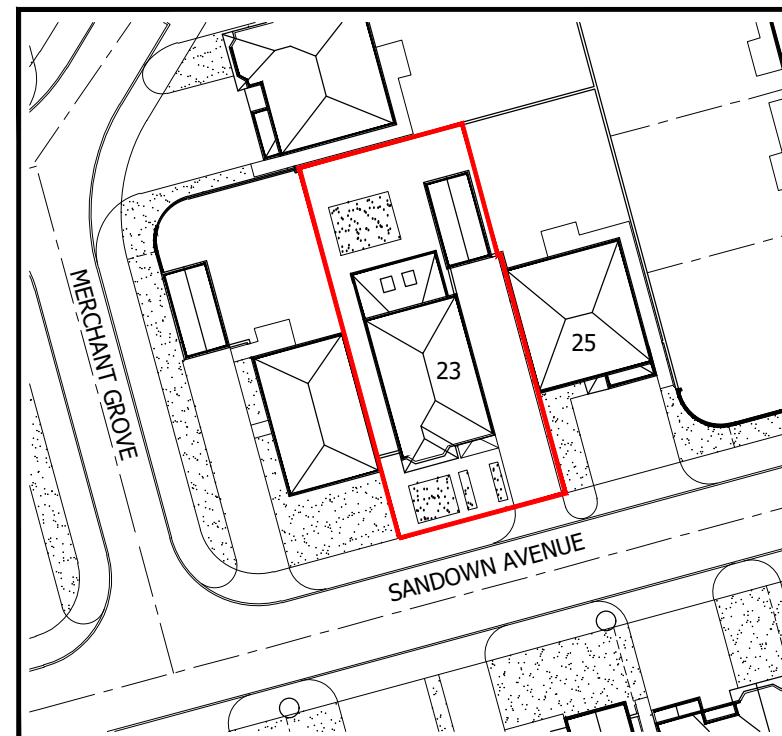


Proposed Site Plan (Scale 1:500)

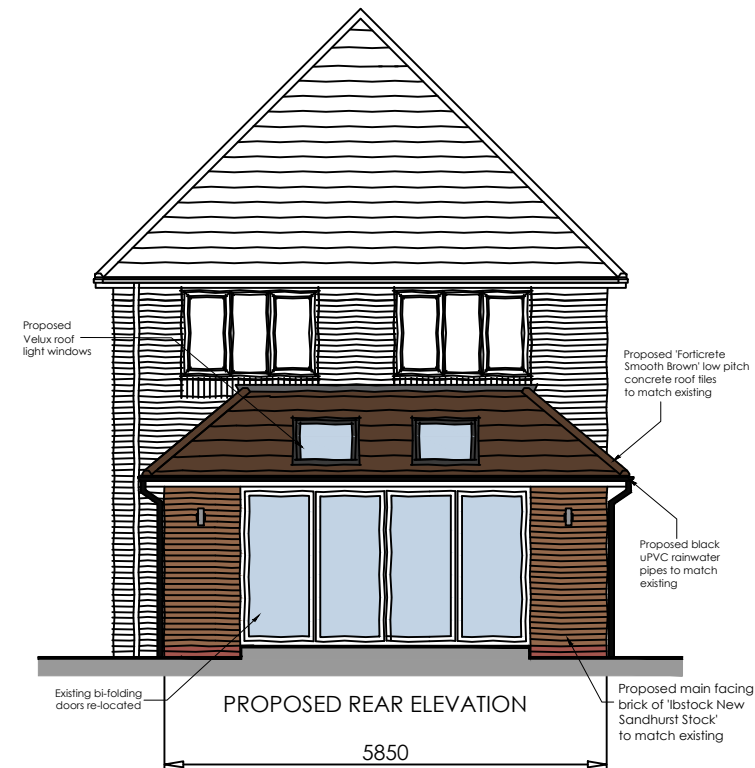


PROPOSED REAR ELEVATION

1:500

 

1:100

 

PLANNING ISSUE					
Project Description	Scale	Paper Size	Date	Drawn	Revision
Proposed Single Storey Rear Extension	1:100 & 1:500	A3	Oct 2023	AD	-
Site Address	Drawing No.				
23 Sandown Avenue	23SAND/PD/03				
Knowsley	Note				
L14 7AS	All dimensions/levels are to be checked on site and any discrepancies to be referred back to Architect prior to proceeding				
Drawing Title	All specifications, materials and workmanship to be in accordance with current Building Regulations.				
Proposed Floor Plan & Elevations	All component sizes and references are to be checked prior to materials order. The position of existing drain runs are to be checked and confirmed on site prior to proceeding with the works. All relevant boundary positions are to be dimensionally checked prior to proceeding with the work.				
	This drawing is the copyright © and shall not be altered, copied, photographed or reproduced in any way without the consent of the Architect.				