



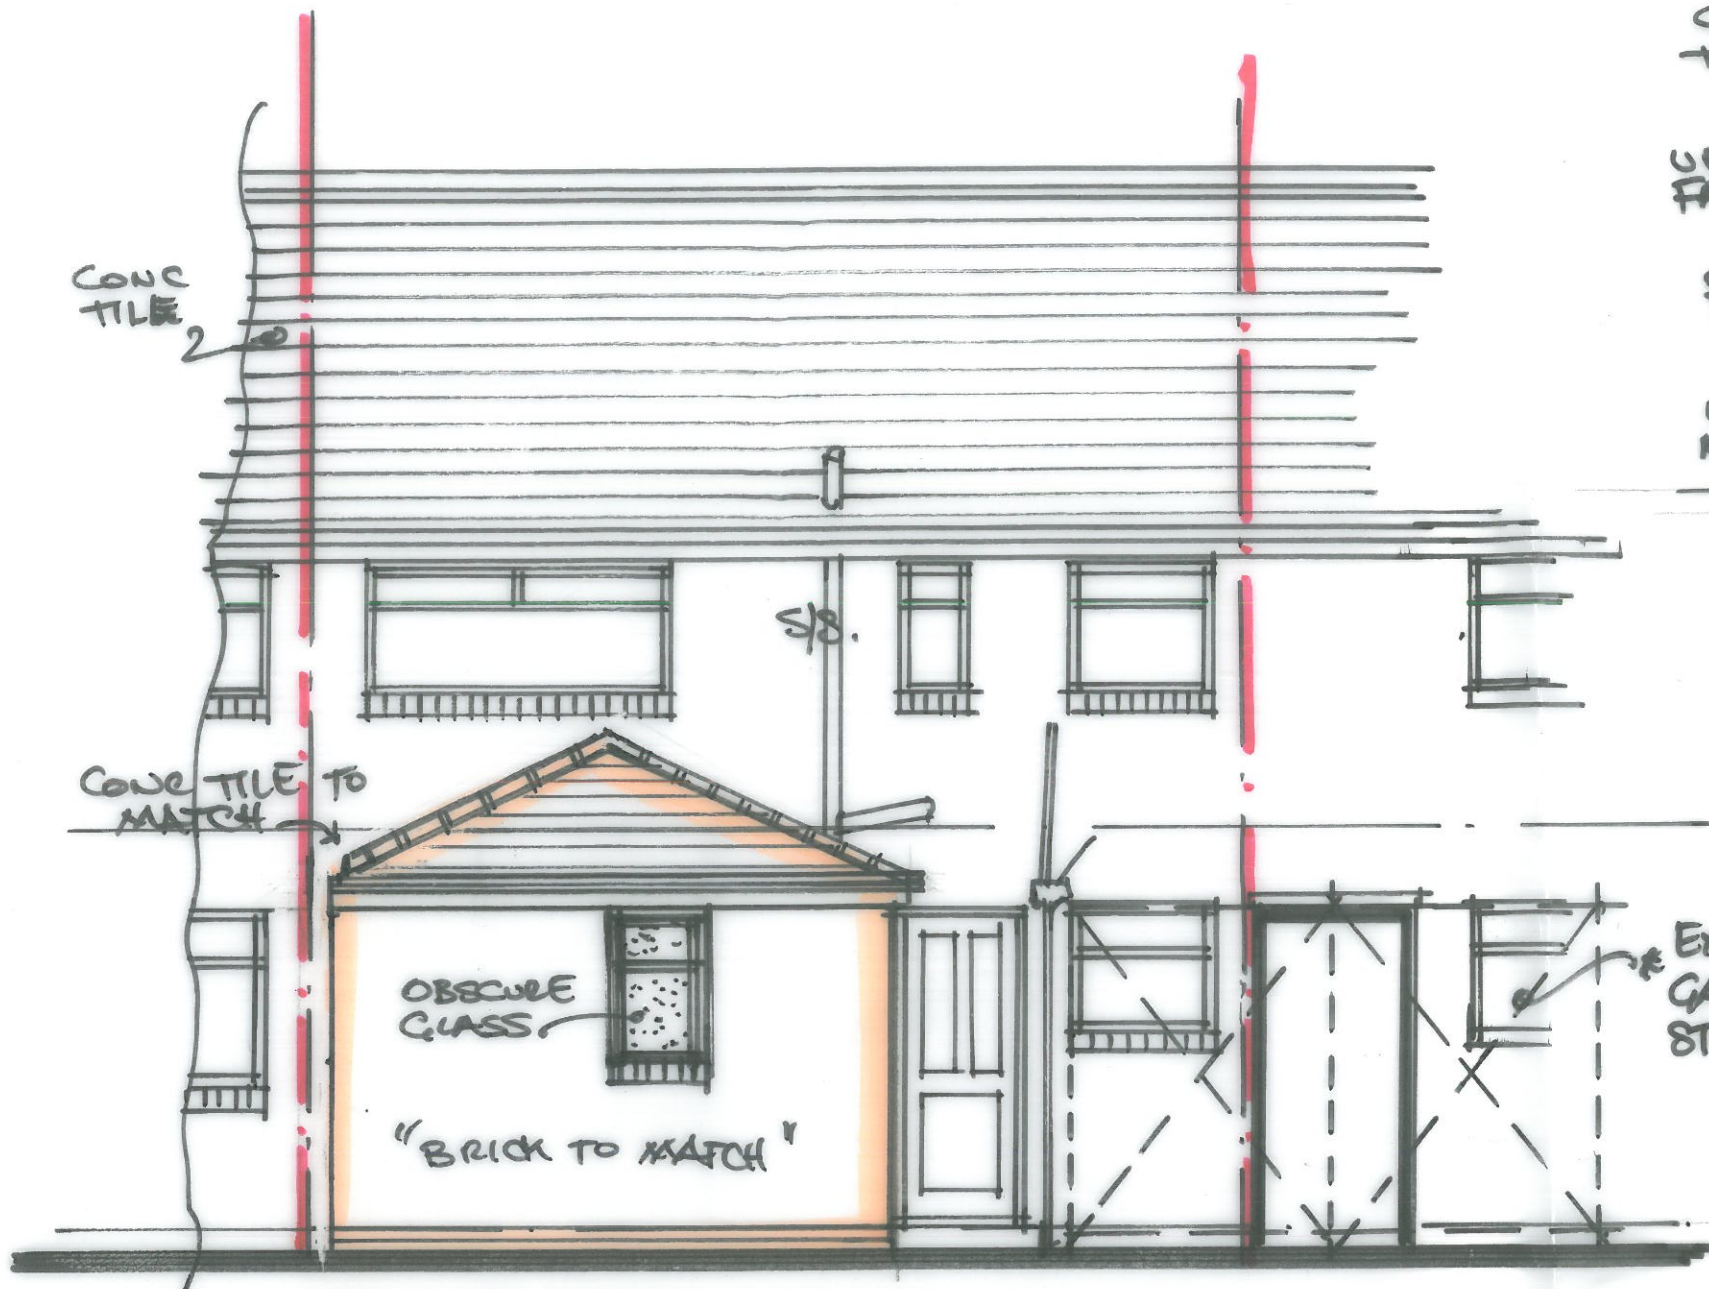

PROPOSED REAR ELEVATION:

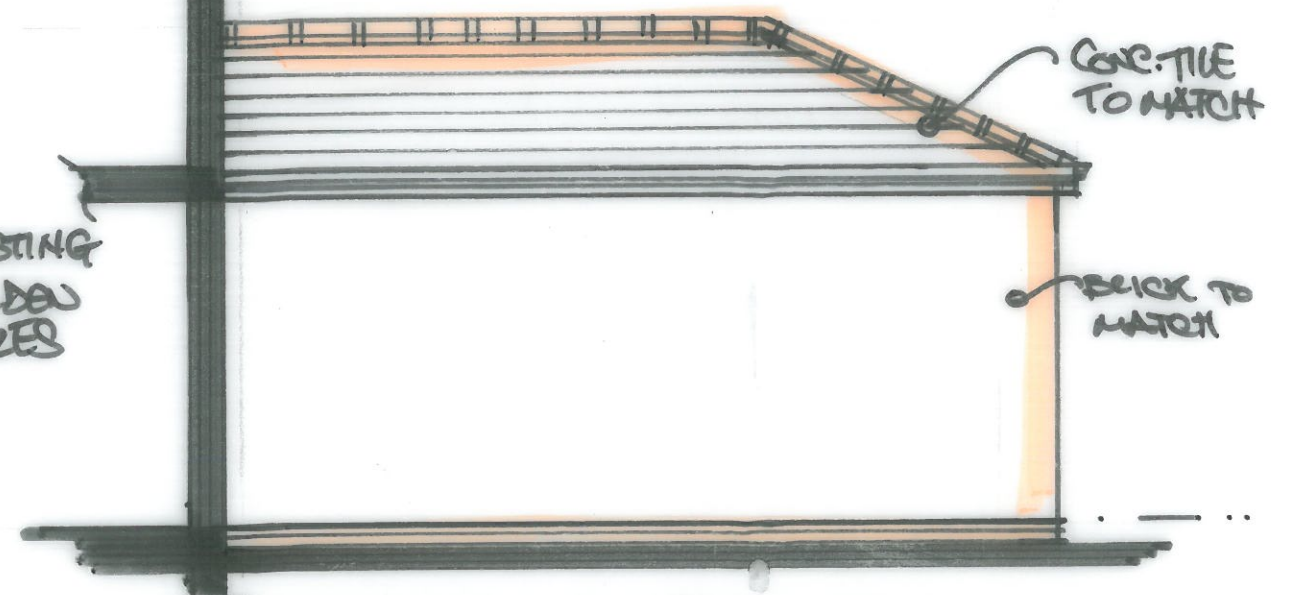

PROPOSED INNER ELEVATION.



PROPOSED OUTER ELEVATION.



REVA 25/5/21
EXTENSION SET BACK
FROM BOUNDARY.

PDP PETER DARLINGTON ARCHITECTS INTERIOR DESIGNERS 334, PRESCOT ROAD, ST. HELENS, WA10 3AG Tel : 01744 752049 Mobile : 07855 355910 e-mail : design@peterdarlingtonarchitects.co.uk	Project 85, CORONATION DRIVE PRESCOT L35 5ET
	Dwg Title PROPOSED ELEVATIONS.
Dwg No 3150 / SK2	Rev A
1. Figured dimensions to be followed in preference to scale. 2. All dimensions to be checked on site. 3. This drawing remains the copyright of the architect and may not be copied without prior consent.	Drawn by Scale 1:500 A3 1:100 A4

Date
20/4/21