





PROPOSED REAR ELEVATION

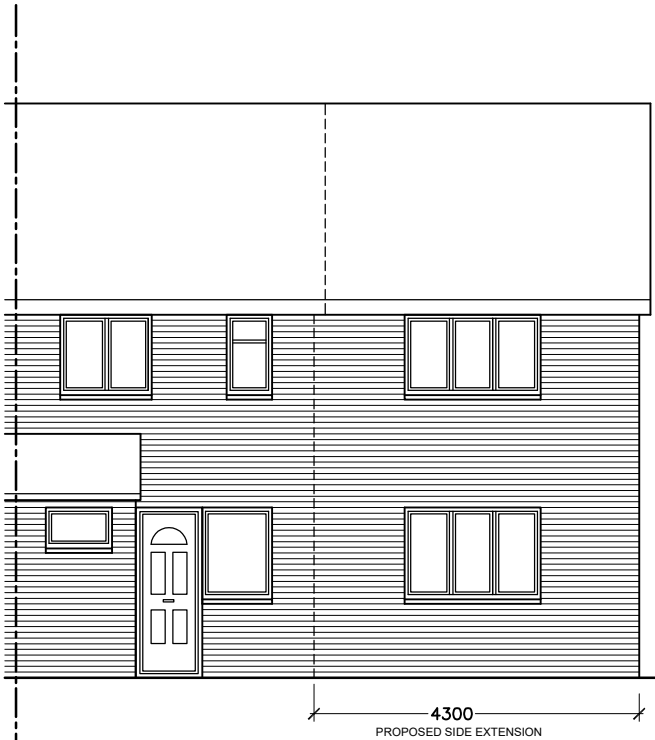

PROPOSED FRONT ELEVATION

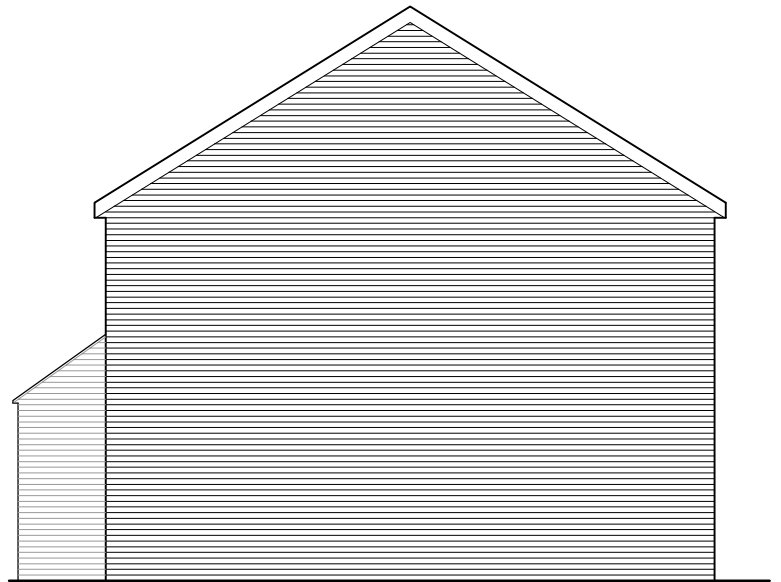

PROPOSED SIDE ELEVATION

7 Dunacre Way L26 0XH	Date MAY 20	Scale 1:100
	Drawn by KN	
PROPOSED ELEVATIONS	Drawing No. 2006E/PL03	Rev

