




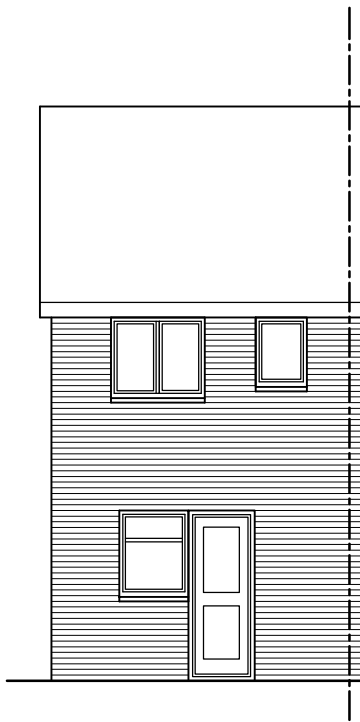

EXISTING REAR ELEVATION

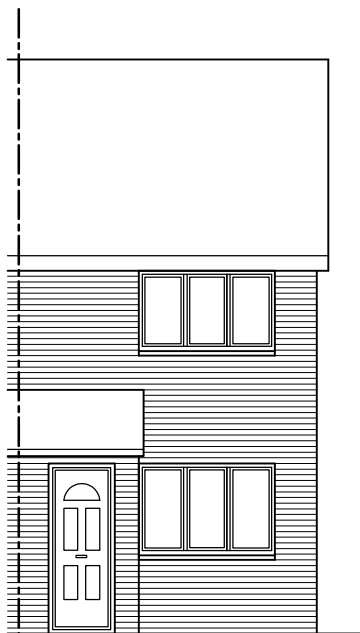

EXISTING FRONT ELEVATION

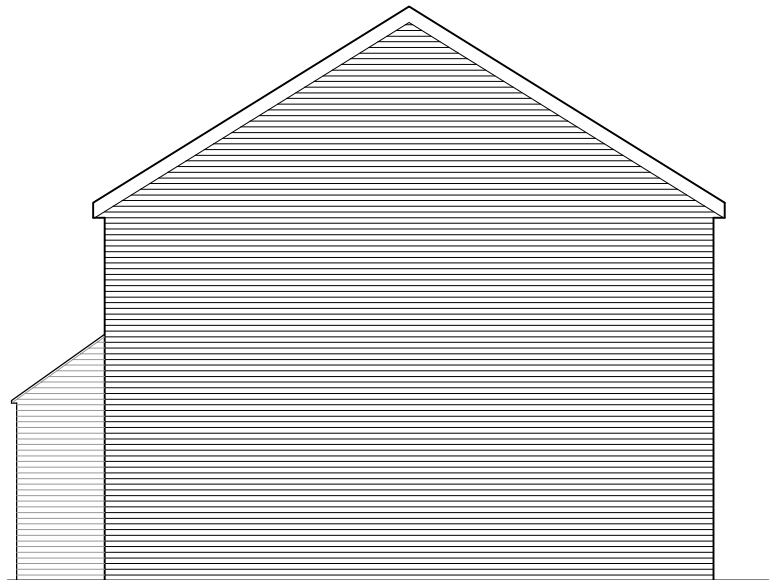

EXISTING SIDE ELEVATION

7 Dunacre Way L26 0XH	Date MAY 20	Scale 1:100
	Drawn by KN	
EXISTING ELEVATIONS	Drawing No. 2006E/PL02	Rev

