


Site dimensions are to be checked before work is started.
Work to figured dimensions only.


AC accepts no responsibility for any unauthorised amendments to the drawing and does not permit unauthorised copying of the drawing.

This drawing is copyright and remains the property of AC unless otherwise agreed.

Rev	Date	Description	Initials
-----	------	-------------	----------

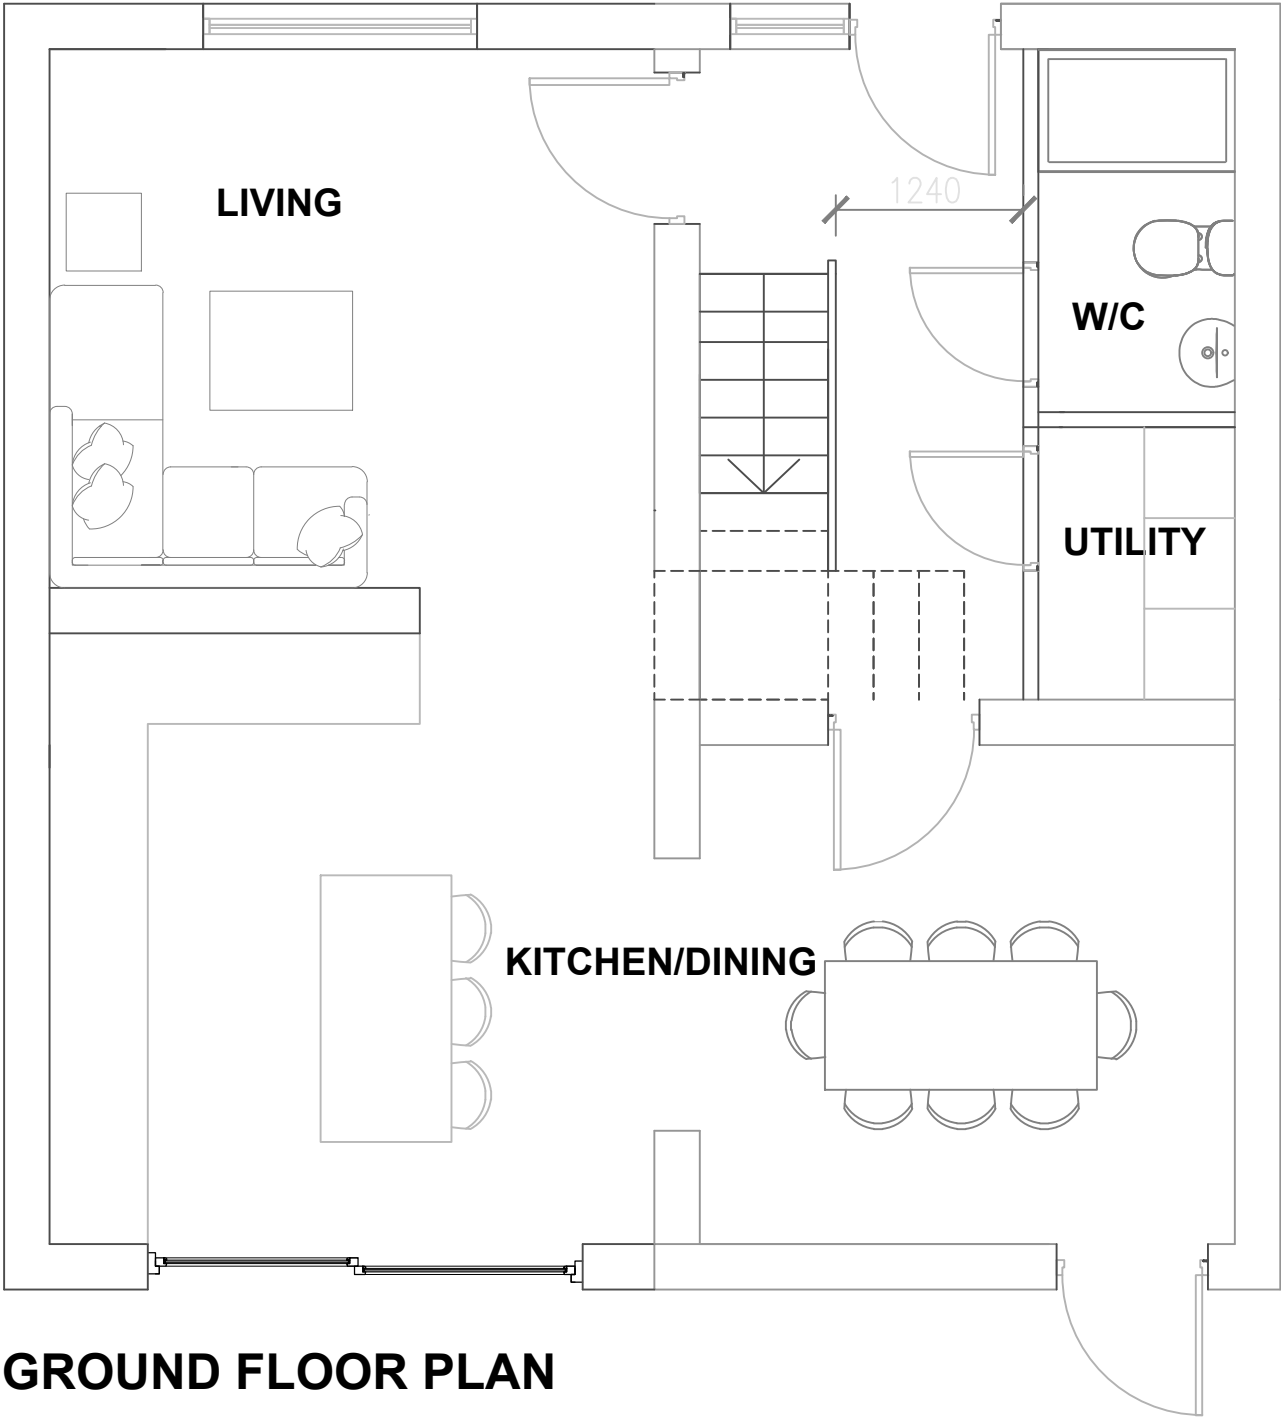


GROUND FLOOR PLAN

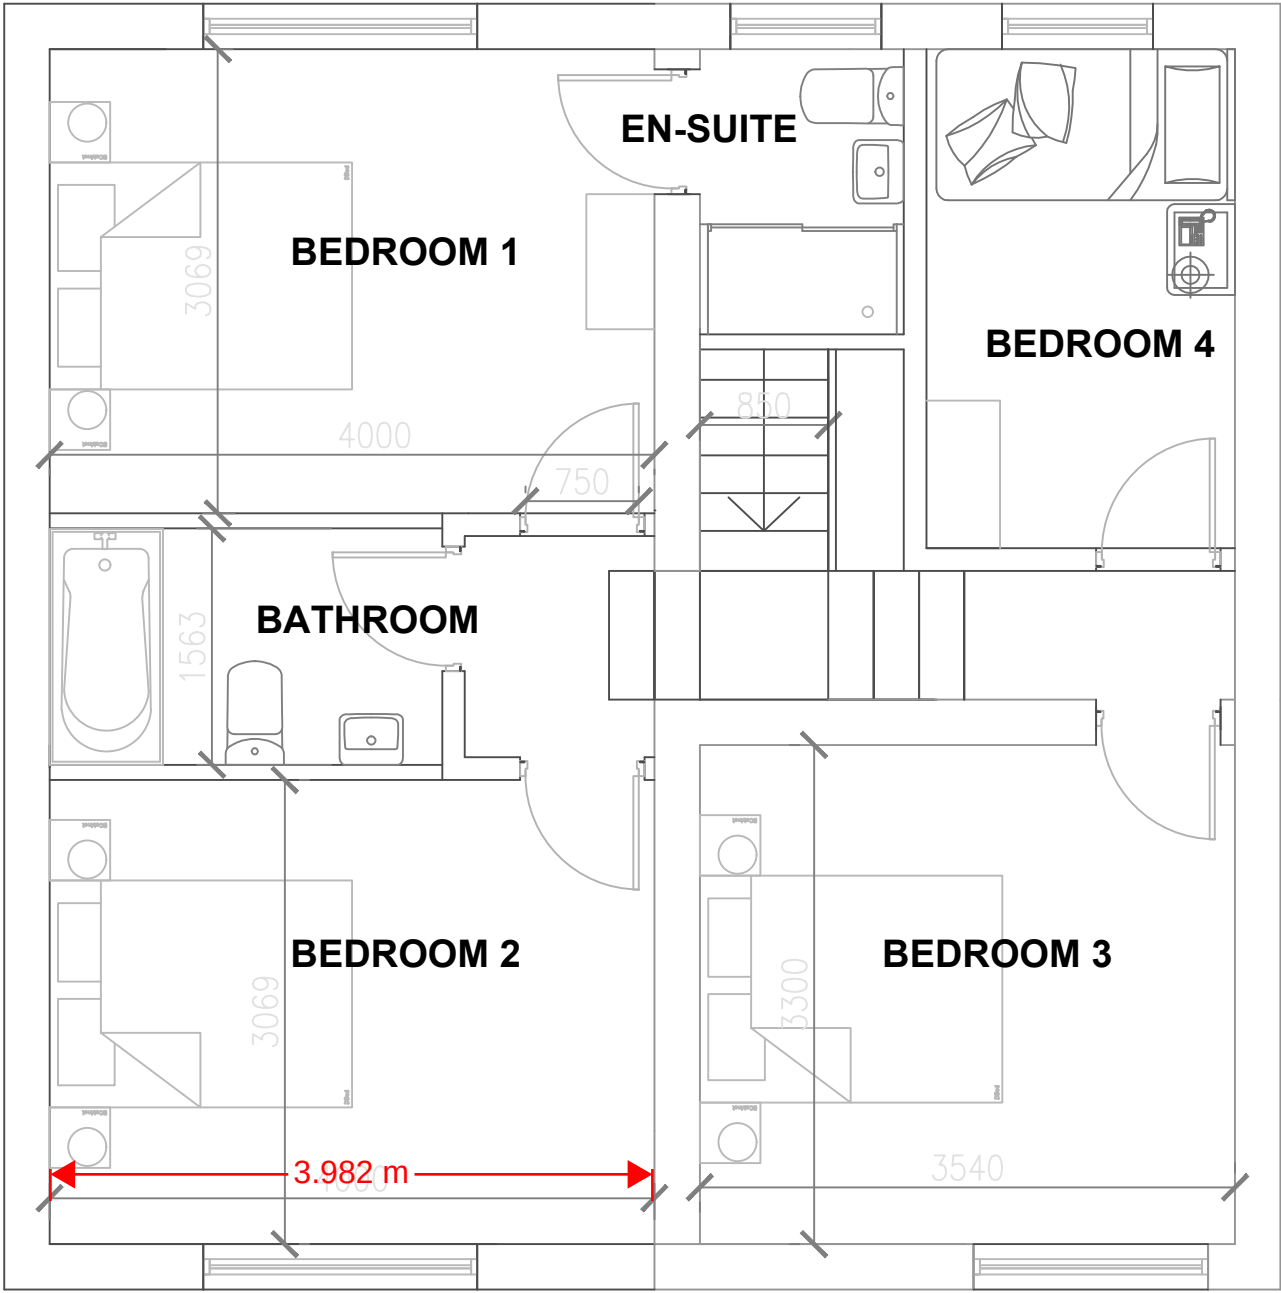

FIRST FLOOR PLAN

7 DUNACRE WAY

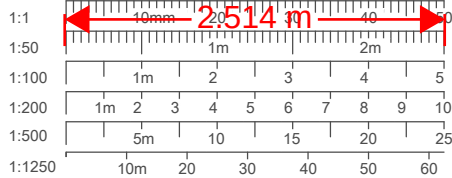

CLIENT	Andy Richardson		
JOB TITLE	Double Storey Extension. 7 Dunacre Way, Halewood L26 0XH		
DRAWING	Proposed Sketch Plans		
SCALE	DRAWING NO.	DATE	
1:50 @A3	PL01	NOVEMBER 19	