





EXISTING FRONT ELEVATION S : 1/100

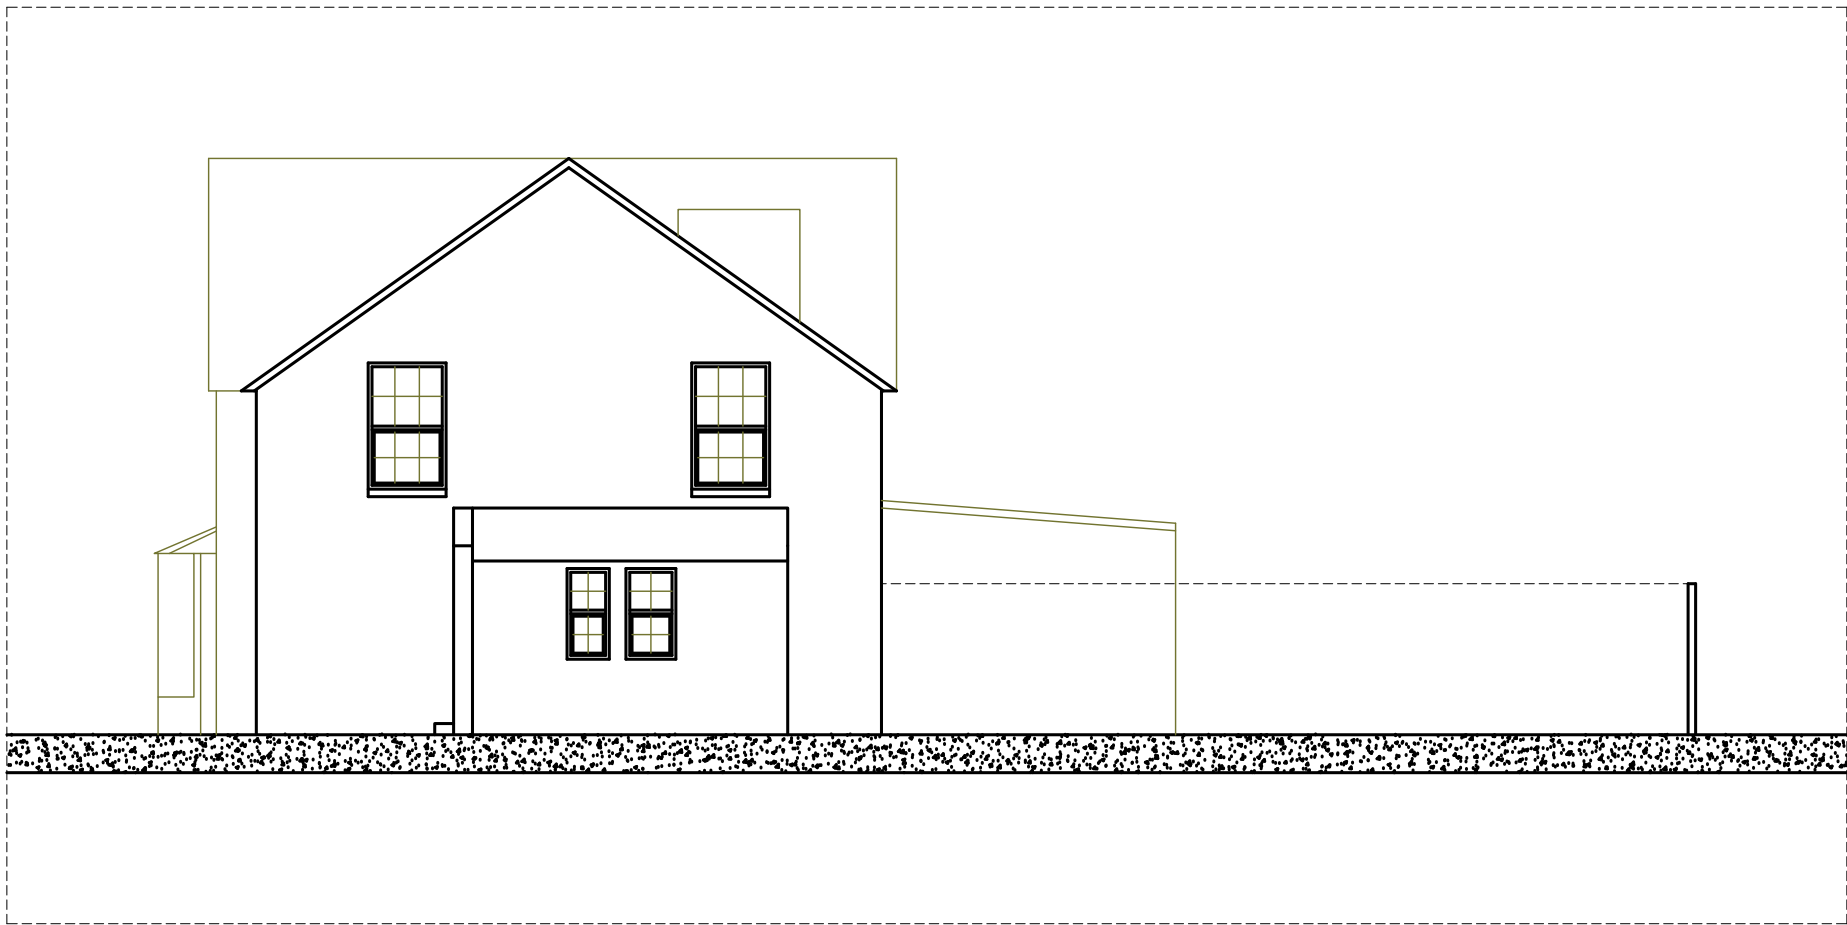


EXISTING SIDE ELEVATION S : 1/100




PROPOSED FRONT ELEVATION S : 1/100

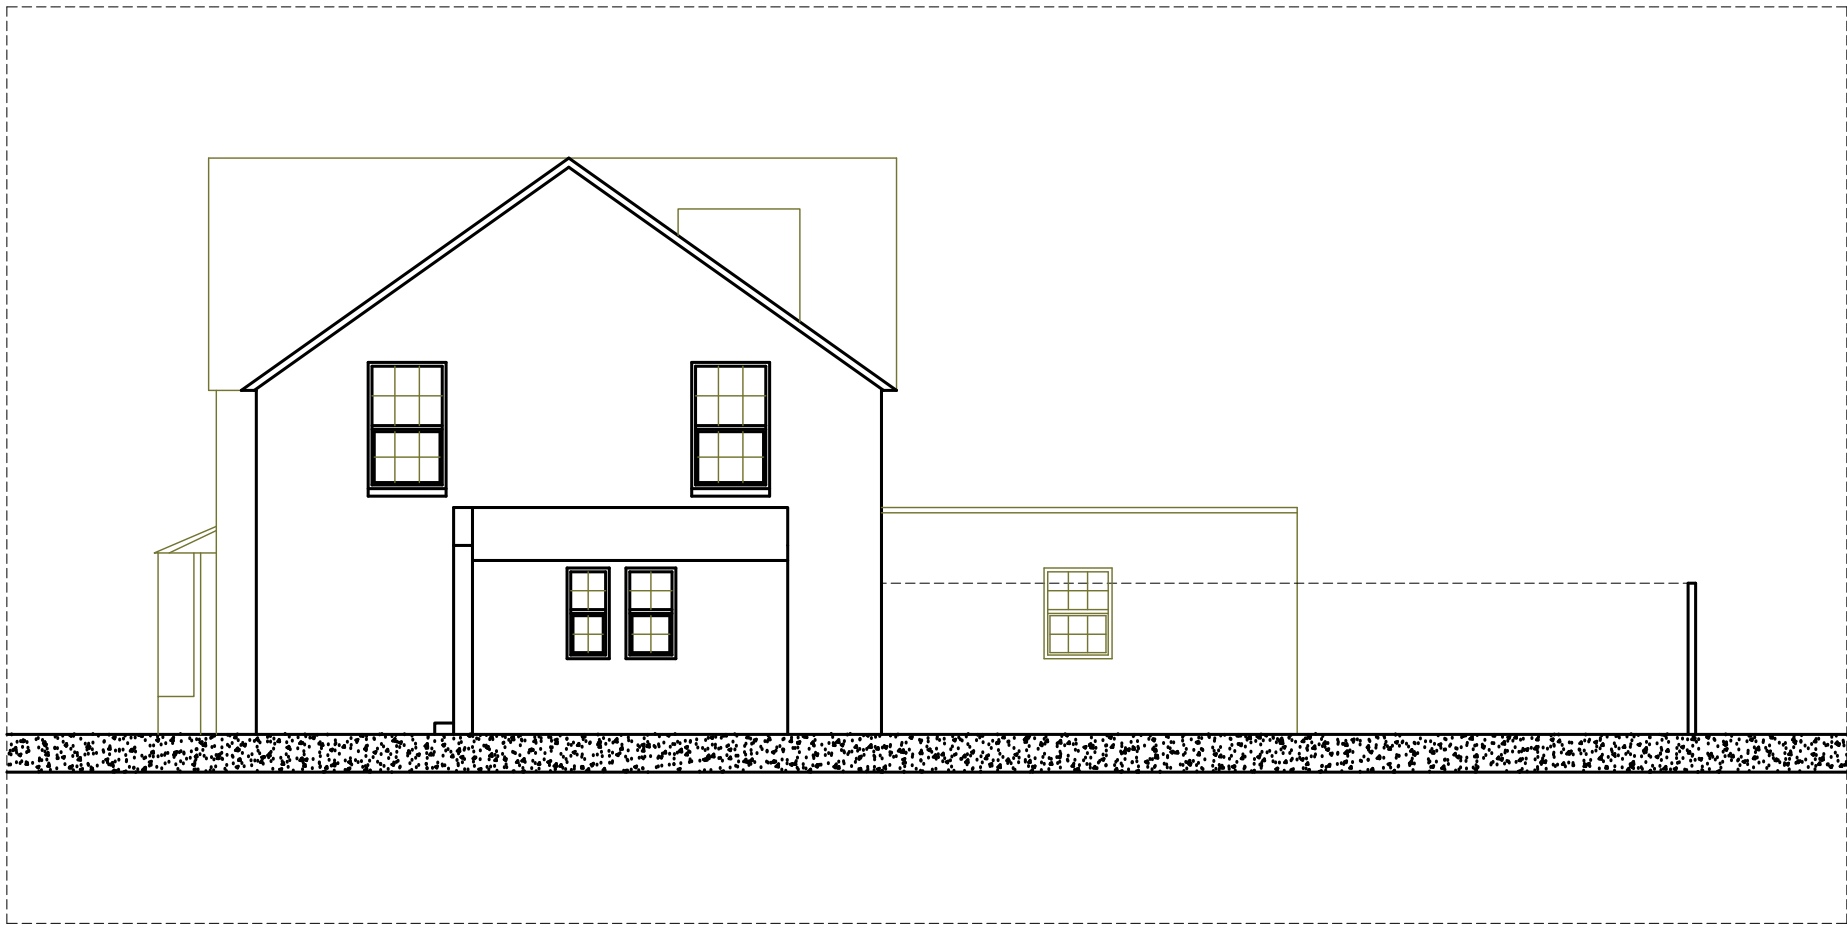

PROPOSED SIDE ELEVATION S : 1/100

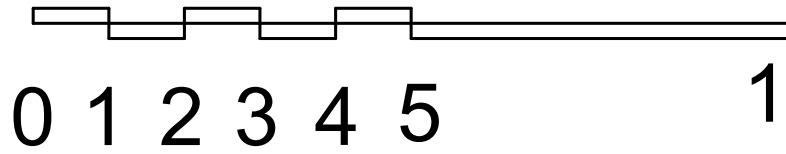

NOTES:
DO NOT SCALE THIS DRAWING.
ALL DIMENSIONS TO BE CHECKED ON SITE.
ALL ELEMENTS OF THE STRUCTURE
TO BE 12 HOUR FIRE RESISTING.
ALL WORKS INVOLVING EXCAVATION
ADJACENT TO THE BOUNDARY OR THAT
AFFECTS THE ADJACENT PROPERTY
SHOULD ONLY BE COMMENCED SUBJECT
TO SERVING ALL NOTICES ETC.
ON THE ADJACENT OWNERS & SATISFYING
THE PROCEDURAL REQUIREMENTS
OF THE PARTY WALL ACT 1996.
CONTRACTOR TO BE RESPONSIBLE
FOR ALL PROPPING AND SHORING OF ALL
STRUCTURAL ELEMENTS
WHILE WORKS ARE UNDERTAKEN

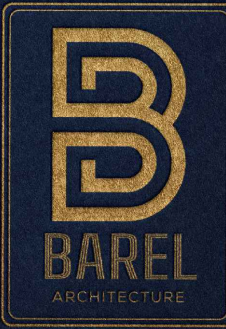

PROJECT : 1 BAILEYS LANE
L28 2XB
CLIENT : MR KIMAL
DRAWING : ELEVATIONS 1
DRAWING NO : 05
SCALE : 1 / 100 - A2 SHEET
DATE : 05.07.2026
DESIGNER : M HADI BARMAN

BAREL
ARCHITECTURE
e : info@barel.co.uk
t : 07387462509
w : www.barel.co.uk
BASECAMP LIVERPOOL LEVEL ONE
L1 0AH, LIVERPOOL