



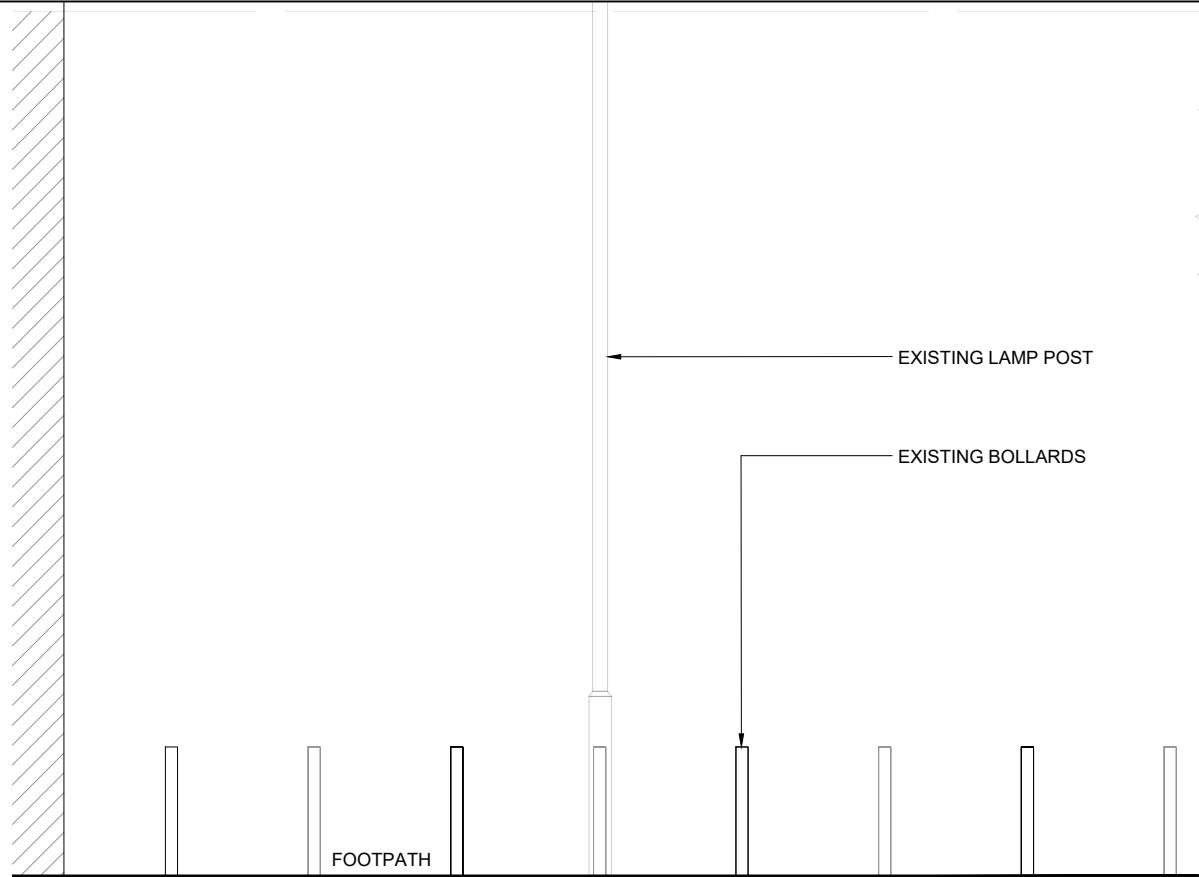


EXISTING FRONT ELEVATION  
SCALE 1:50

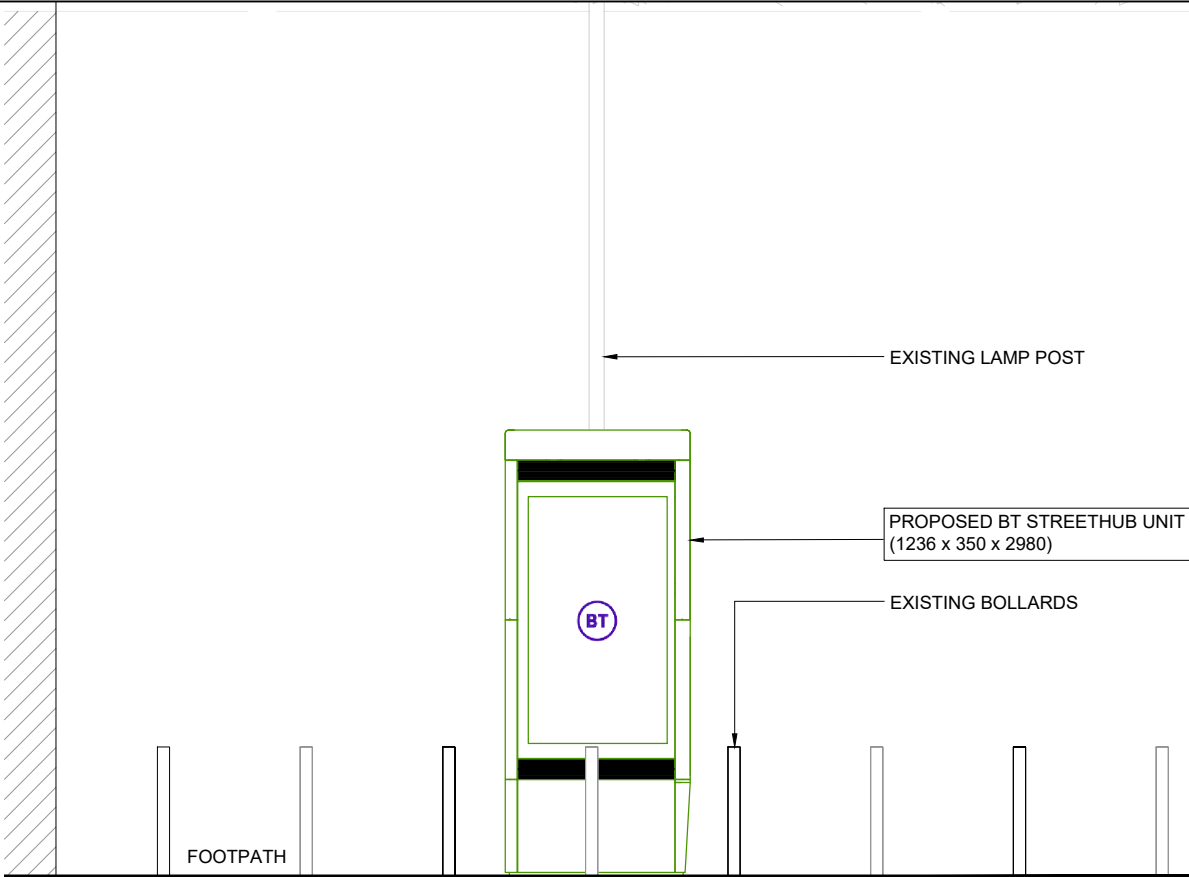

PROPOSED FRONT ELEVATION  
SCALE 1:50



PROPOSED PHOTOMONTAGE  
NTS

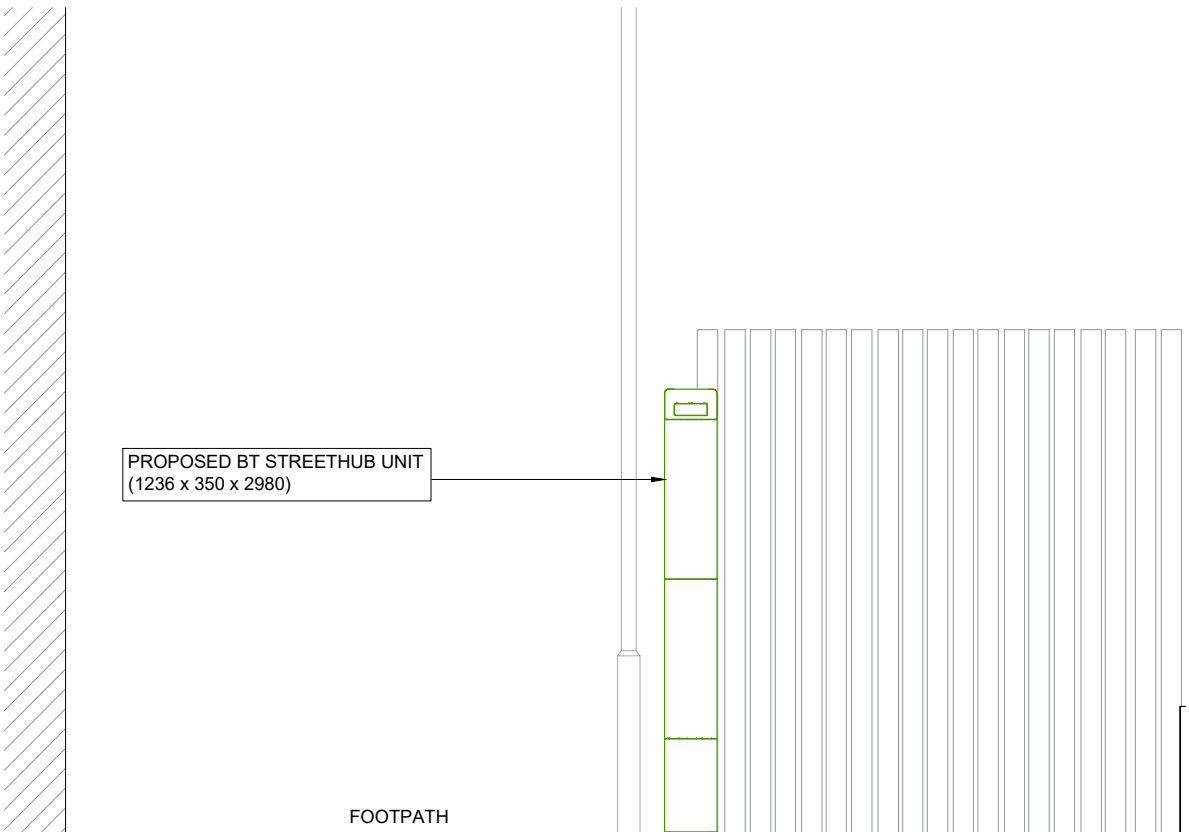

PROPOSED SIDE ELEVATION  
SCALE 1:50

GENERAL NOTES

Use written dimensions only, do not scale from drawing. Use latest revision of all referenced information.

| Rev | Date     | Description                | Drawn | Chkd |
|-----|----------|----------------------------|-------|------|
| A   | 05.09.22 | New BT Streethub Structure | MD    | JE   |

**Solutions30**  
Solutions for New Technologies



Drg Status  
PLANNING

Cell No. & Name

KNOW009

Site Name & Address

Pavement O/S Kirkby Market,  
Market Square, Kirkby,  
Liverpool, L32 8RW

Drawing Title  
EXISTING AND PROPOSED  
ELEVATIONS

|                |      |            |            |
|----------------|------|------------|------------|
| Scale          | 1:50 | Date       | 05.09.2022 |
| Drawn By       | MD   | Checked By | JE         |
| Drawing Number | 003  | Revision   | A          |