





Existing Ground Floor Plan 1:100

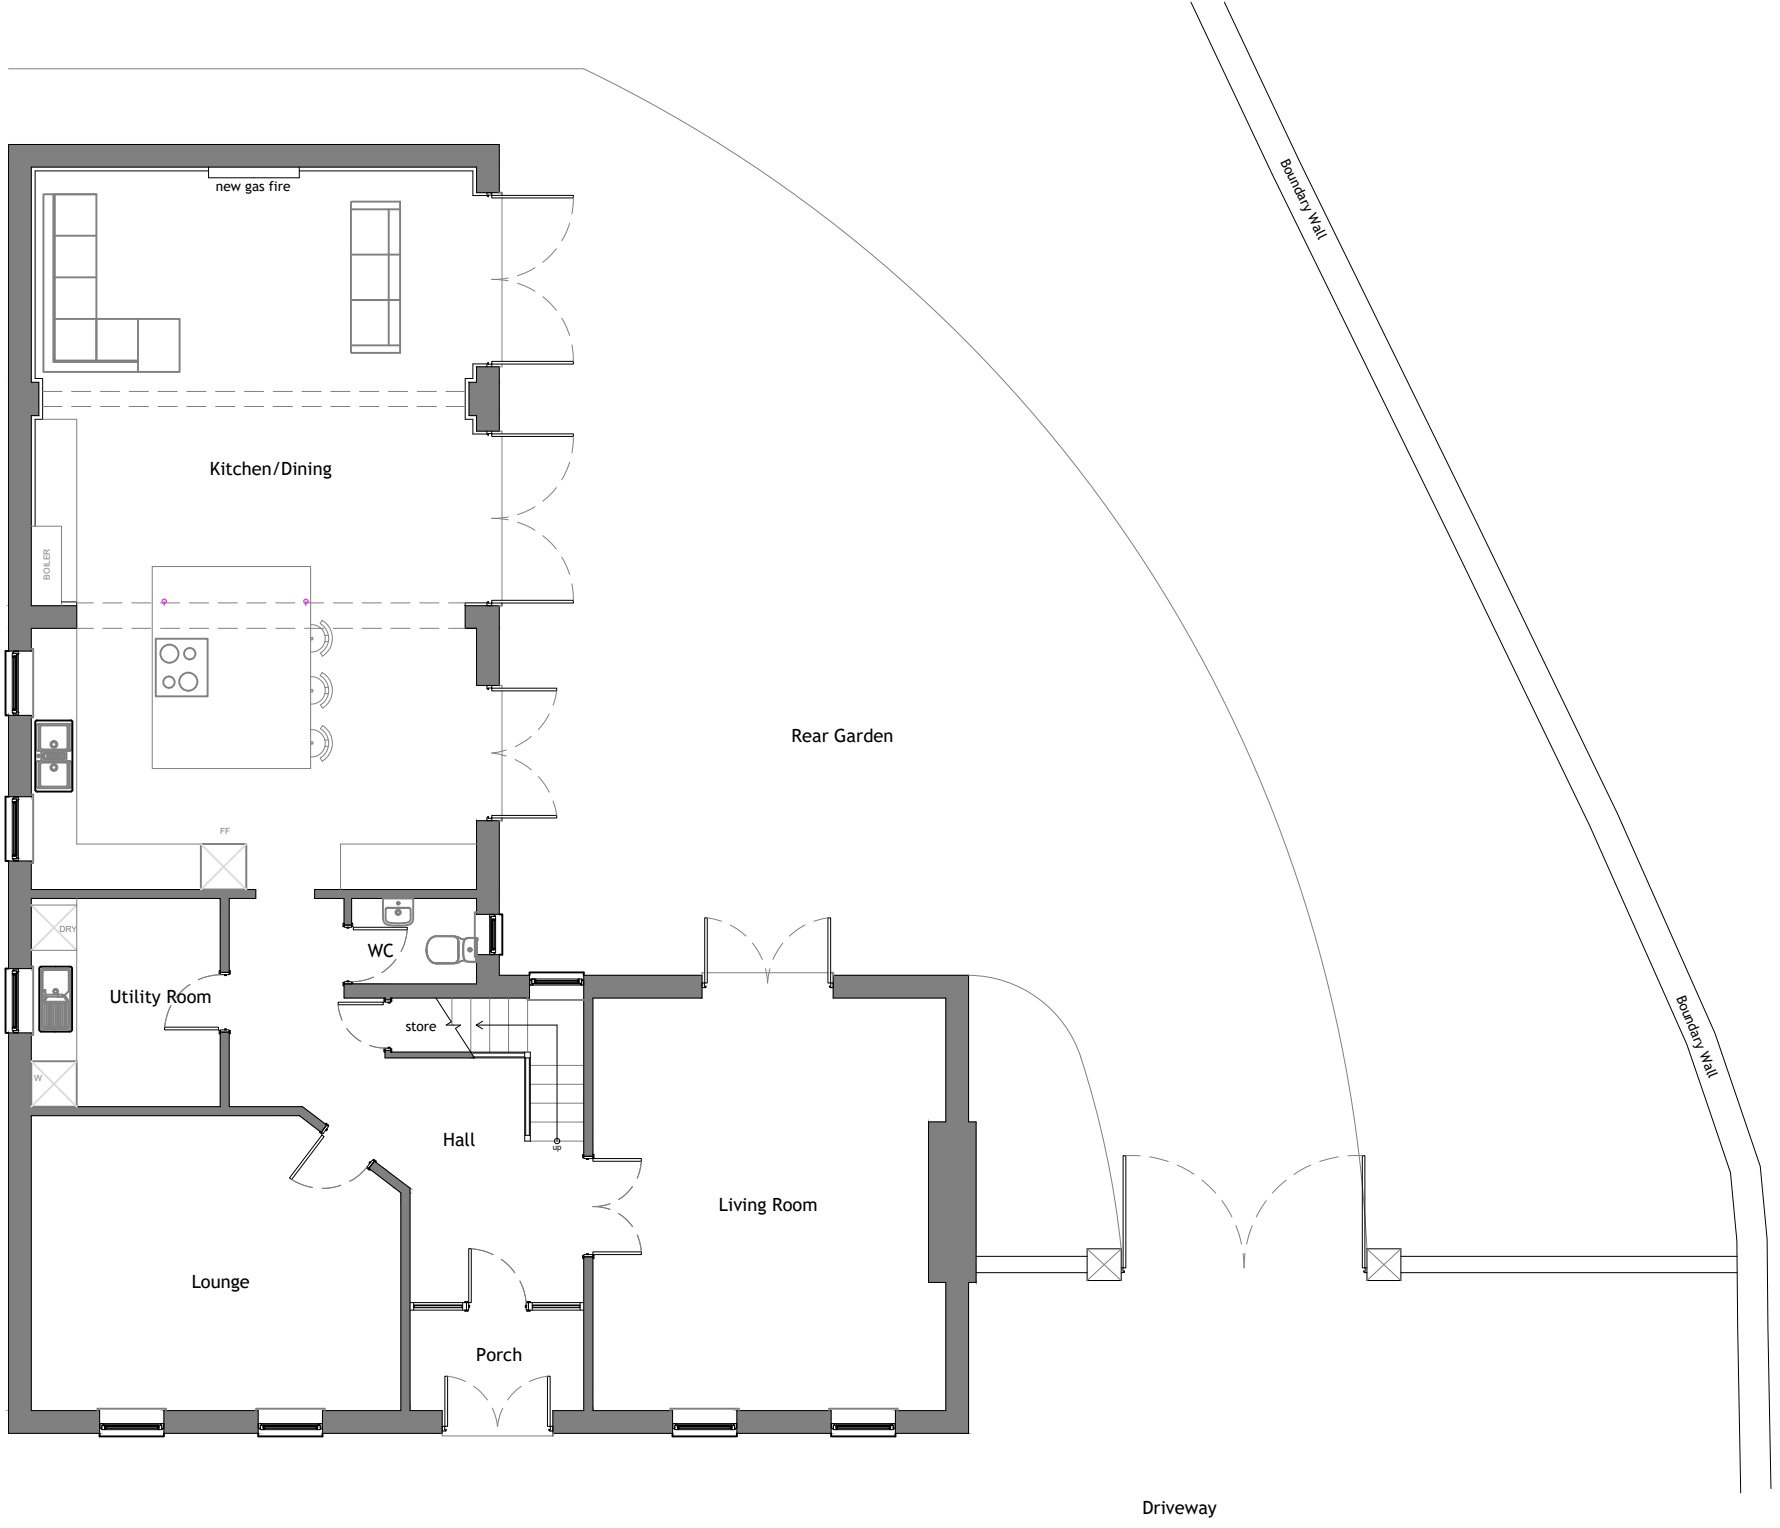

NOTES:

 

- Existing Walls
- Proposed Walls

CLIENT Dean

DRAWING NO + TITLE:
01 - Existing Ground Floor Plan

1 Huyton Hall Crescent
Huyton
Liverpool
L16 6AX

SCALES:	1:100	PAGE SIZE:	A3
DRAWN BY:	LS	DATE	29/09/2024

