


NOTES:

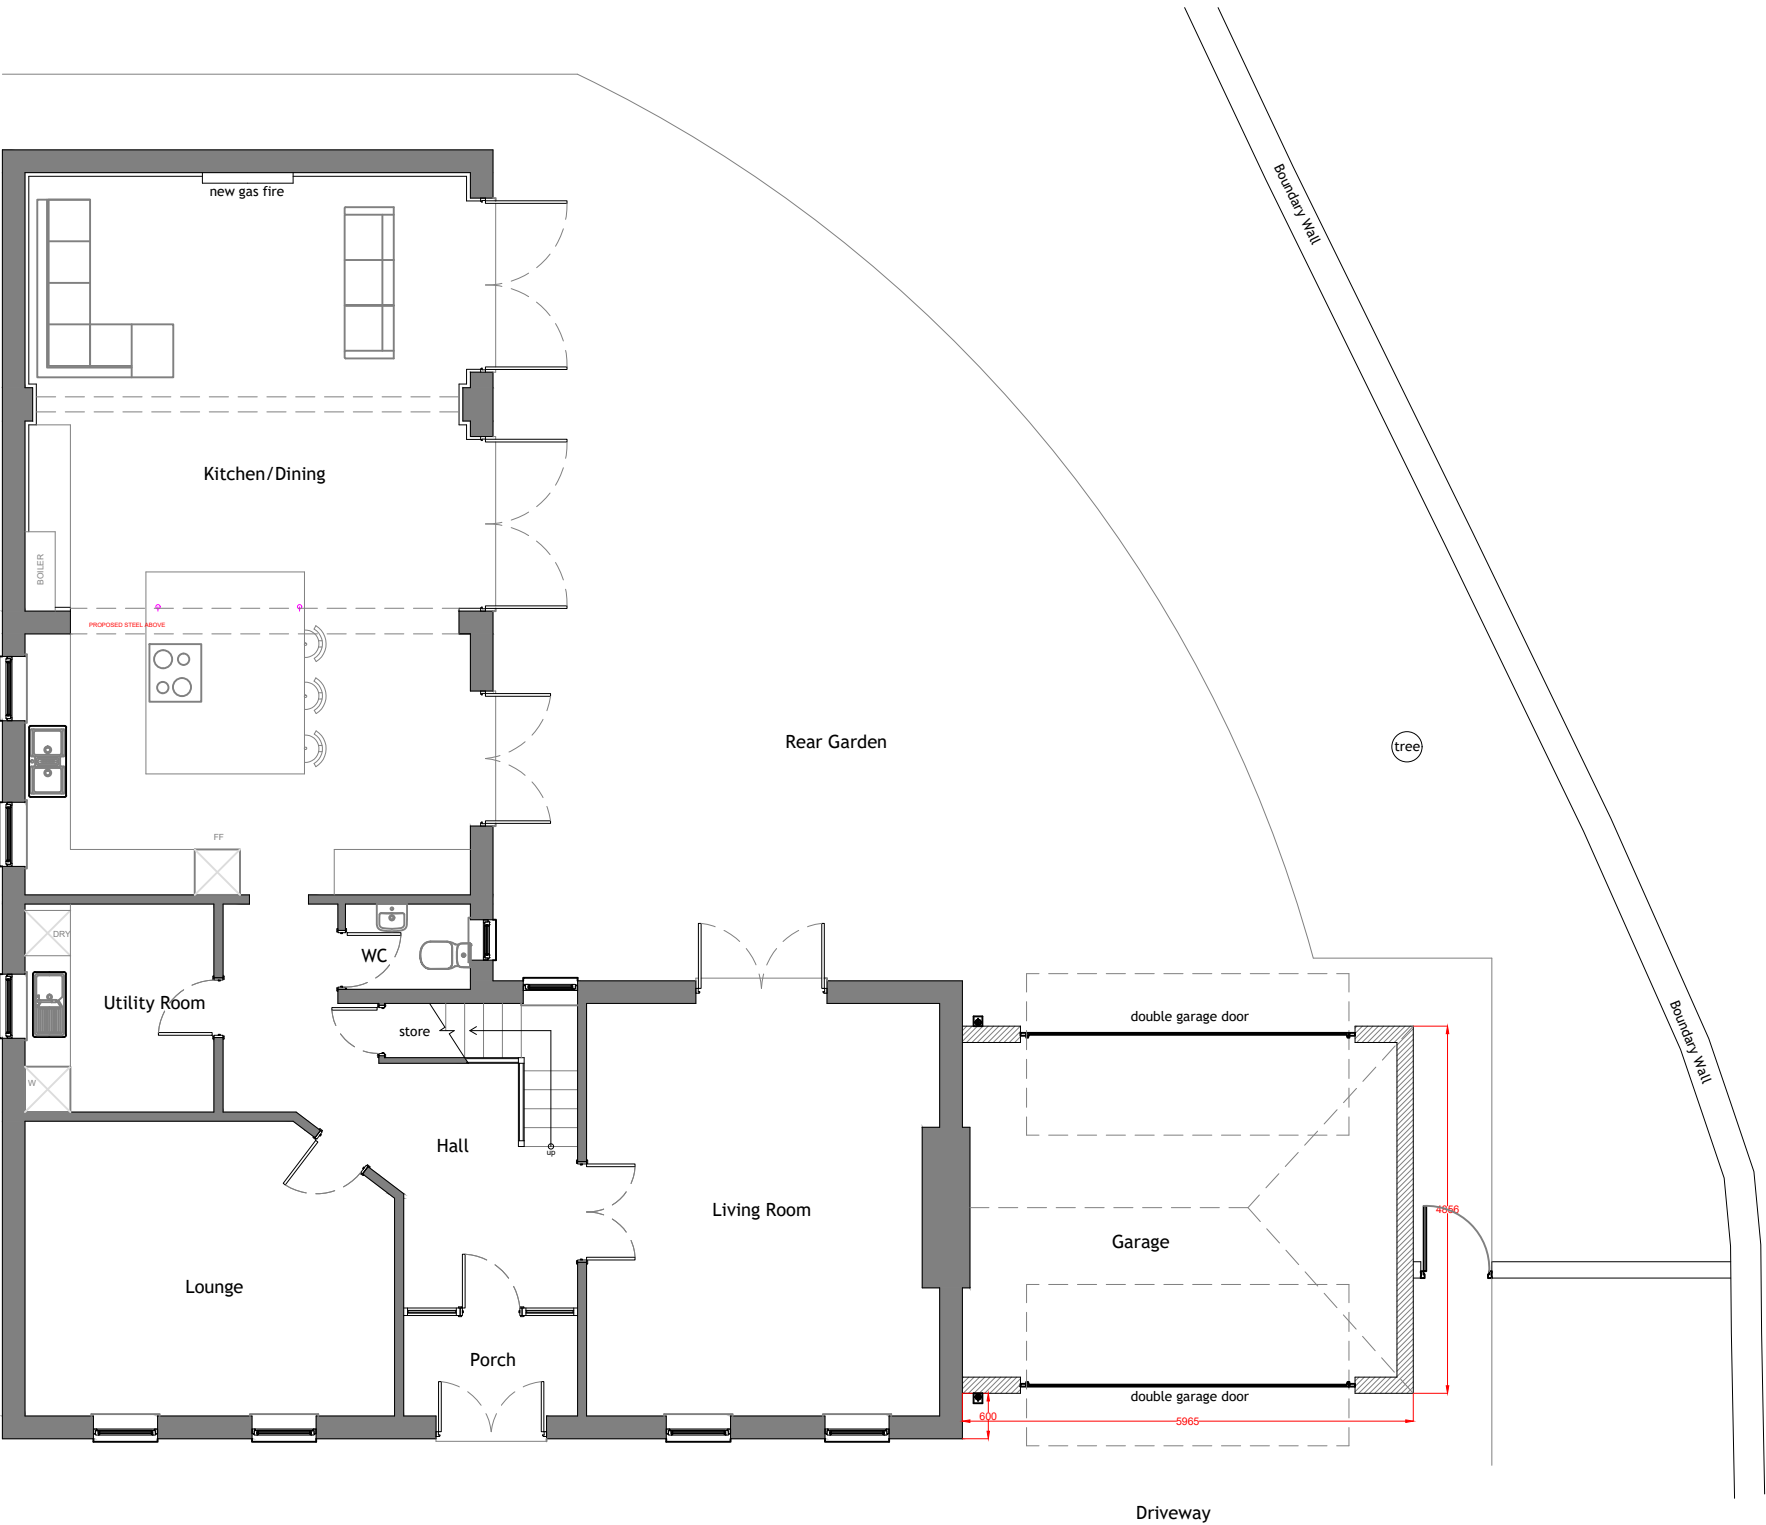

Proposed Ground Floor Plan 1:100

- Existing Walls
- Proposed Walls

CLIENT Dean

DRAWING NO + TITLE:
06 - Proposed Ground Floor Plan

1 Huyton Hall Crescent
Huyton
Liverpool
L16 6AX

SCALES: 1:100 PAGE SIZE: A3

DRAWN BY: LS DATE 29/09/2024



ARCHITEVO