




NOTES:

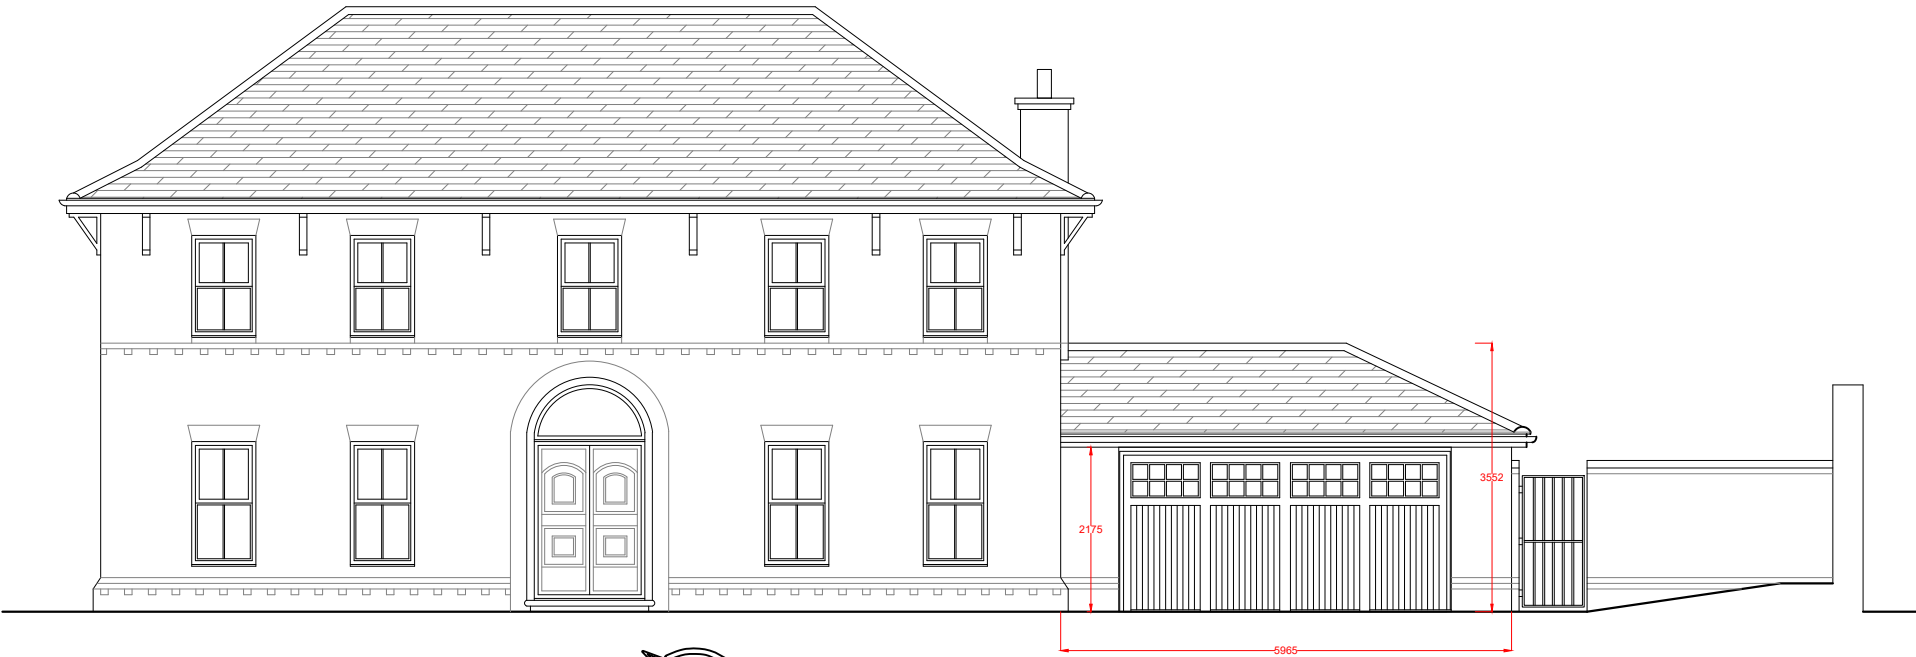

Proposed Front Elevation 1:100

 

Proposed North Side Elevation 1:100

 

CLIENT Dean

DRAWING NO + TITLE:
08 - Proposed Elevations

1 Huyton Hall Crescent
Huyton
Liverpool
L16 6AX

SCALES: 1:100 PAGE SIZE: A3

DRAWN BY: LS DATE 29/09/2024



ARCHITEVO