
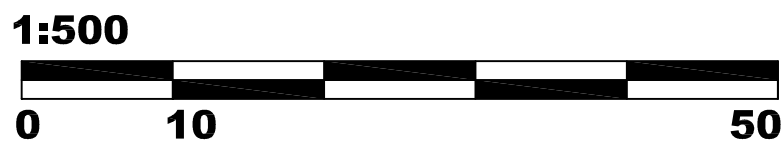
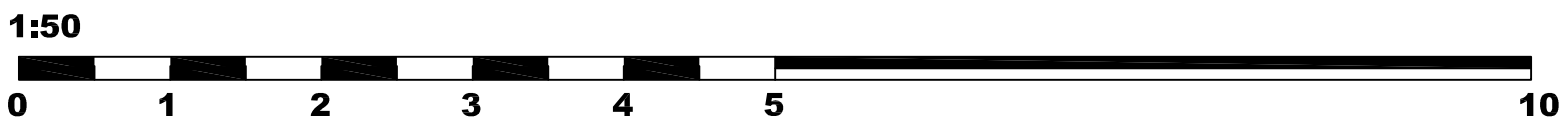
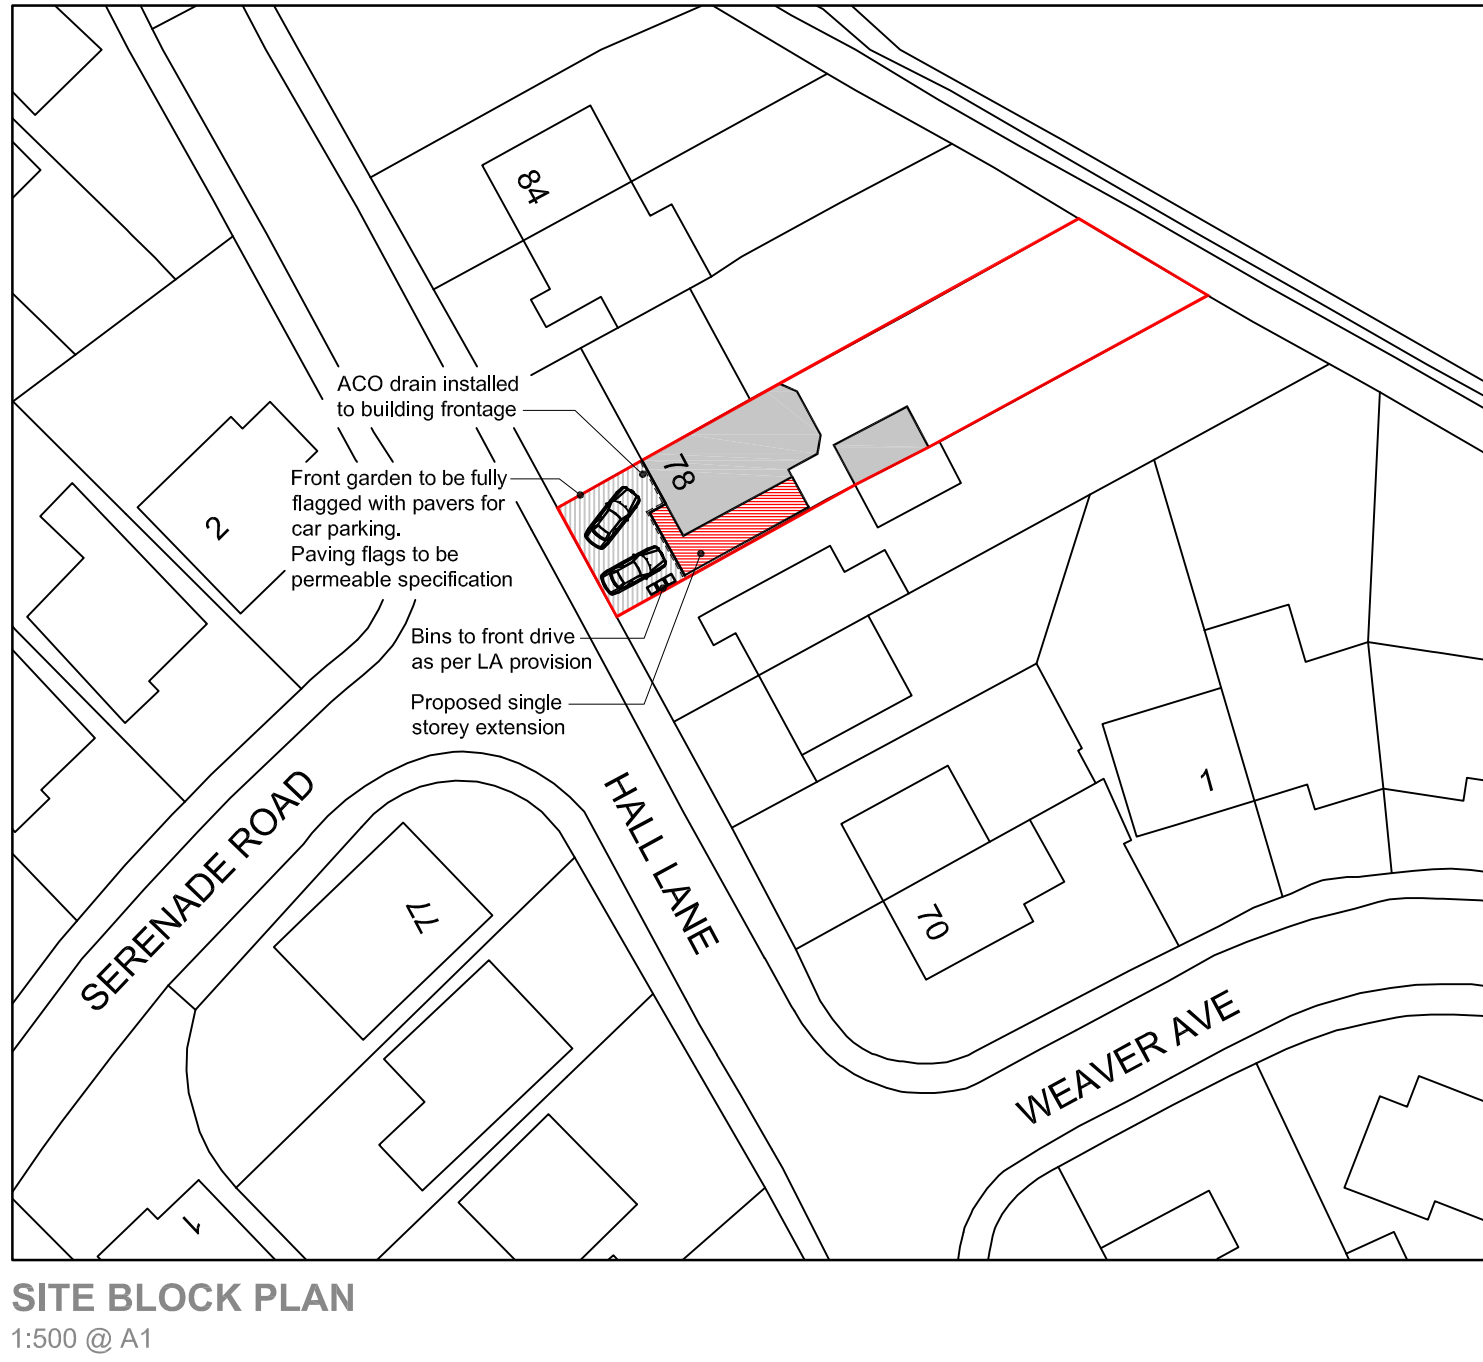
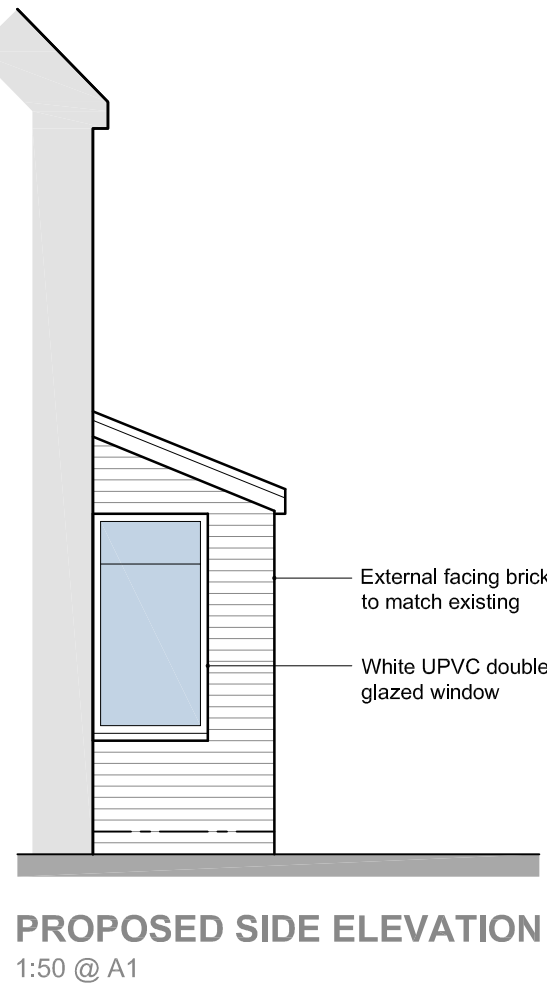
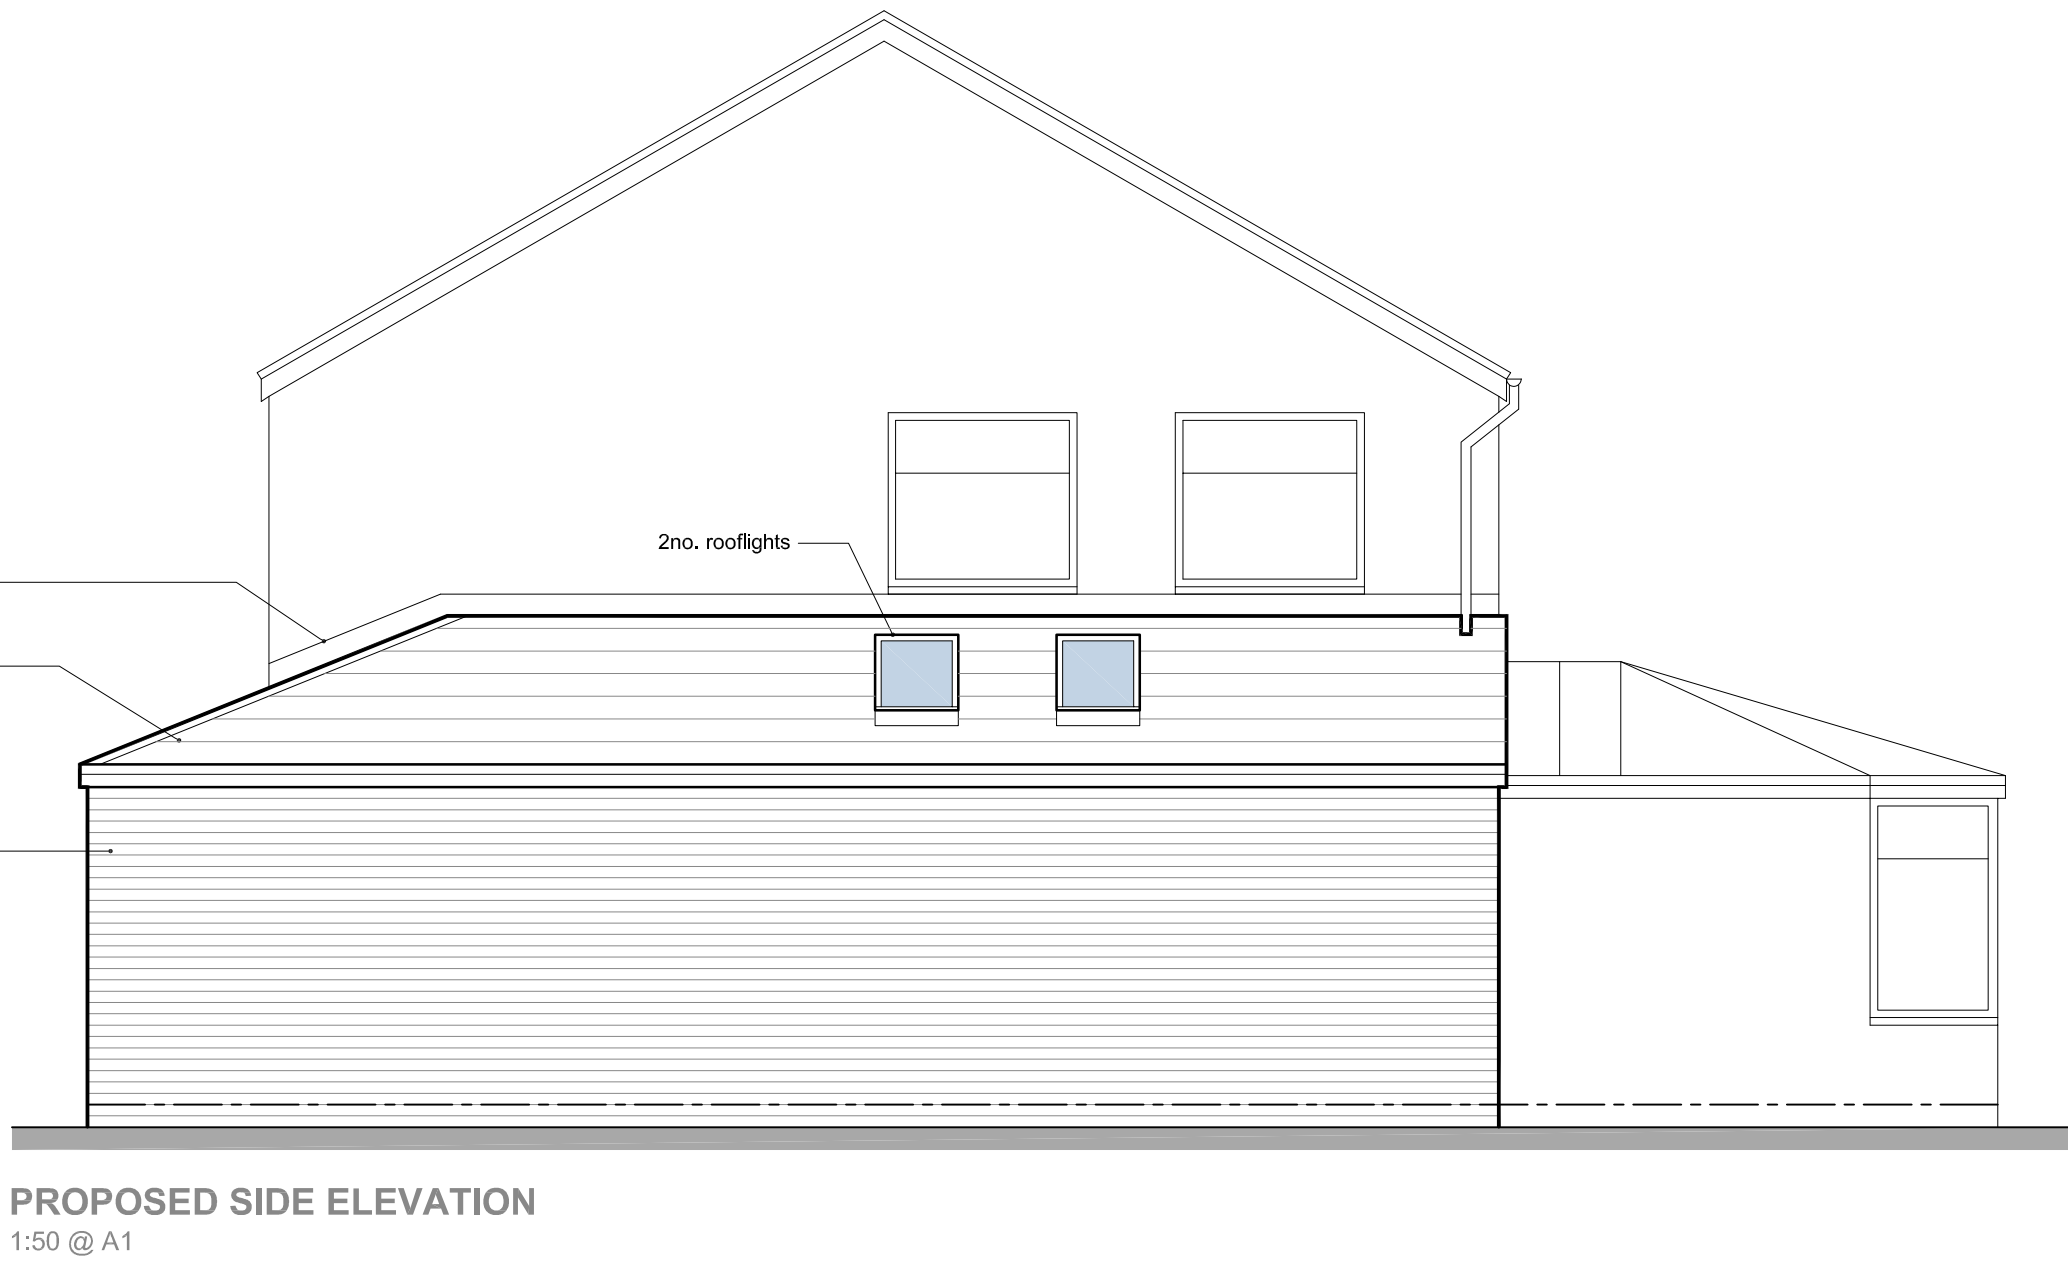
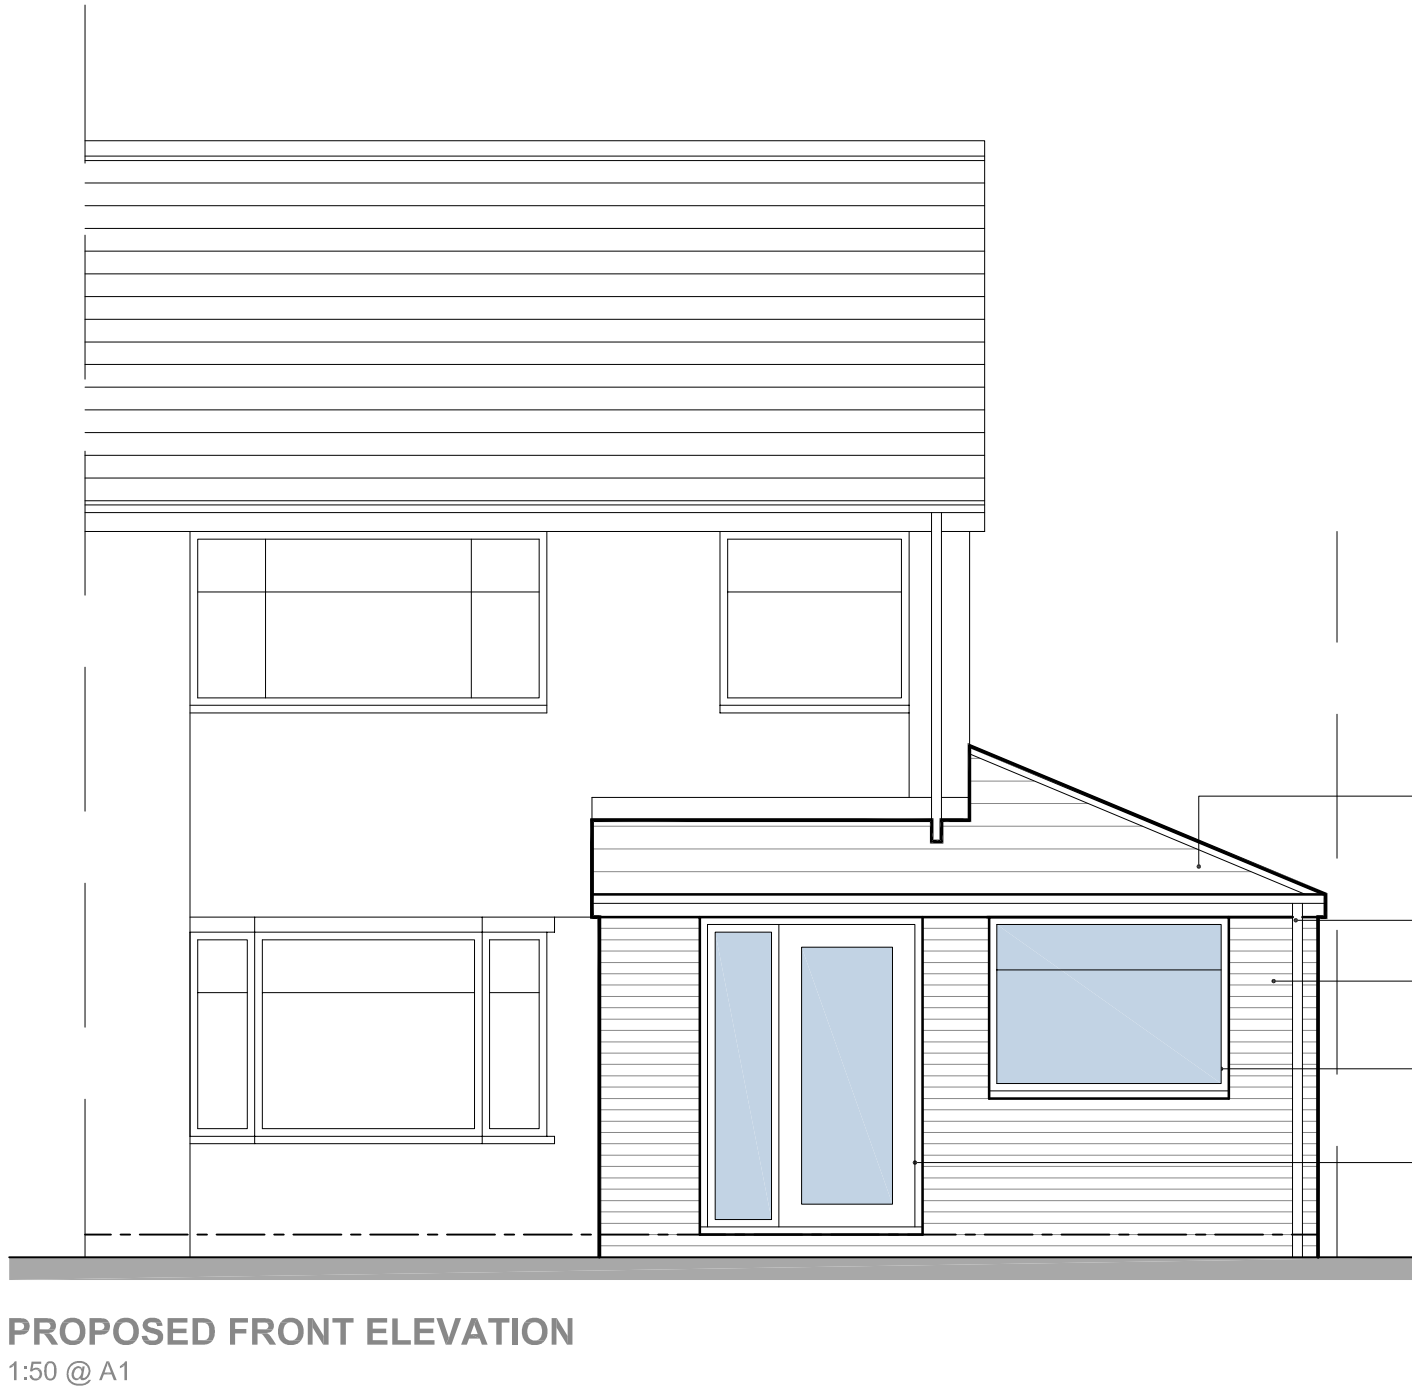


NOTES
All dimensions to be checked on site. DMC Ltd. accepts no responsibility for any unauthorised amendments to the drawing and does not permit unauthorised copying of the drawing. This drawing is copyright and remains the property of DMC Ltd. unless otherwise agreed.

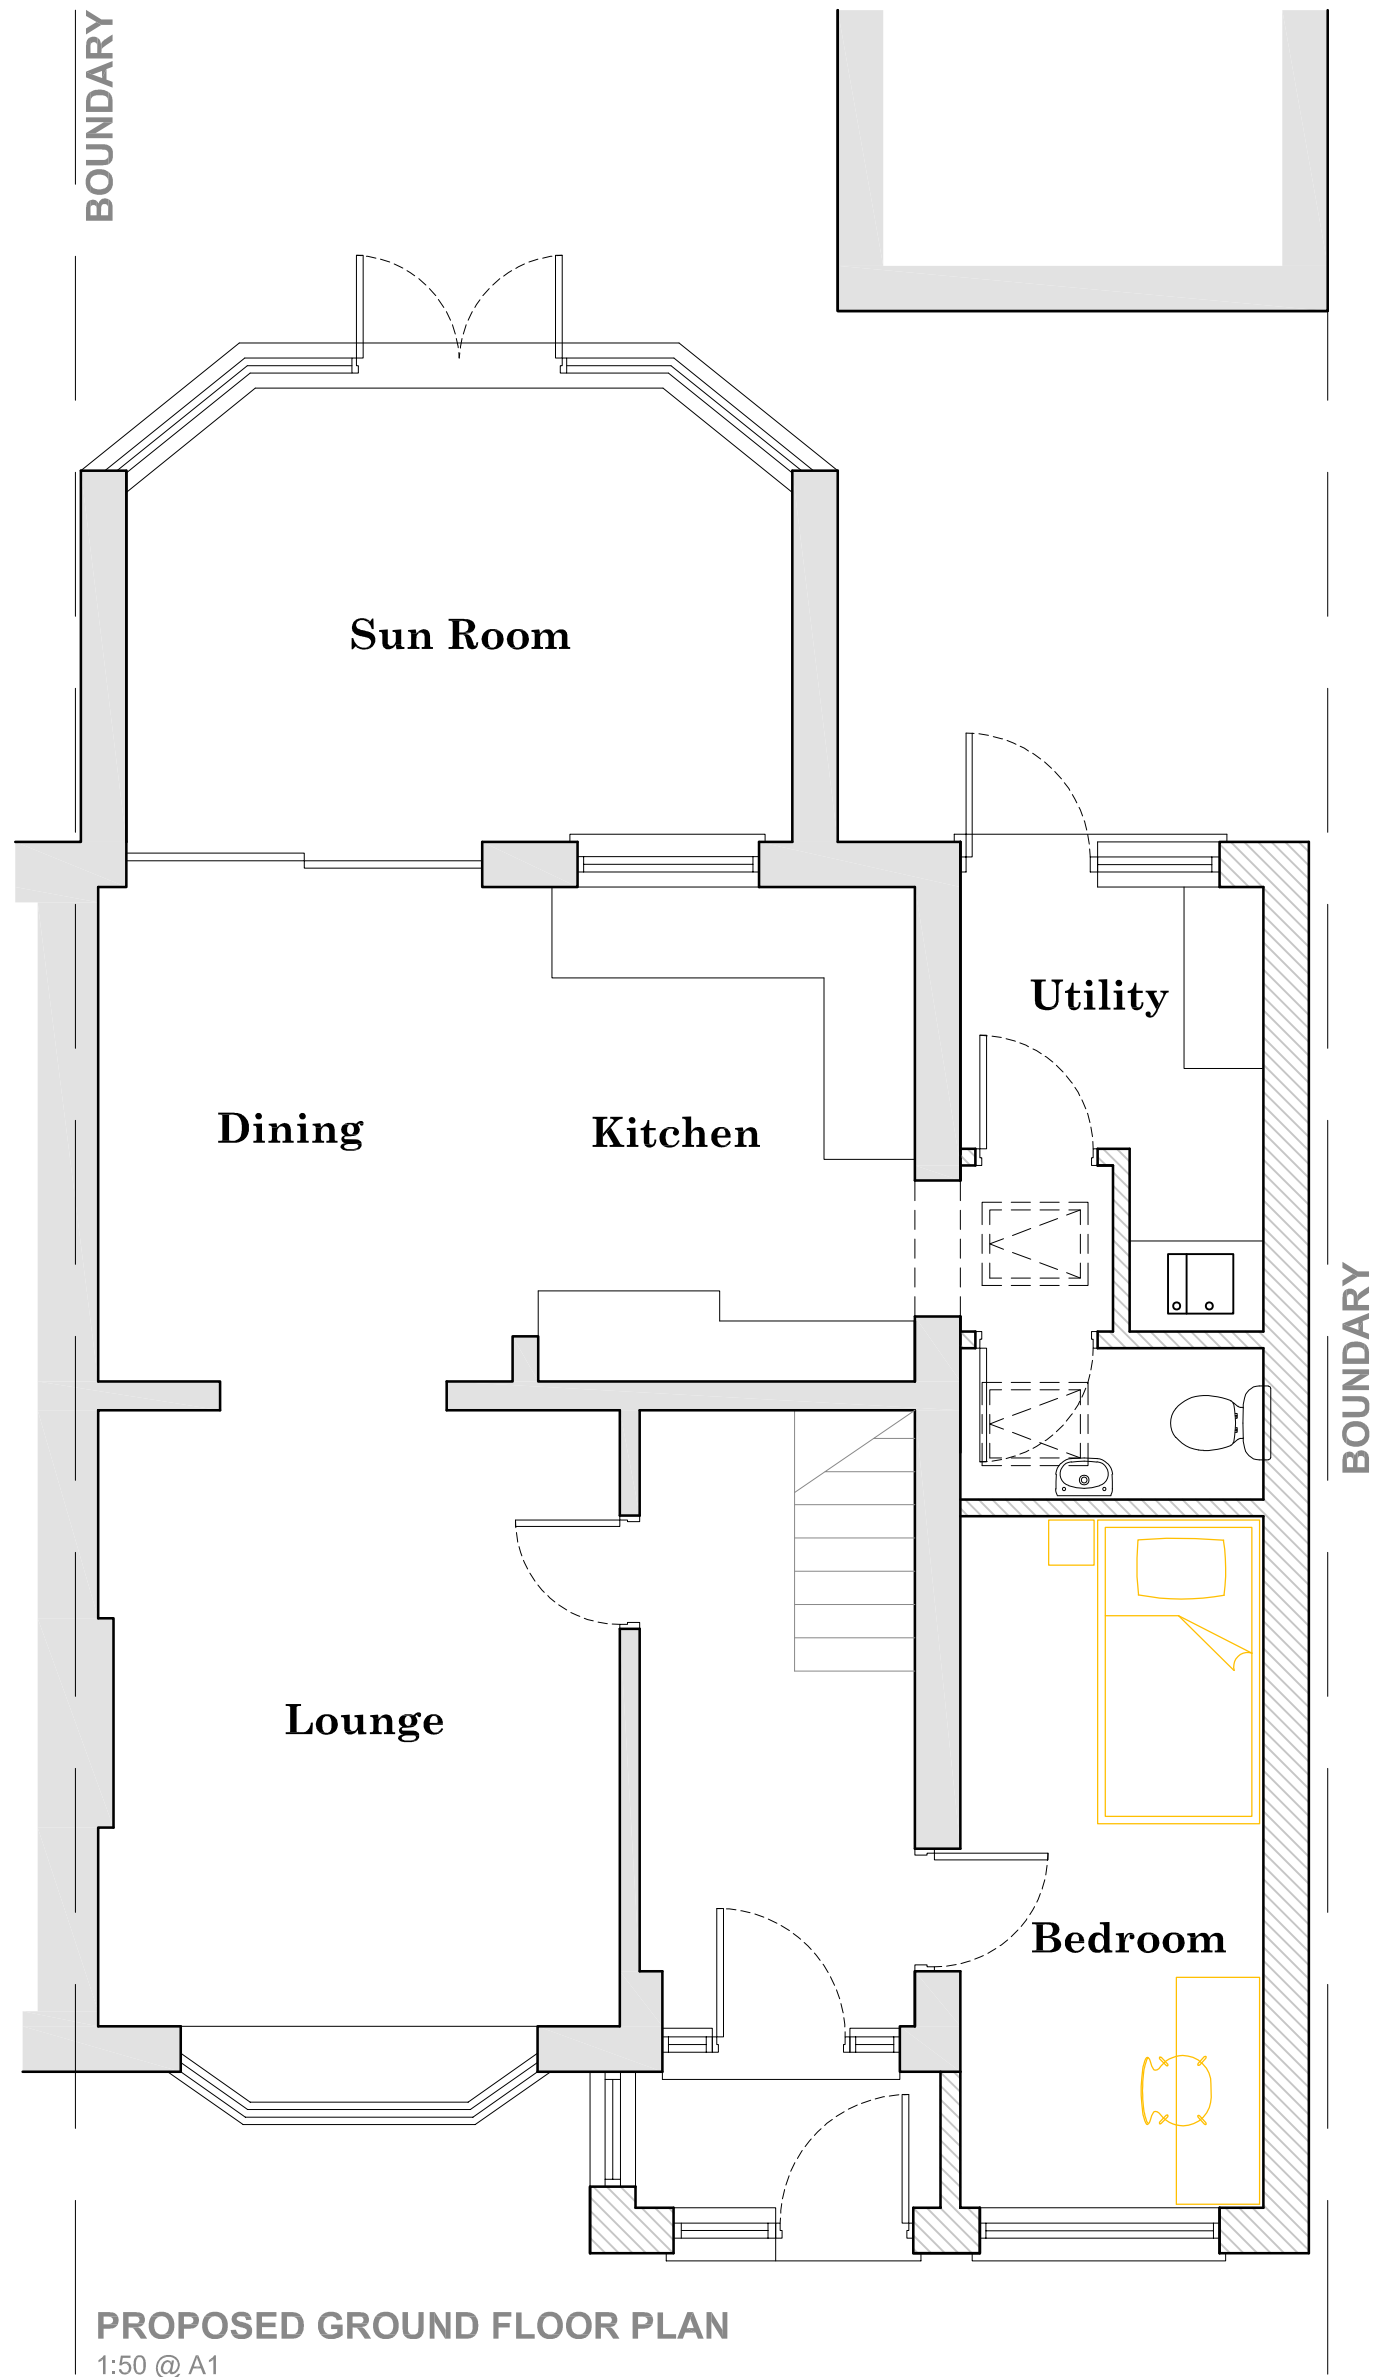

Rev	Comments	Date
C	Additional notes added to Proposed Site Plan.	04/25
B	Front landscaping to be paving flags for vehicular parking.	04/25
A	Proposed side extension amended to demonstrate sufficient separation to boundary as per LA requirements.	02/25

DMC

ARCHITECTURE & DESIGN

info@dmcdesign.co

PROJECT

Proposed Residential Extension

No.78 Hall Lane

Kirkby

L33 4YT

CLIENT

Mr M.Connell

DRAWING TITLE

Proposed Plans & Elevations

STATUS

PLANNING

DRAWN

DMC

CHECKED

*

DRAWING NO.

233_P-02

SCALE @A1

1:50/500

DATE

JAN/25

REV.

C