


5
4
3
2
1
100
9
8
7
6
5
4
3
2
1
0


Scale 1:50

Scale 1:100


Ordnance Survey®
Ukmapcentre.com

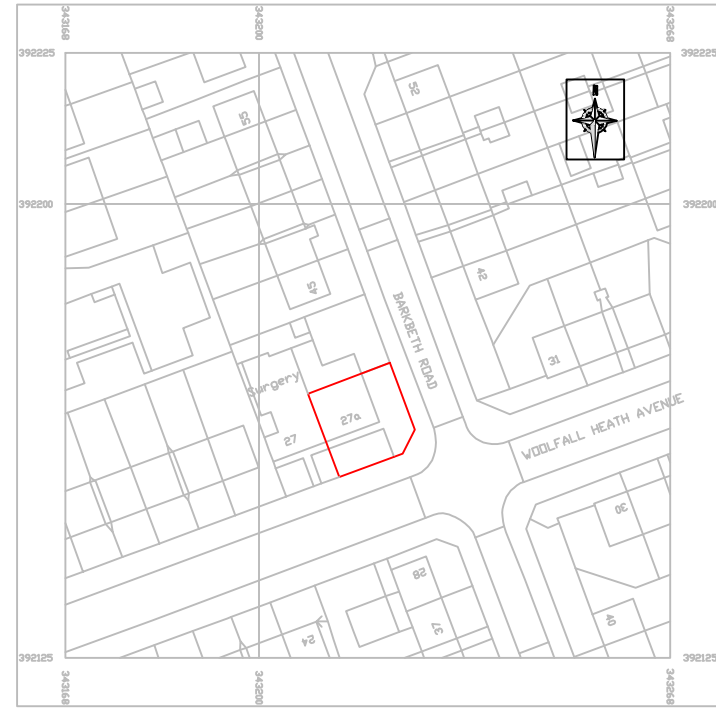

Serial number 247181
© Crown copyright and database right 2022
Ordnance Survey licence 100048957
Reproduction in whole or in part is prohibited
without the prior permission of Ordnance Survey

 

SITE PLAN
Scale 1:1250)

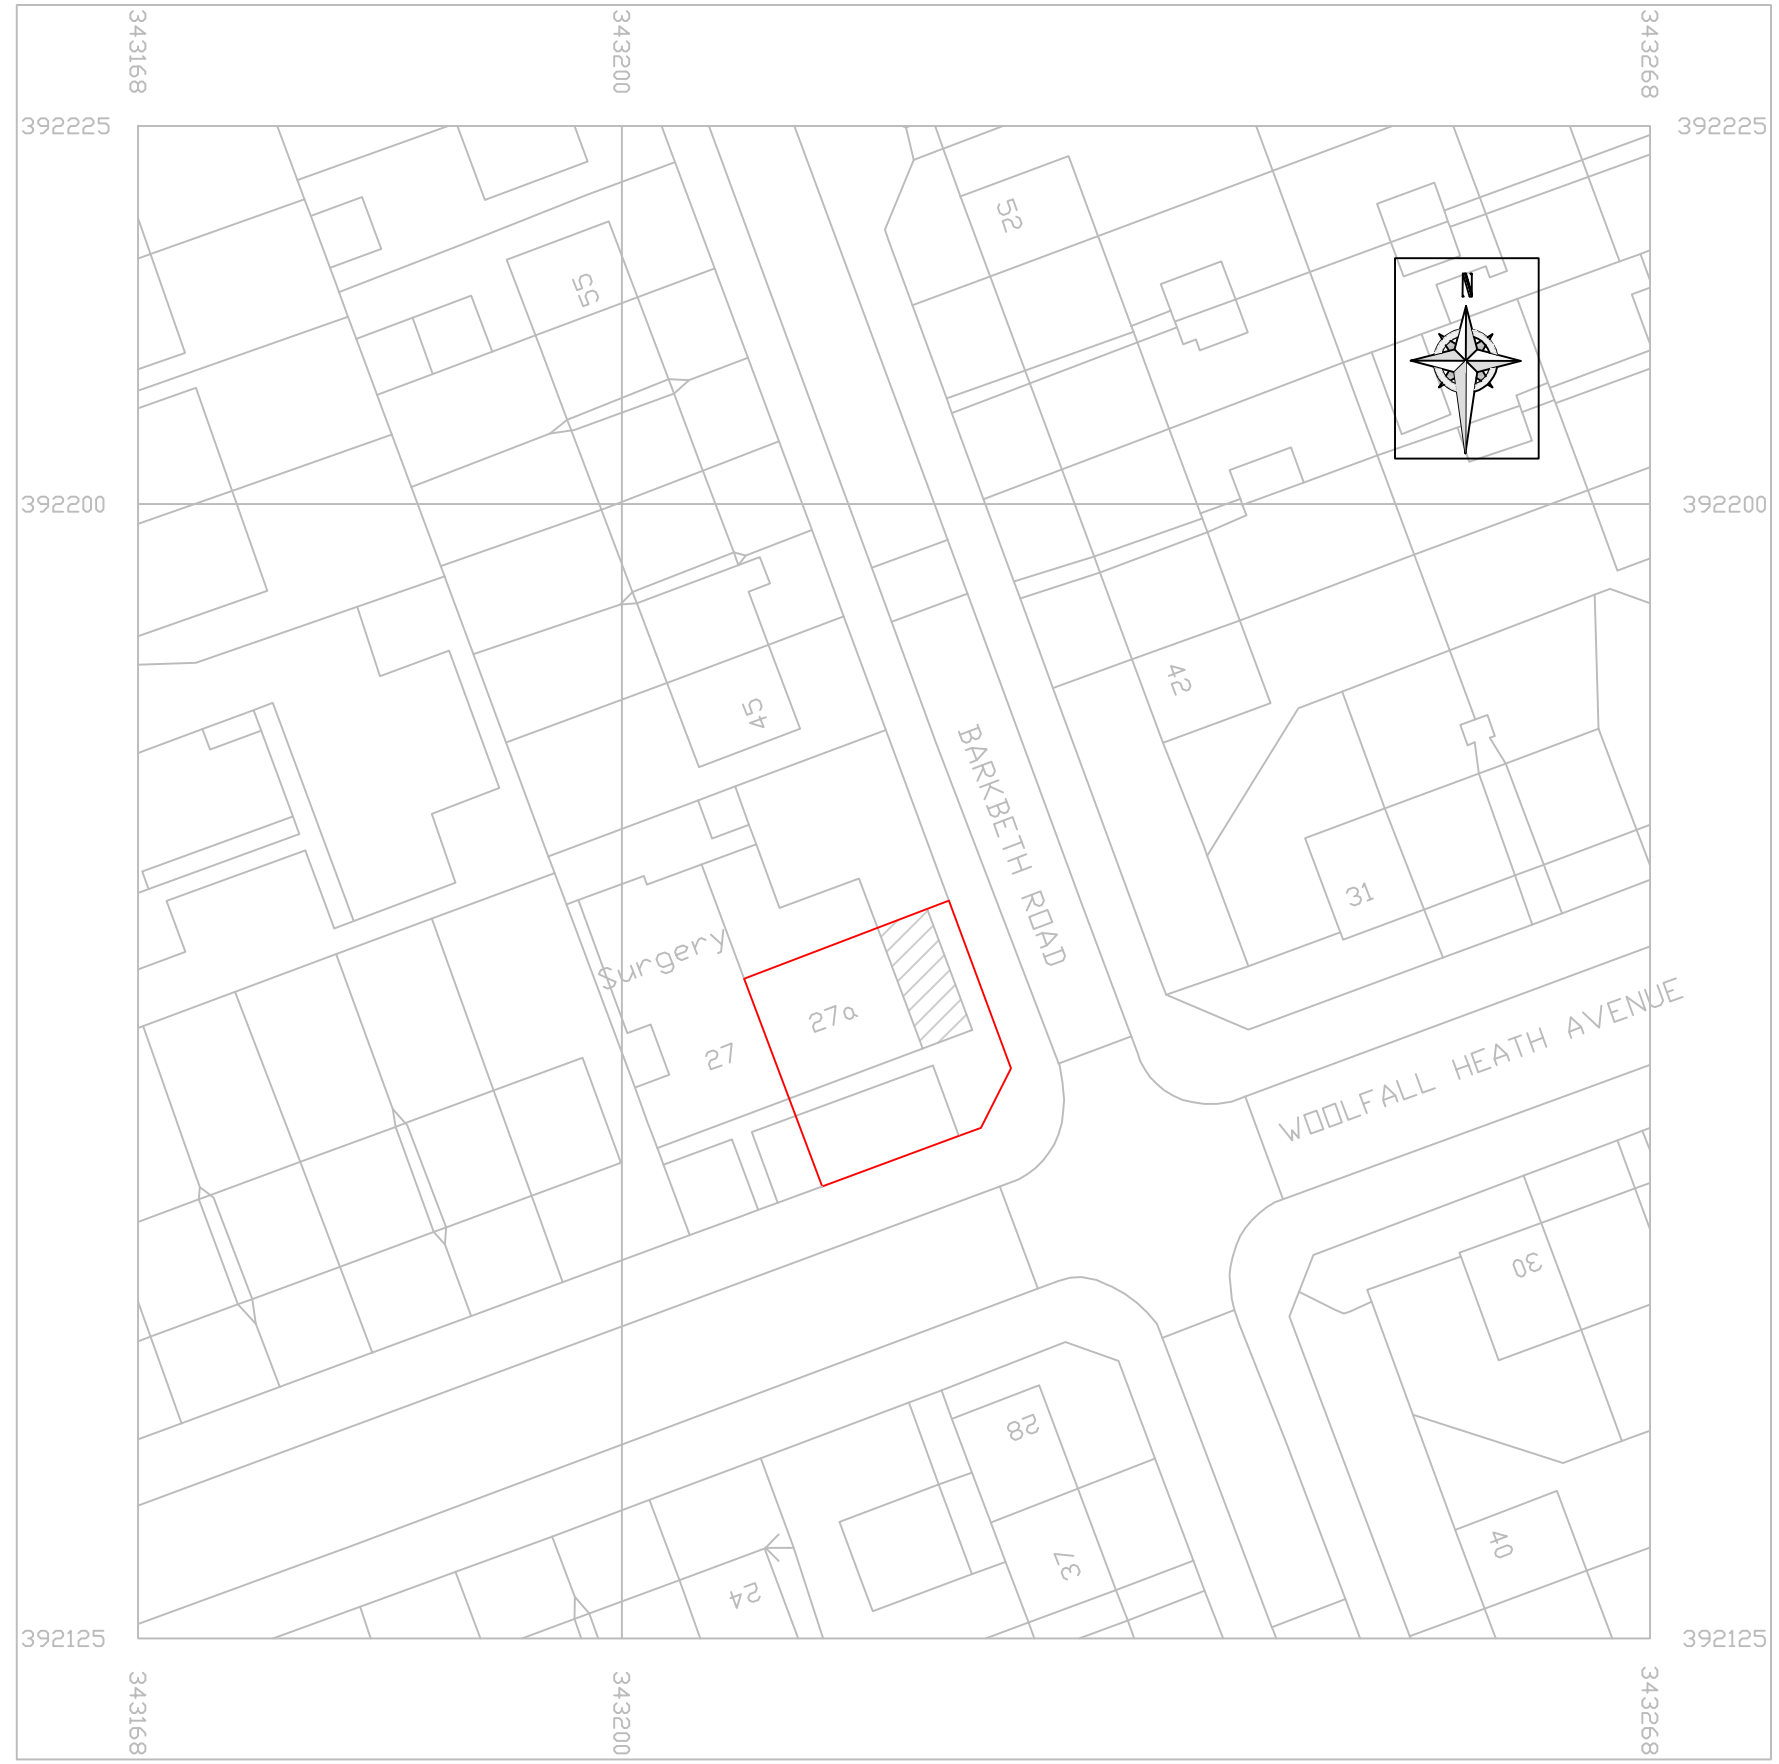

BLOCK PLAN
Scale 1: 500)

Rev.	Date.	Description	DWN.	CHK.

j e architectural design ltd
Architectural & Structural Designers
1 Lytton Close
Northolt Village, Northolt
Middlesex UB5 5BU
T: 020 8845 0795, M: 07930 557913, e:eangelo9@aol.com

Job Title:	27a Woolfall Heath Ave. Liverpool L36 3TH
Drawing Title:	Location Plan

Designed by:	Angelo E	Date:	Aug. 2022	Scale:	1:500,1250®A3
Client:		Drawing No:	3364/AJ/05	Rev.	