




BLOCK A (3 No. Units)

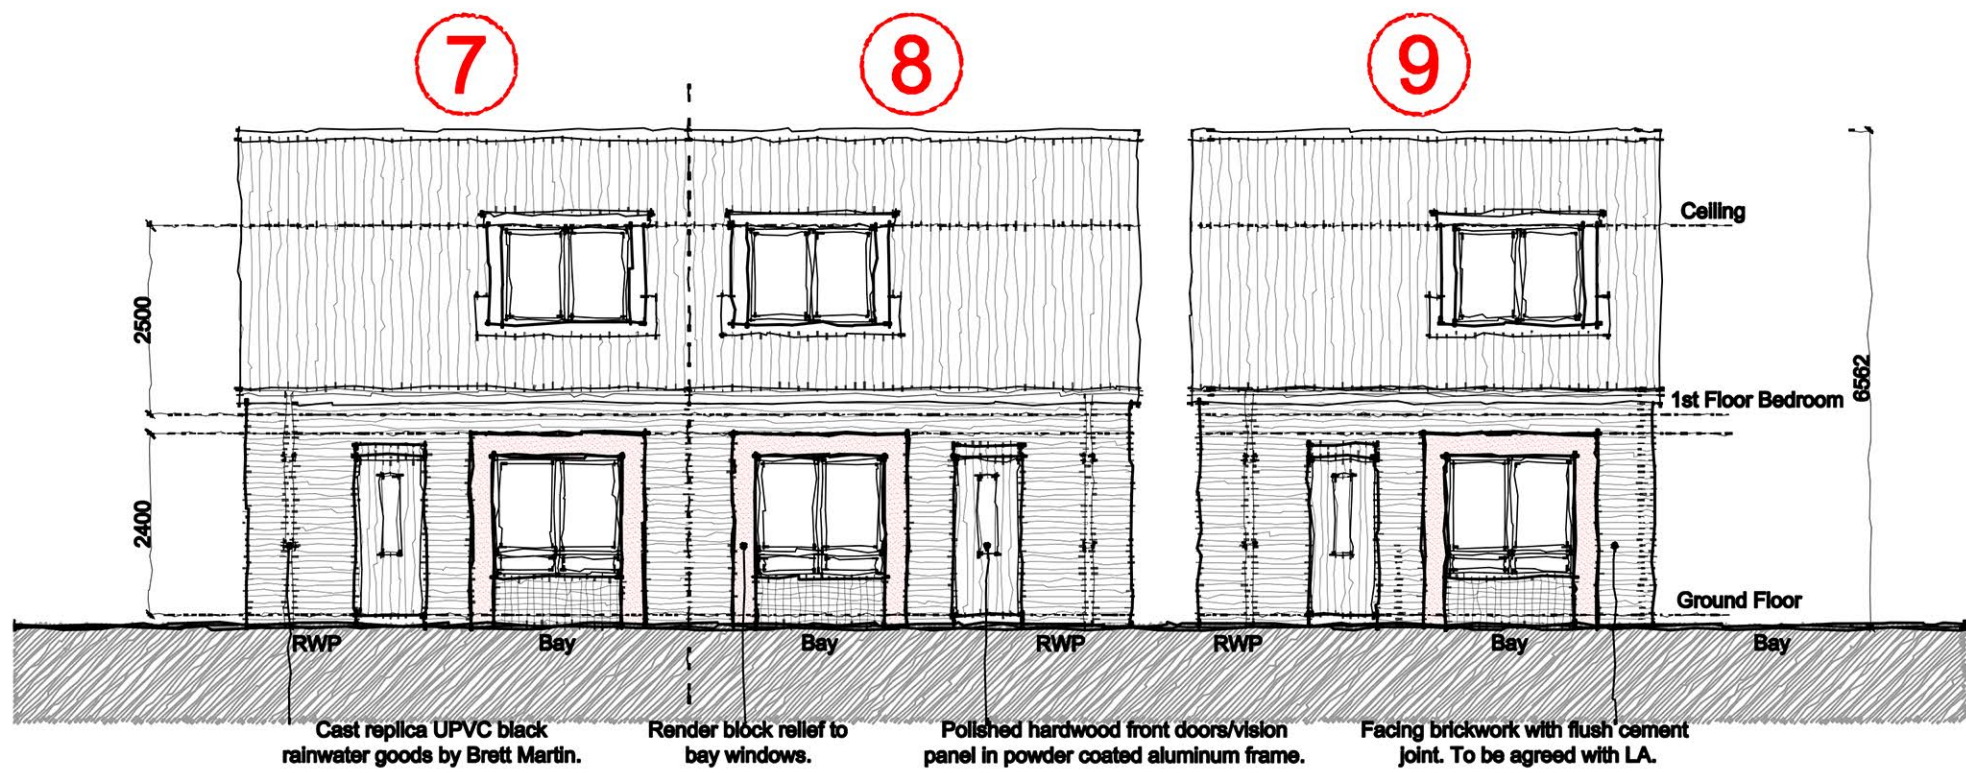


Approved Front Elevation
Scale 1:100

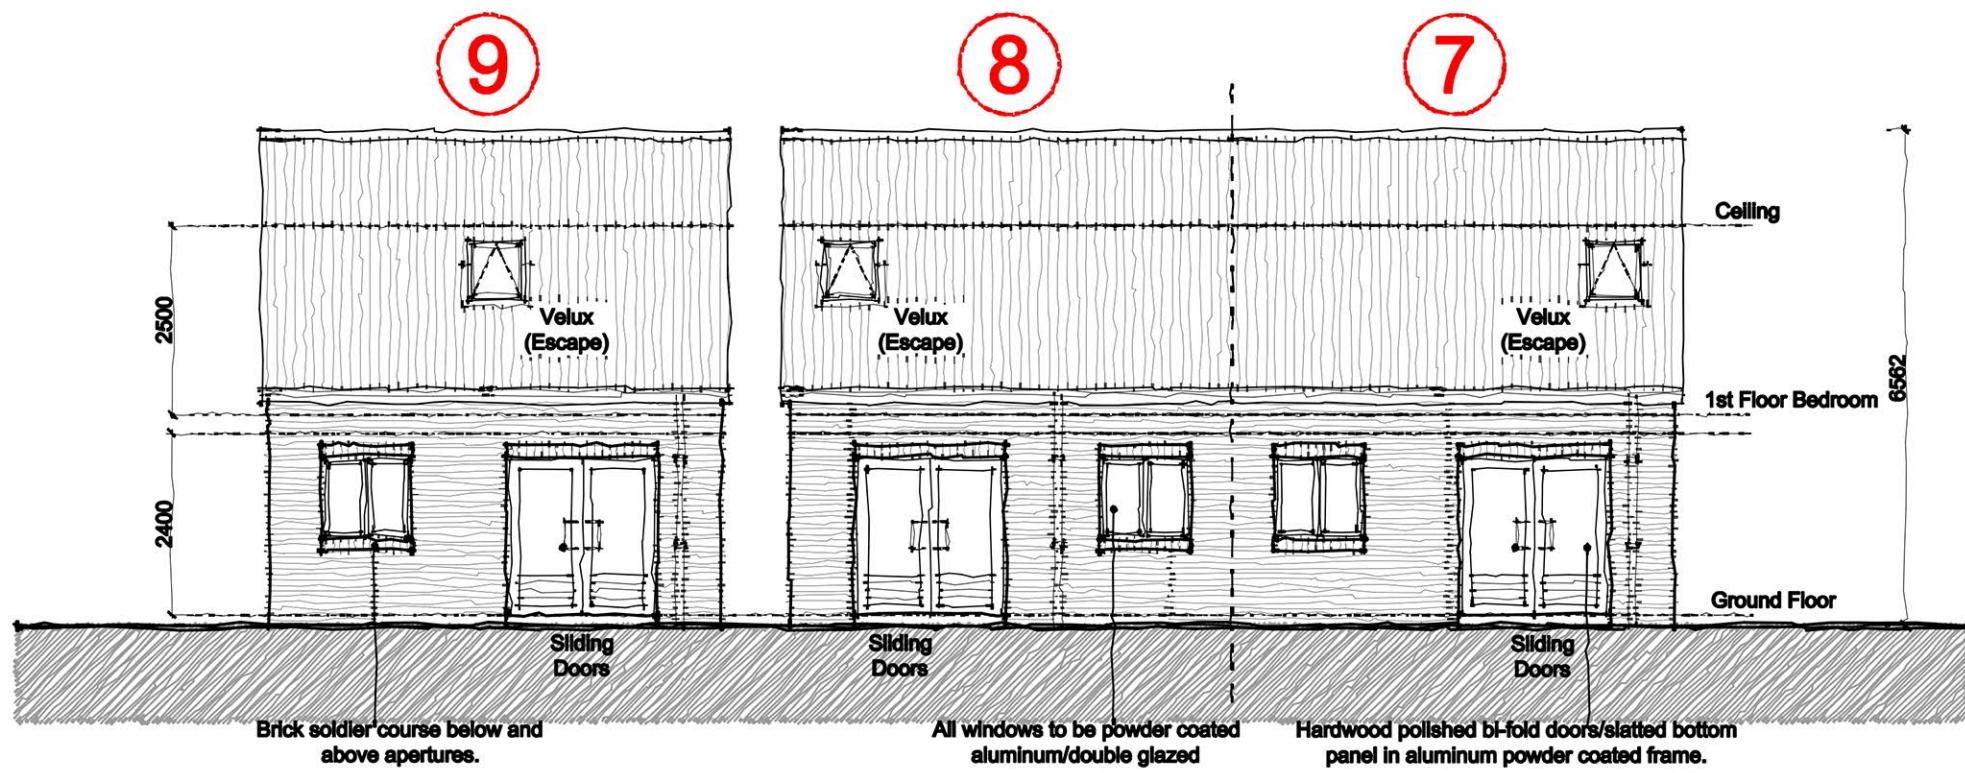

Approved Rear Elevation
Scale 1:100

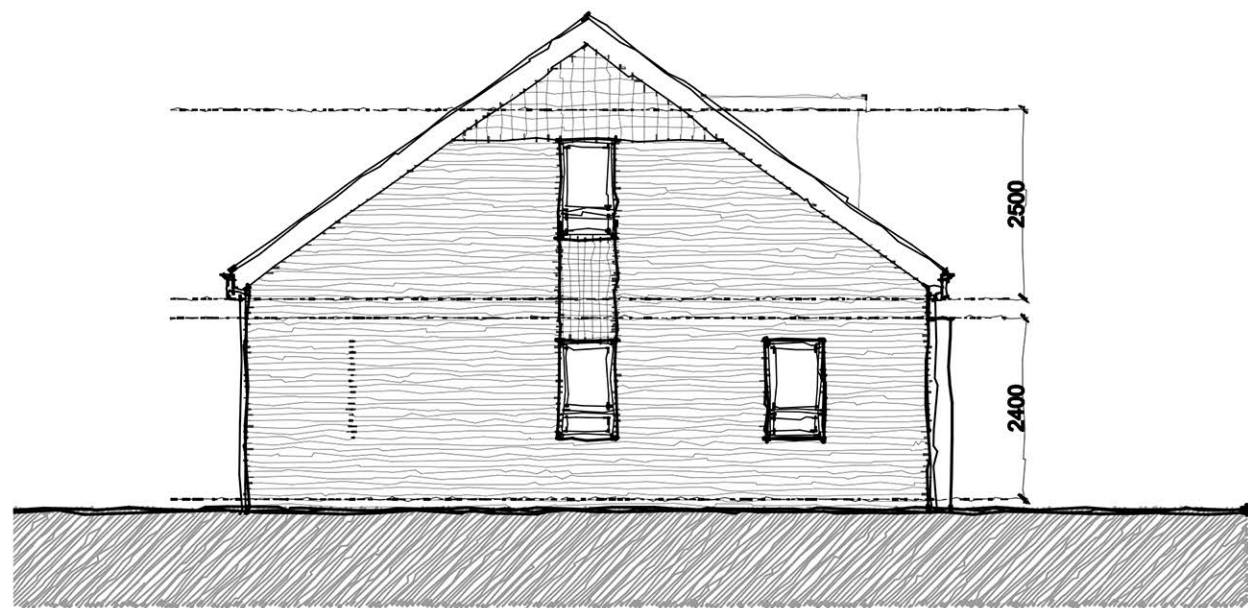


Approved Side Elevation
Scale 1:100

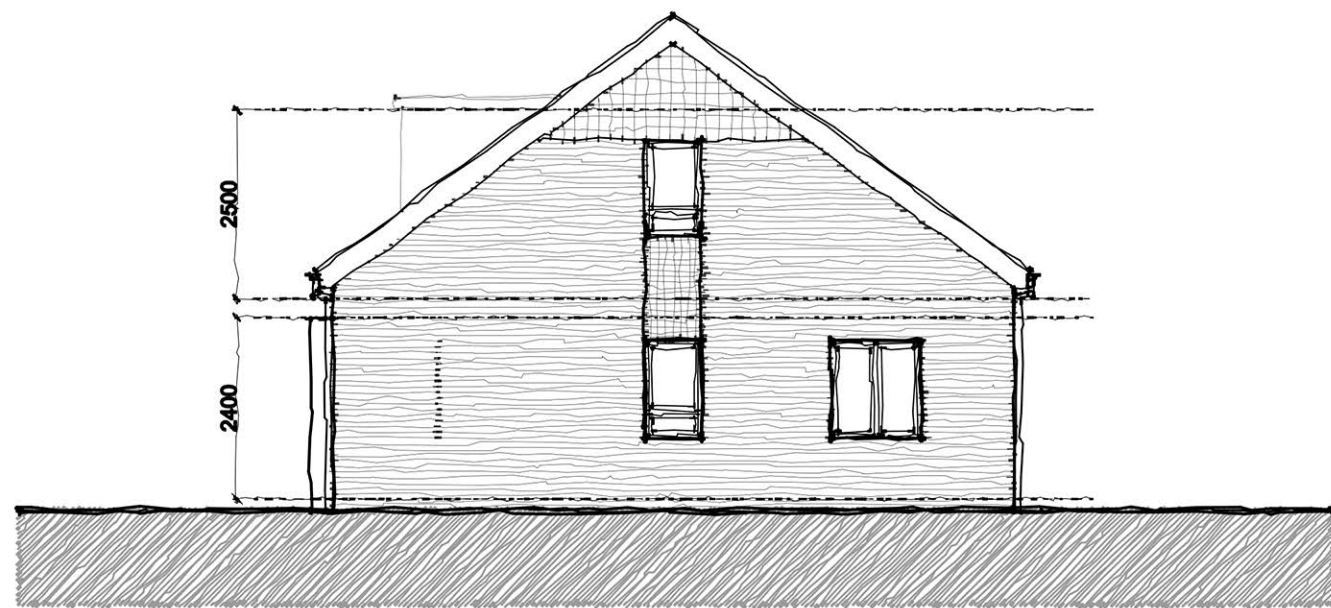


Approved Side Elevation
Scale 1:100


BLOCK B (6 No. Units)

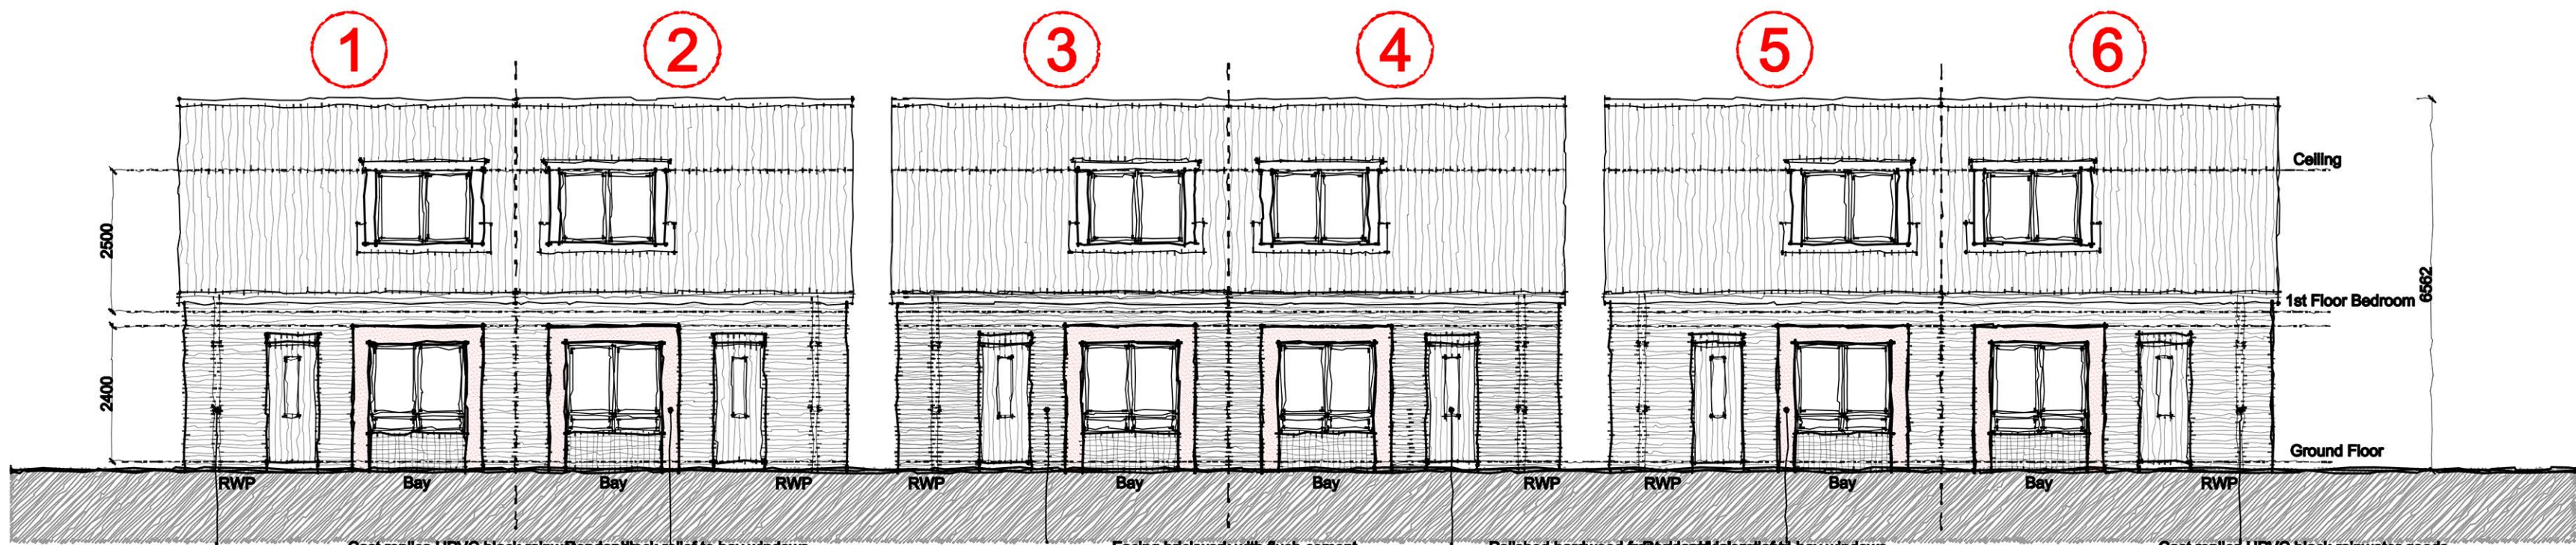


Approved Front Elevation
Scale 1:100

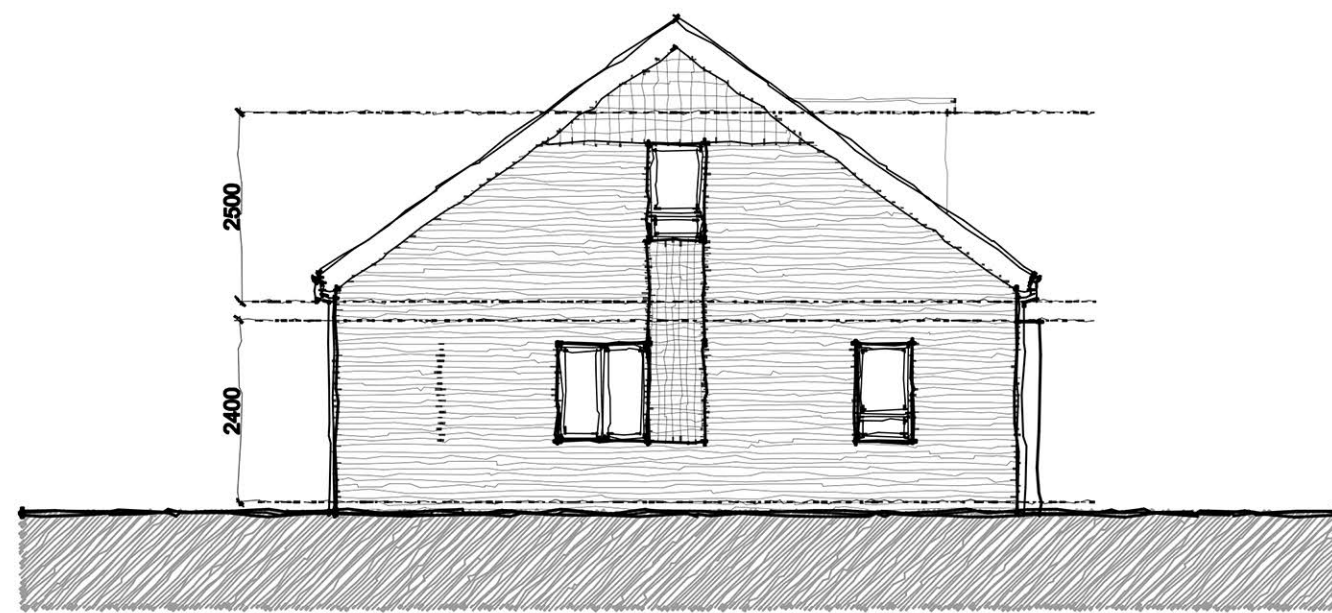

Approved Side Elevation
Scale 1:100

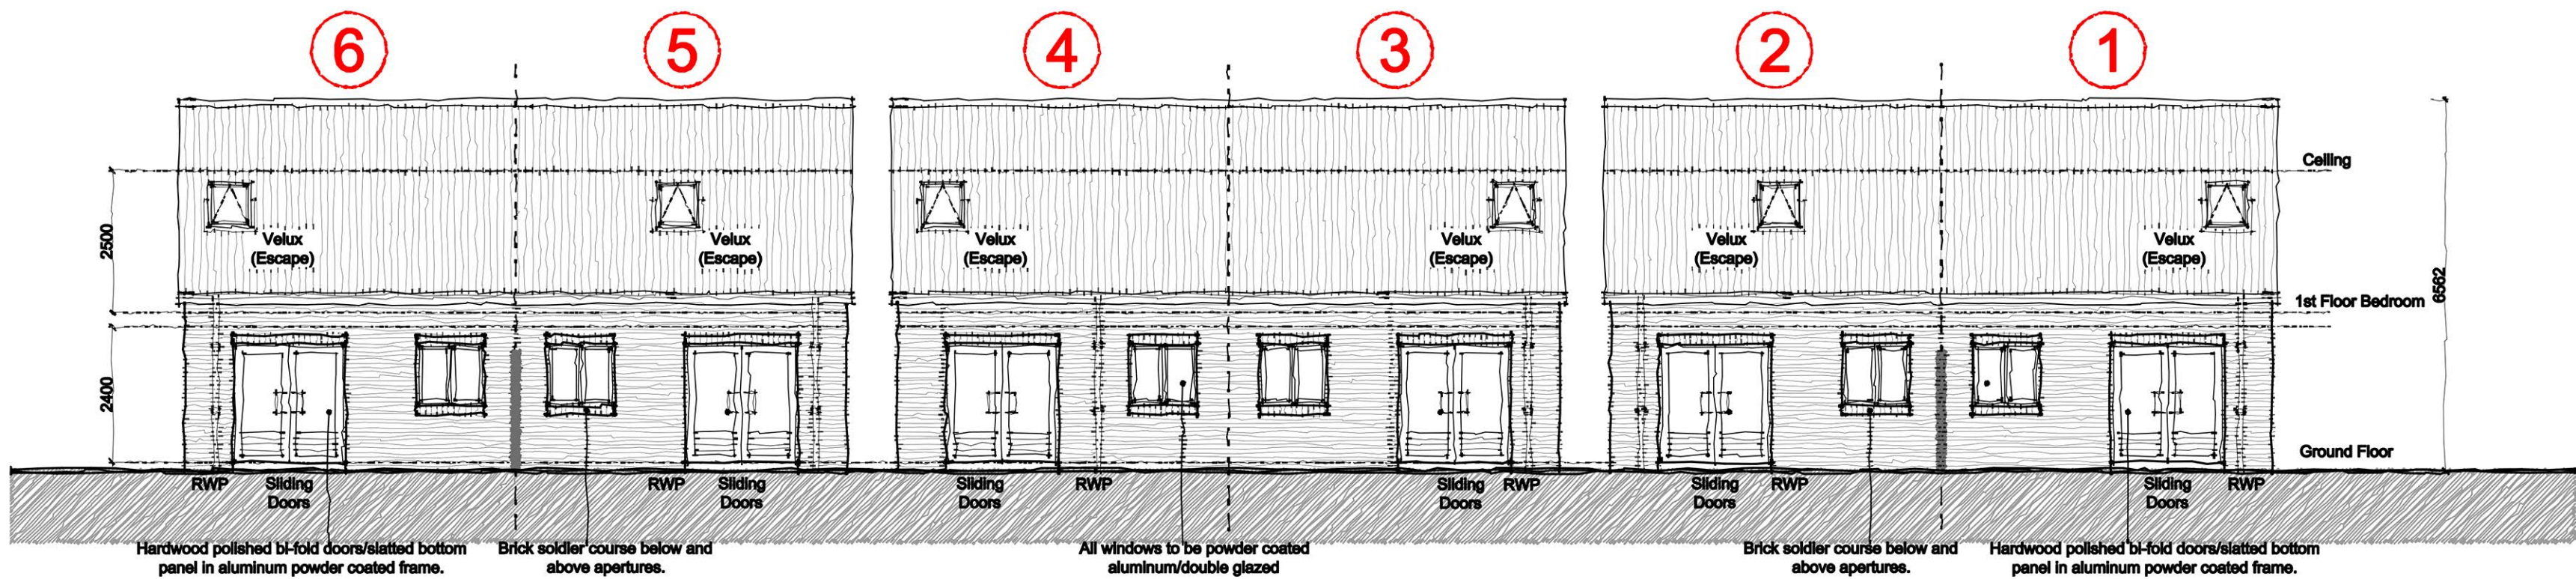

Approved Rear Elevation
Scale 1:100

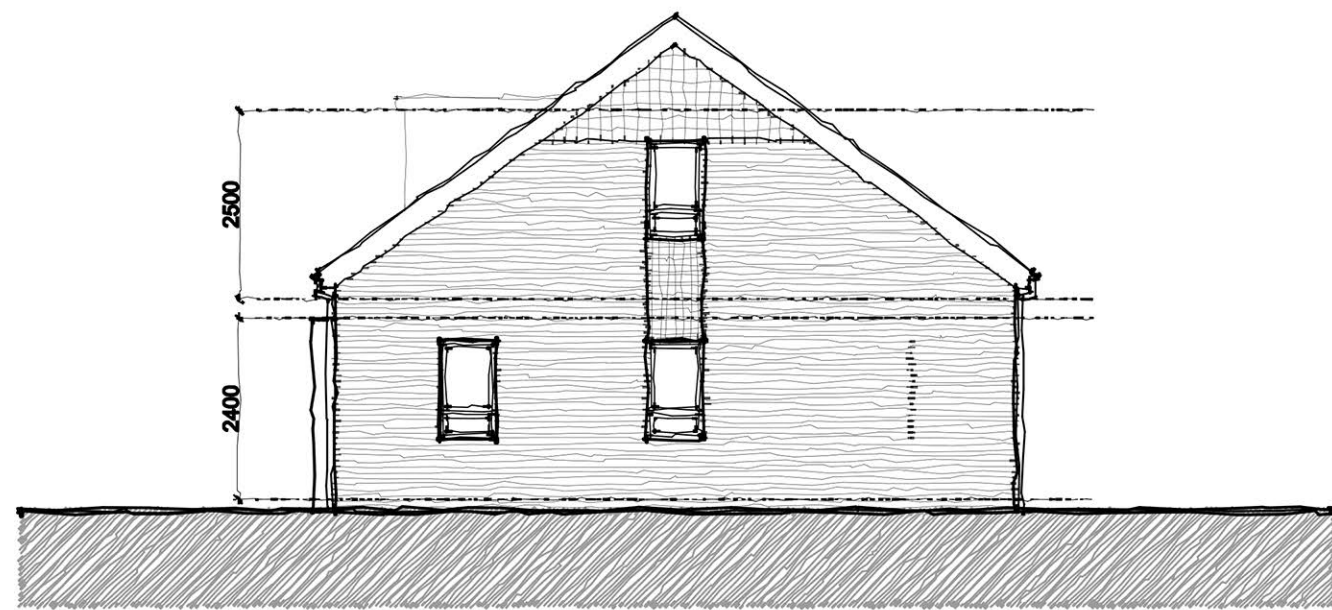


Approved Side Elevation
Scale 1:100

NOTES

All dimensions to be checked on site. Figured dimensions to be read in preference to scaled. Architect accepts no responsibility for any unauthorised amendments to the drawing and does not permit unauthorised copying of the drawing. This drawing is copyright and remains the property of Architect unless otherwise agreed.

1:100 Scale Bar

 

Version	Amendment	Drawn & Date	Checked & Date	Approved & Date
Client	TBC			
Project Name	9 No. Retirement Bungalows, Thursby Walk, Kirkby			
Drawing Title	Approved Elevations			
Scale	Original Size	Planning		
1:100	A1	Drawn	Checked	Approved
Date	20.02.23	*	*	*
Drawing Number				Status
502				Revision