
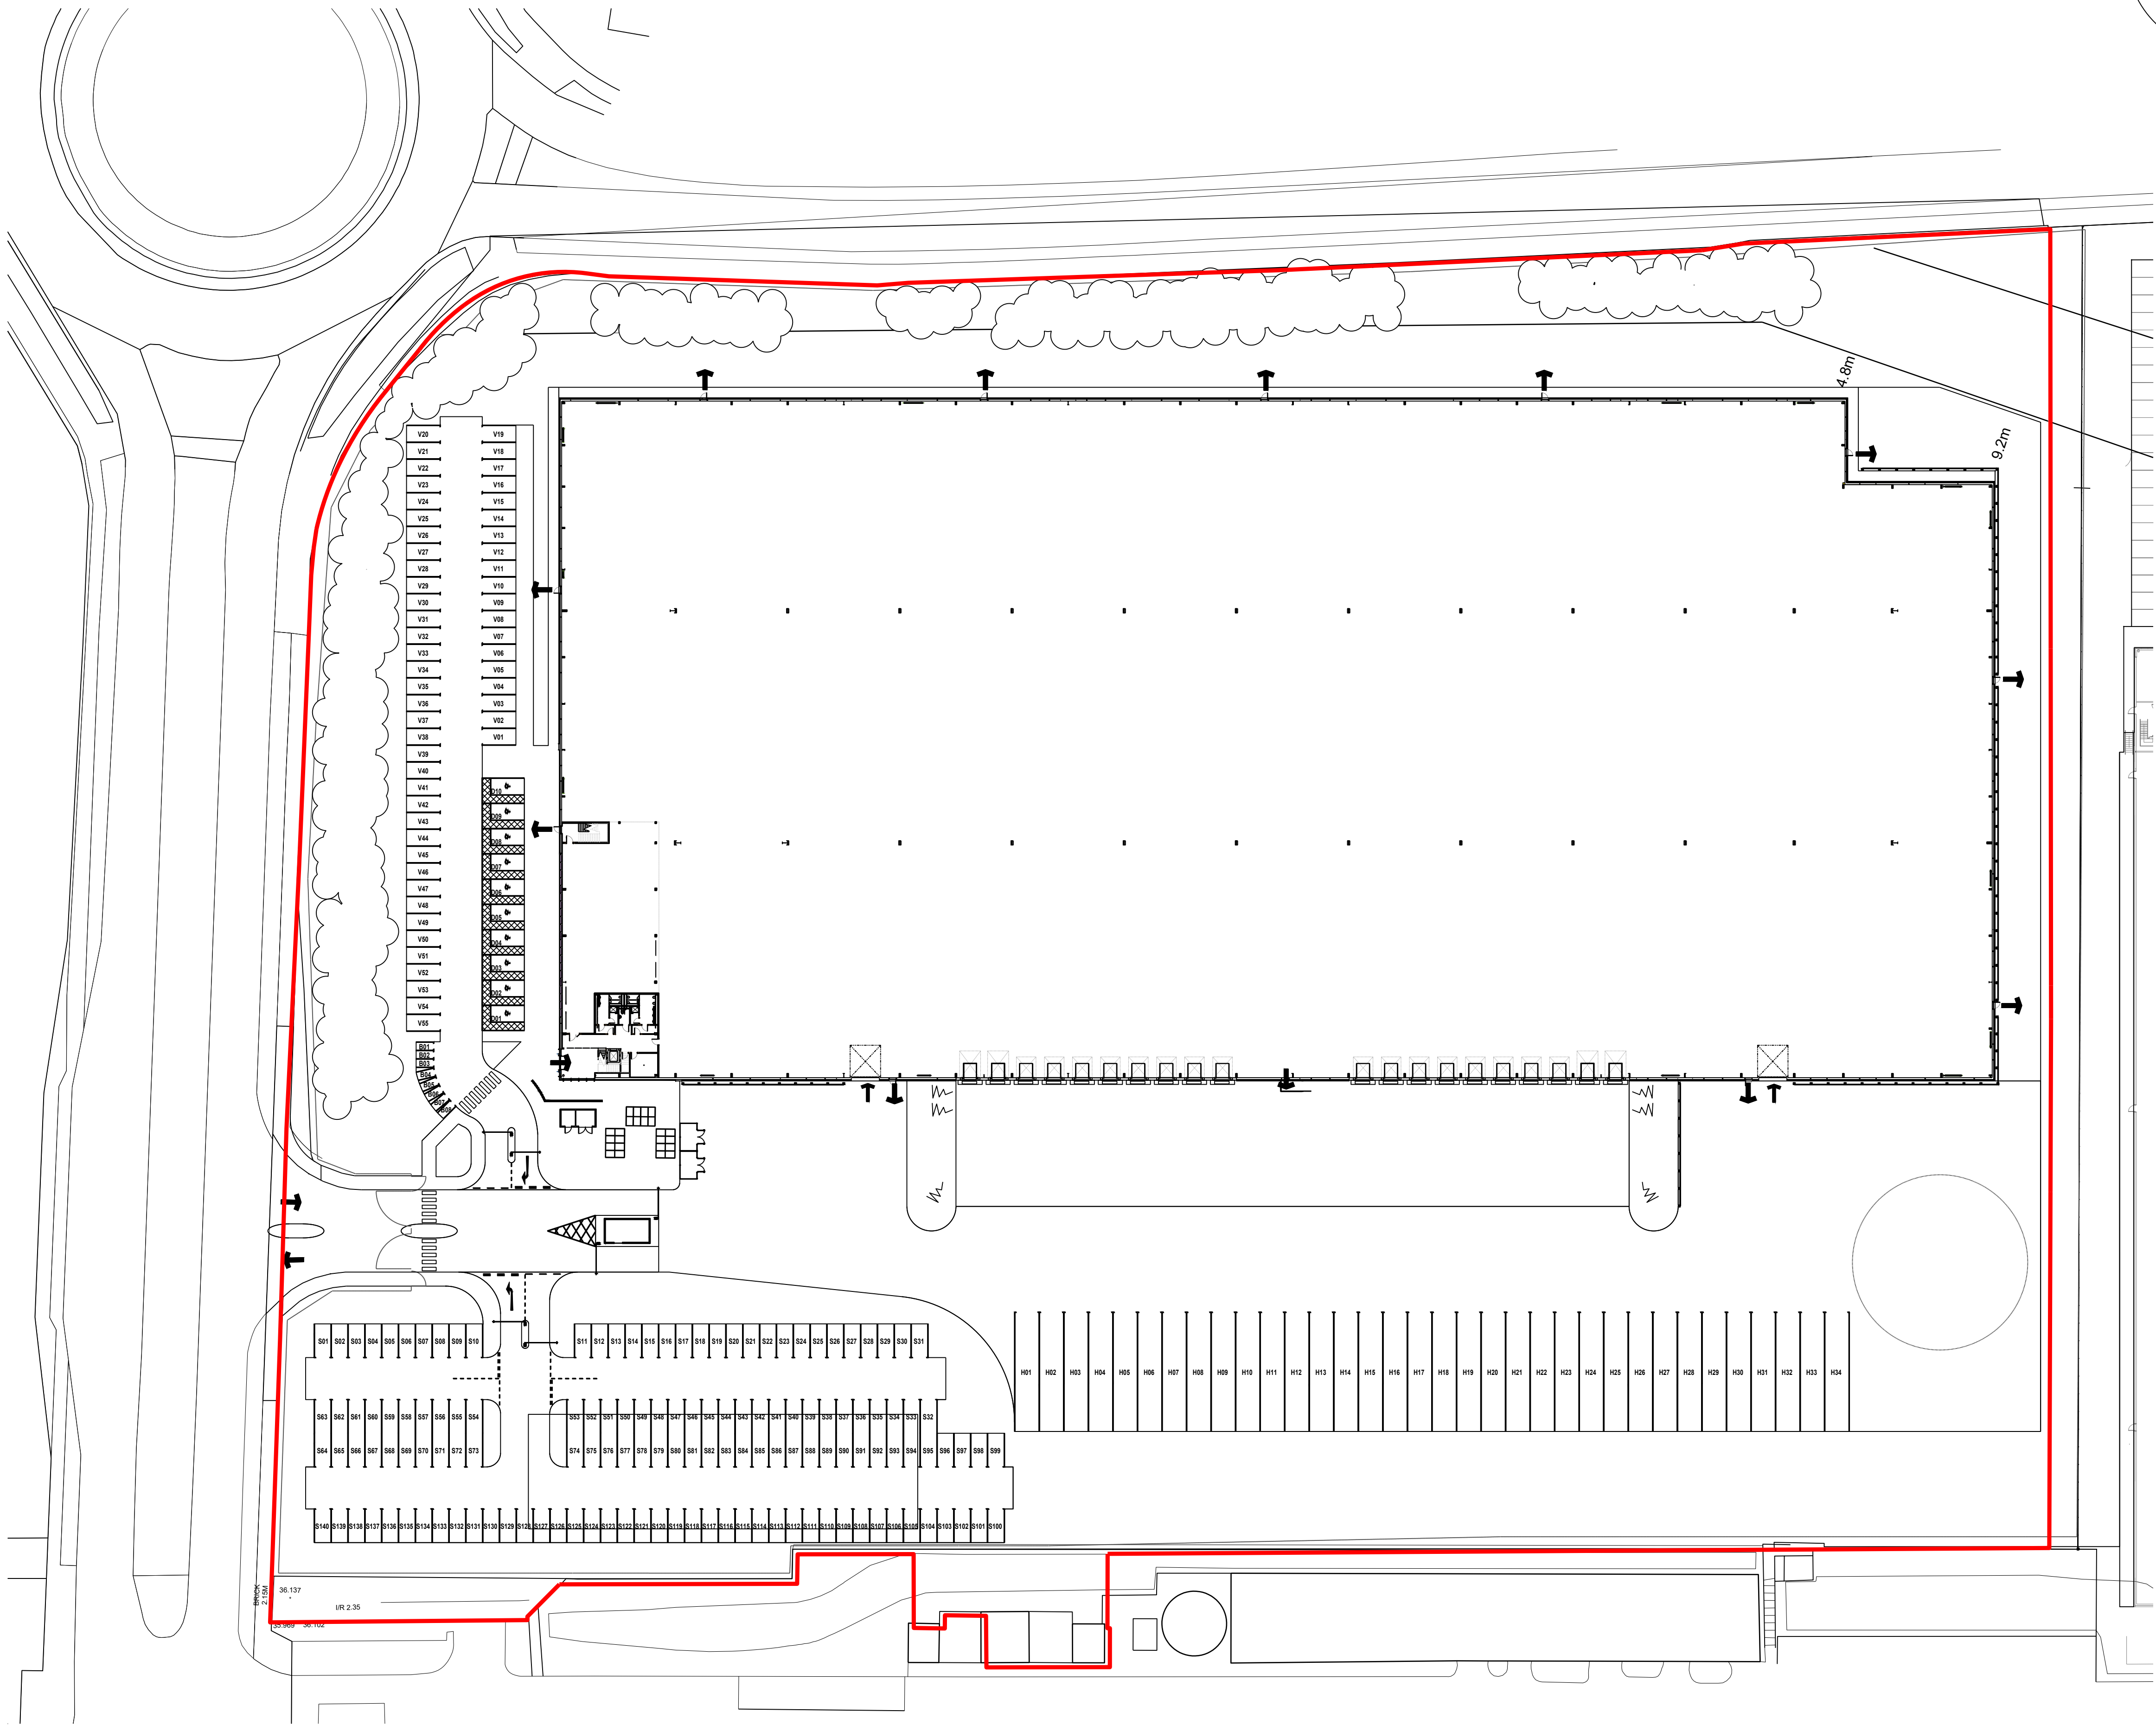


KEY
SITE BOUNDARY

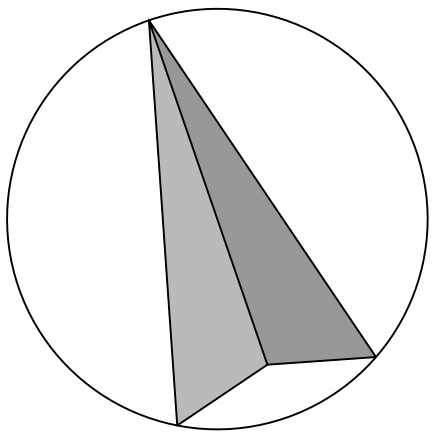

SCALE FOR PLANNING PURPOSES ONLY

Architects are to be notified of any discrepancies.
Contractors must check all dimensions on site.
This drawing is to be used solely for the information as titled only.
For other information refer to the latest revision of any cross referenced drawings.
To be read in conjunction with relevant design standards/protocols.

#	27/09/21	FIRST ISSUE	DA	MA
REV	DATE	DESCRIPTION	DRN	CKD

STATUS:	PLANNING
---------	----------

CLIENT:	FLINTROCK LTD
---------	---------------

PROJECT NAME:	KNOWSLEY
---------------	----------

PROJECT ADDRESS:	MOORGATE ROAD, KNOWSLEY
------------------	-------------------------

DRAWING TITLE:	EXISTING SITE PLAN
----------------	--------------------

JOB NO:	DRG NO:	REVISION:
20-6547	P202	#

DATE:	SCALE:	SHEET SIZE:
SEP 21	1:500	A1

1 CARDALE PARK, BECKWITH HEAD ROAD,
HARROGATE HG3 1RZ
www.ssa-architects.co.uk
T: 01423 856999