
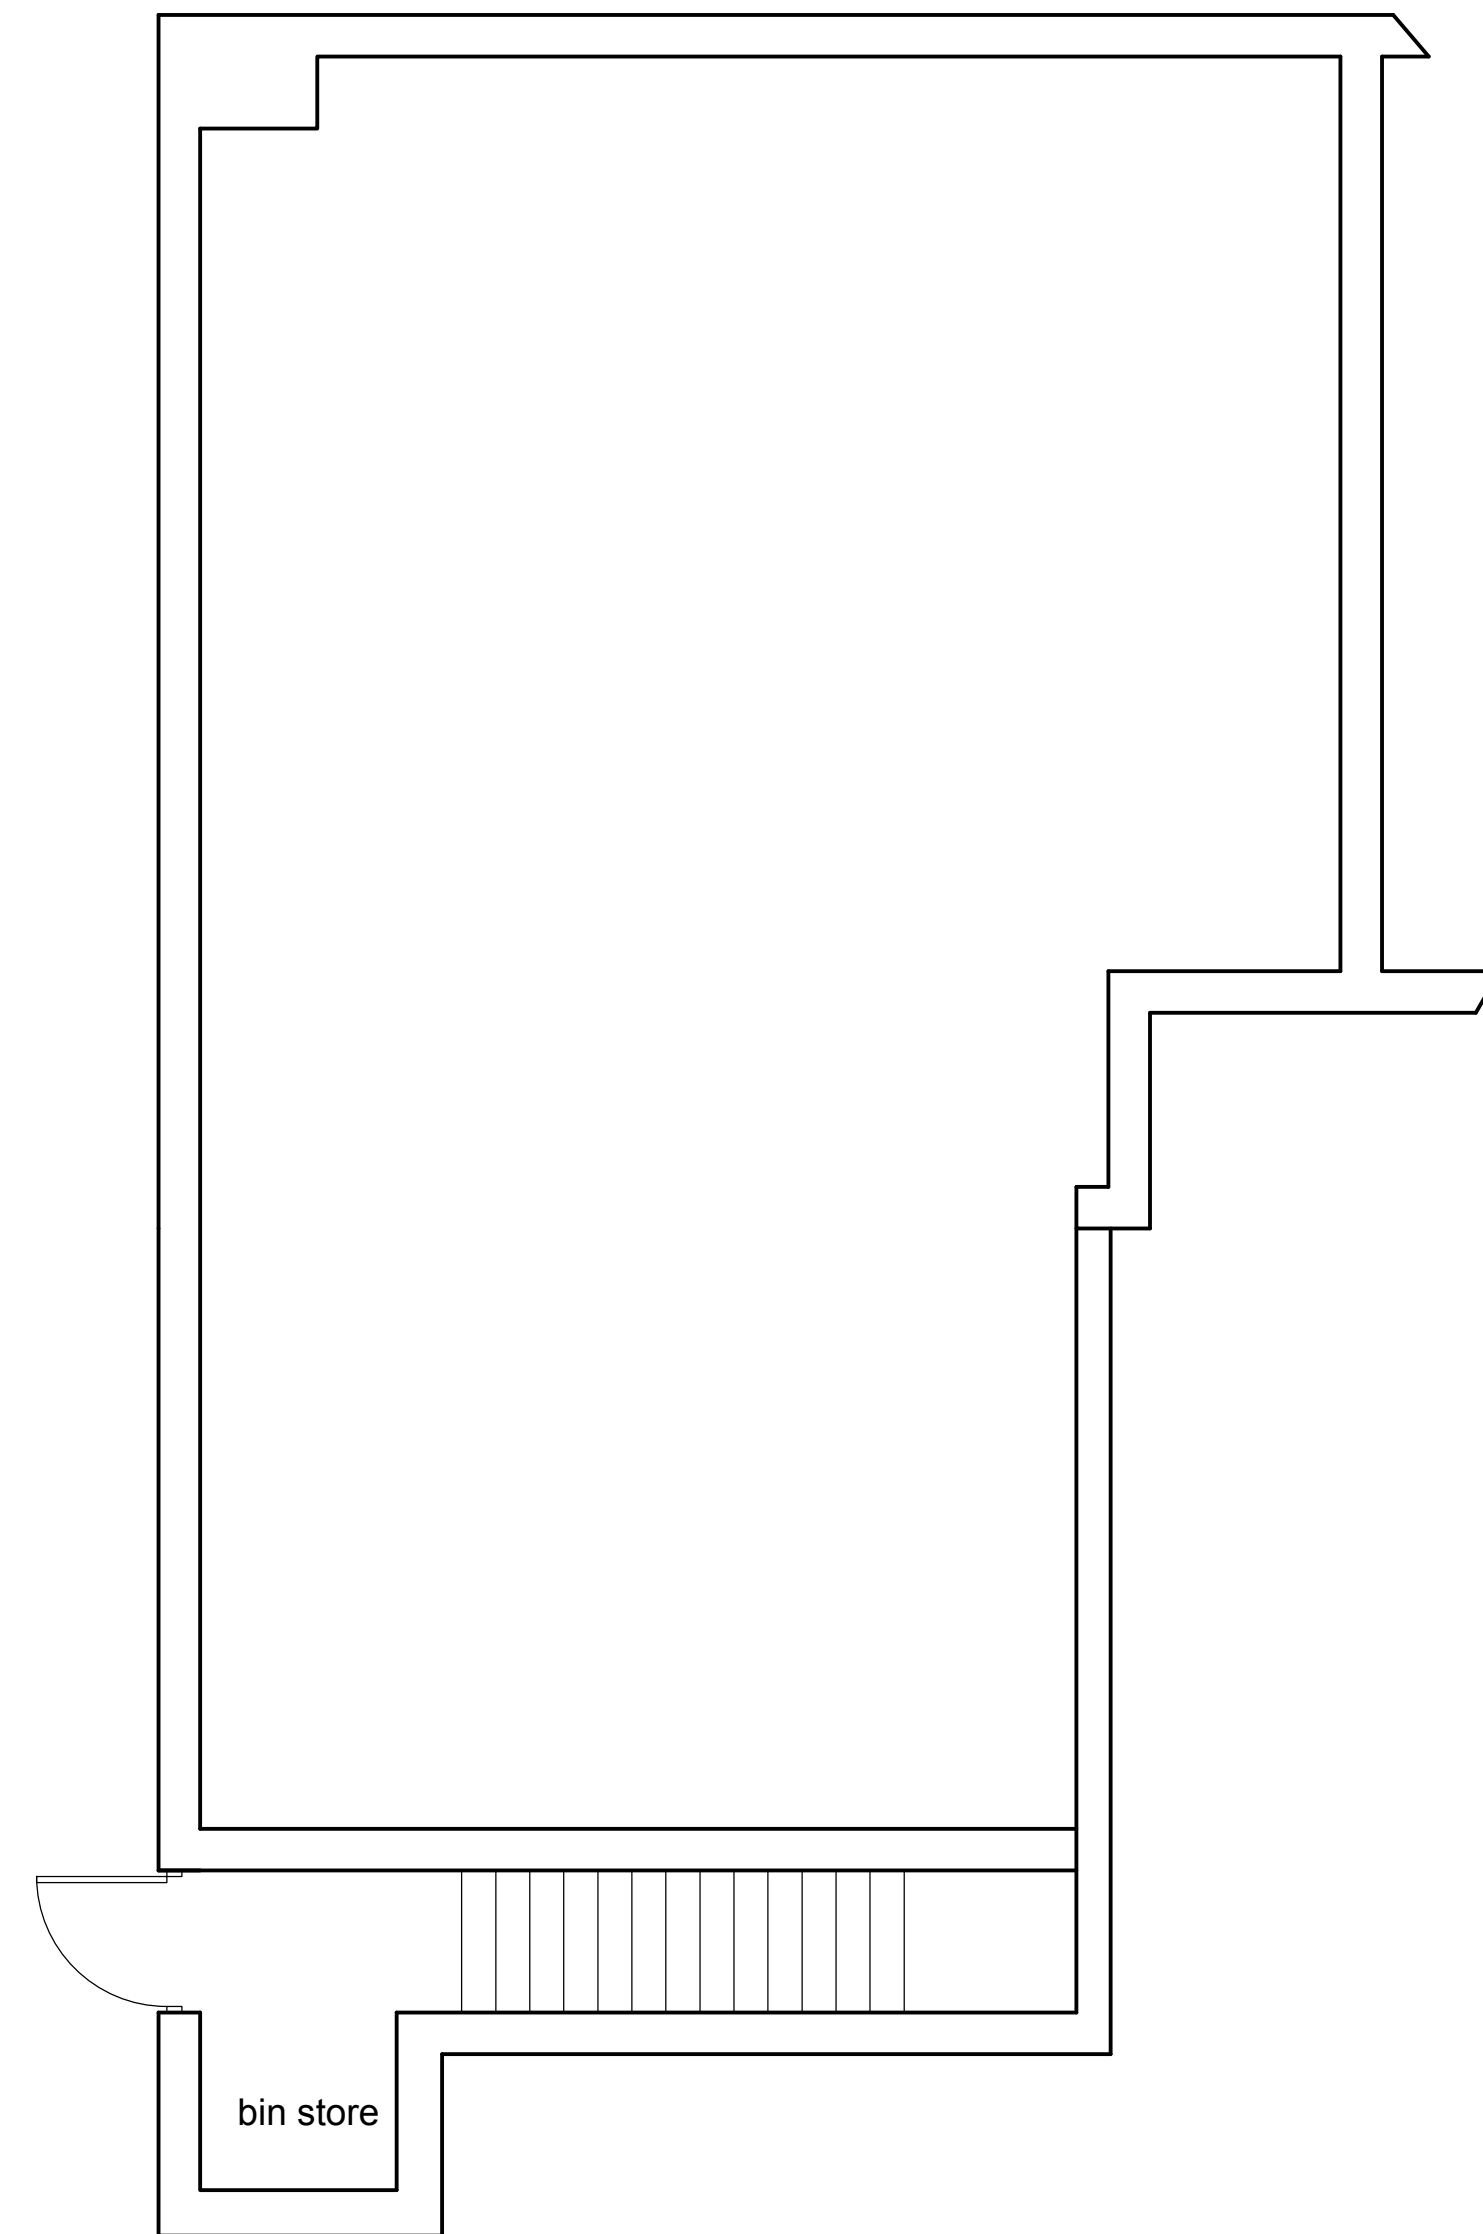


Drawing issue status:
 PRELIMINARY ☐ CLIENT APPROVAL ☐ PLANNING ☐
 BUILDING REGS ☐ TENDER ☐ CONSTRUCTION ☐ AS-BUILT ☐

A minimalist line drawing of a modern house. The house features a gabled roof with a chimney on the left side. A large, multi-paned window is located on the right side of the house. The drawing is composed of simple black lines on a white background.


SIDE ELEVATION

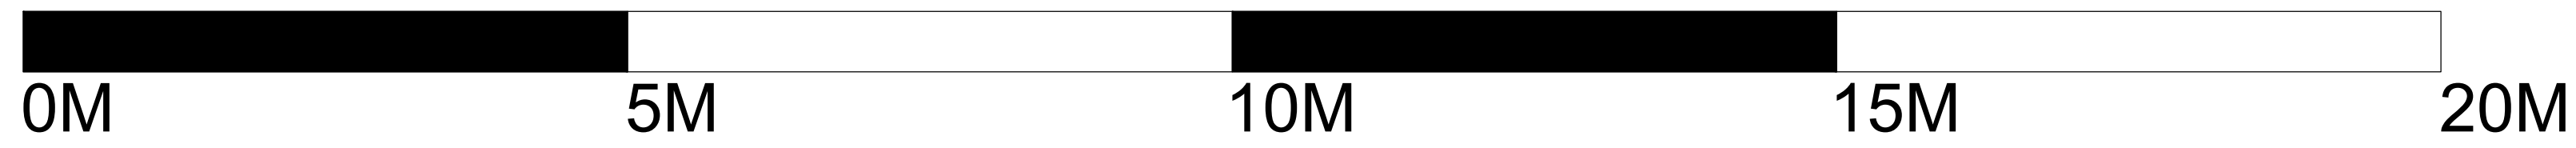

GROUND FLOOR PLAN



SIDE ELEVATION

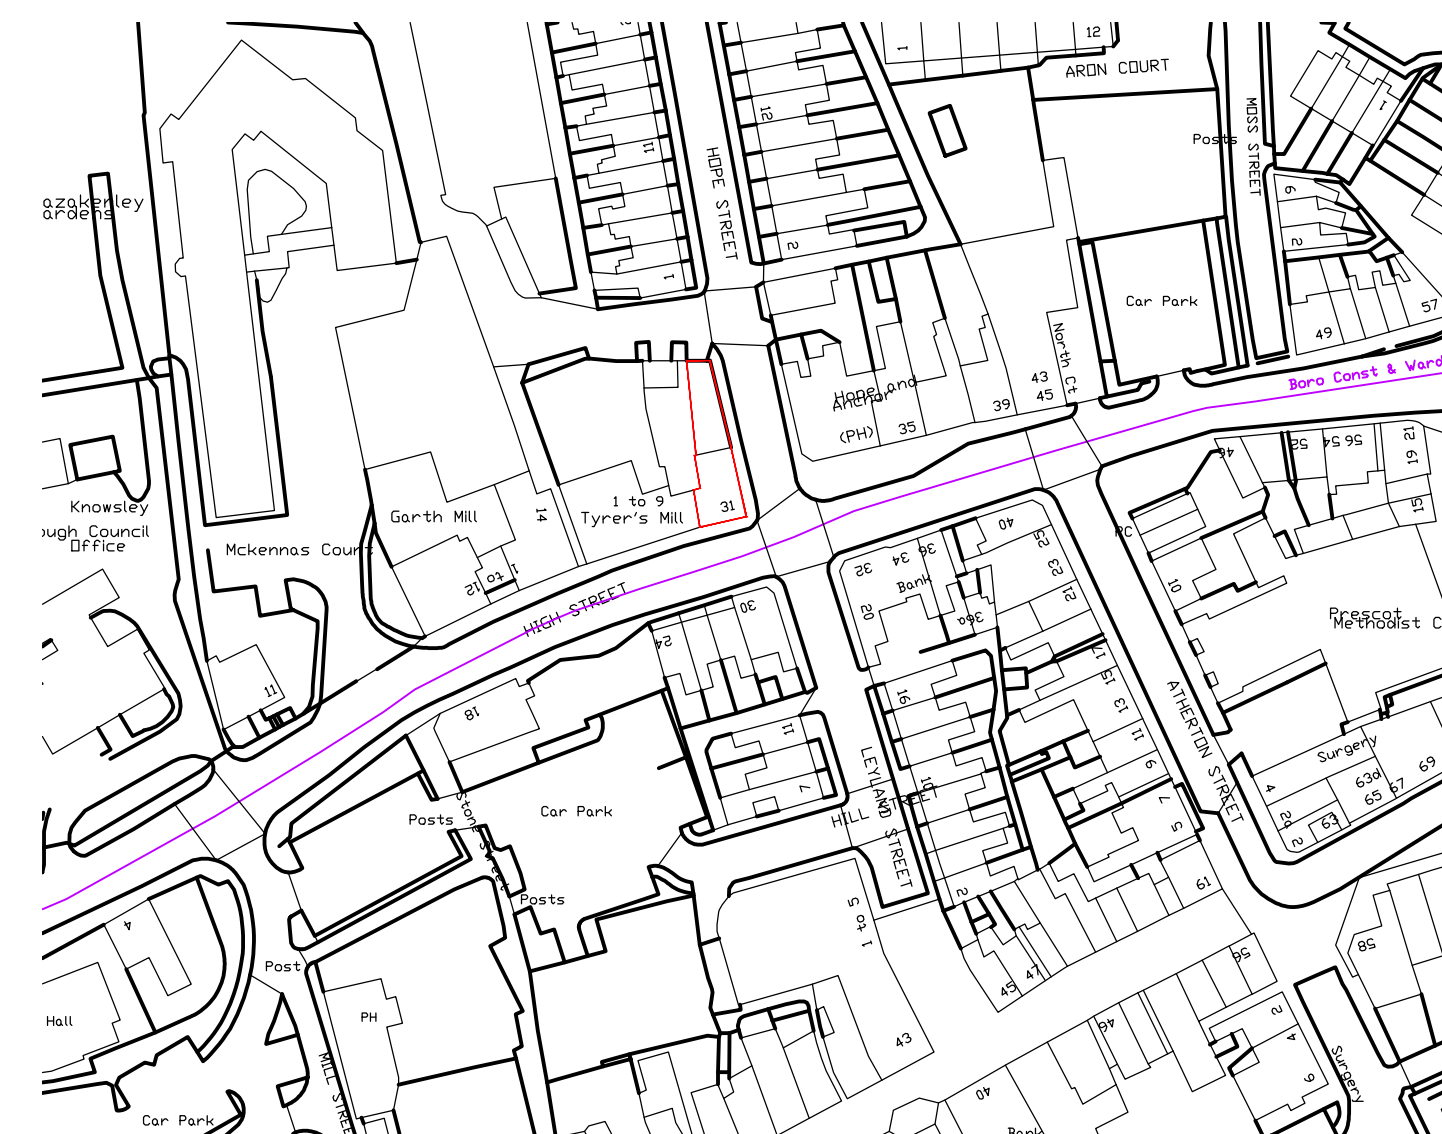

LOCATION PLAN

REV	DATE	DESCRIPTION
PROJECT First floor extension to shop to form additional space		CLIENT 31 High Street, Prescott, Knowsley
SUBJECT Existing Plans Elevations and Location Plan	SHEET SIZE A1	DATE 01/06/21 SCALE 1:50 1:1250
PROJECT NR —	DRAWING NR KR-02	REV — DRAWN — CHECKED —