


B E E C H W O O D A V E

Boundary Line

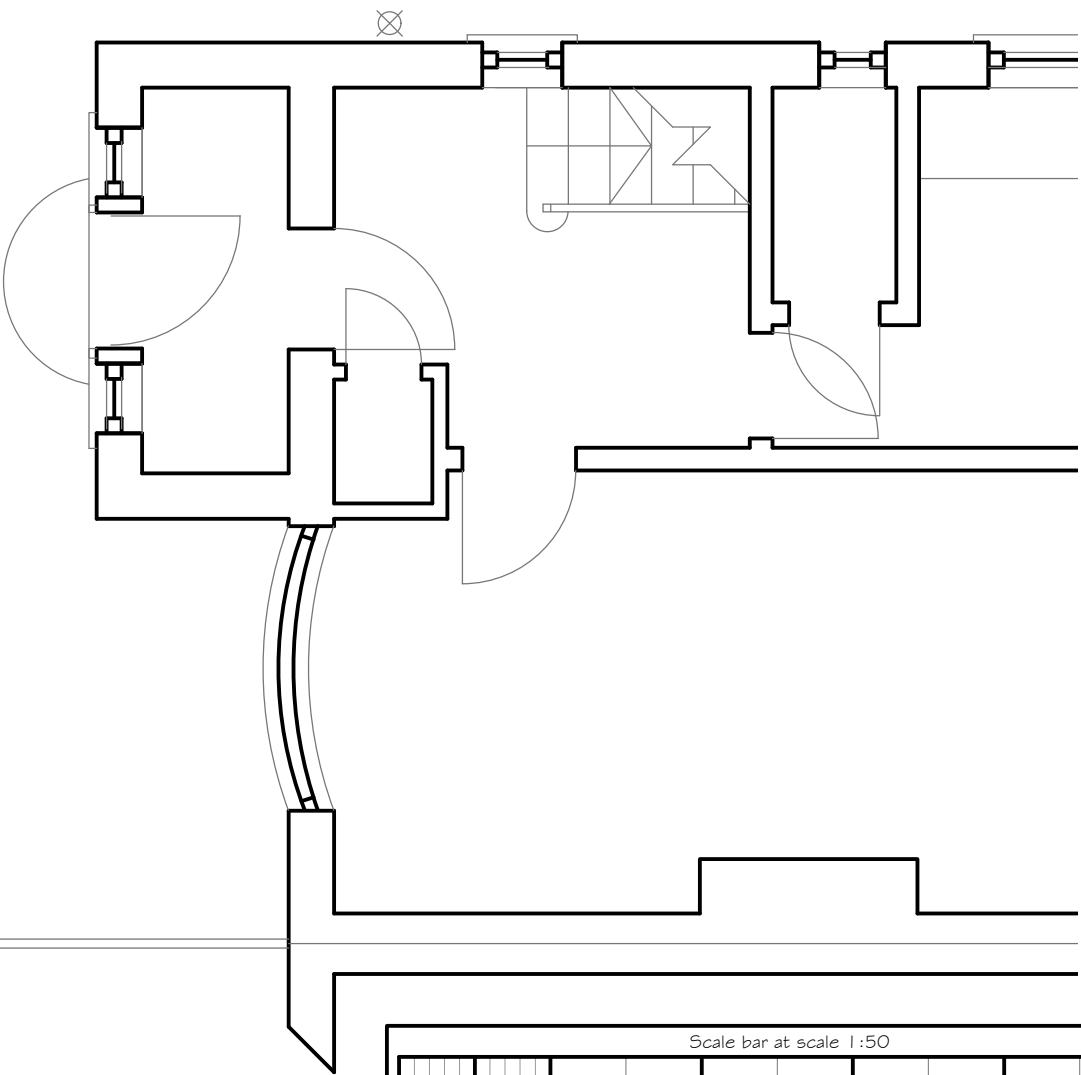


Scale bar at scale 1:50									
									
0m1m2m3m4m5m									
Contract					Scale / Page Size		Date		
75 Beechwood Avenue, Halewood, Liverpool, L26 1XA.					1:50 on A3		Dec' '21		
Drawing Title					Drawing number and revision				
Existing Parking Floor Plan									

Existing Parking Floor Plan

All dimensions in millimeters unless noted otherwise.
All dimensions to be checked on site.
All design information and drawings in this report are for
purpose of scheme design, feasibility study and planning
permission. Drawings *NOT* to be used for the purpose
of construction.

B E E C H W O O D A V E

Existing Garden wall to be shortened
to allow access for two cars.

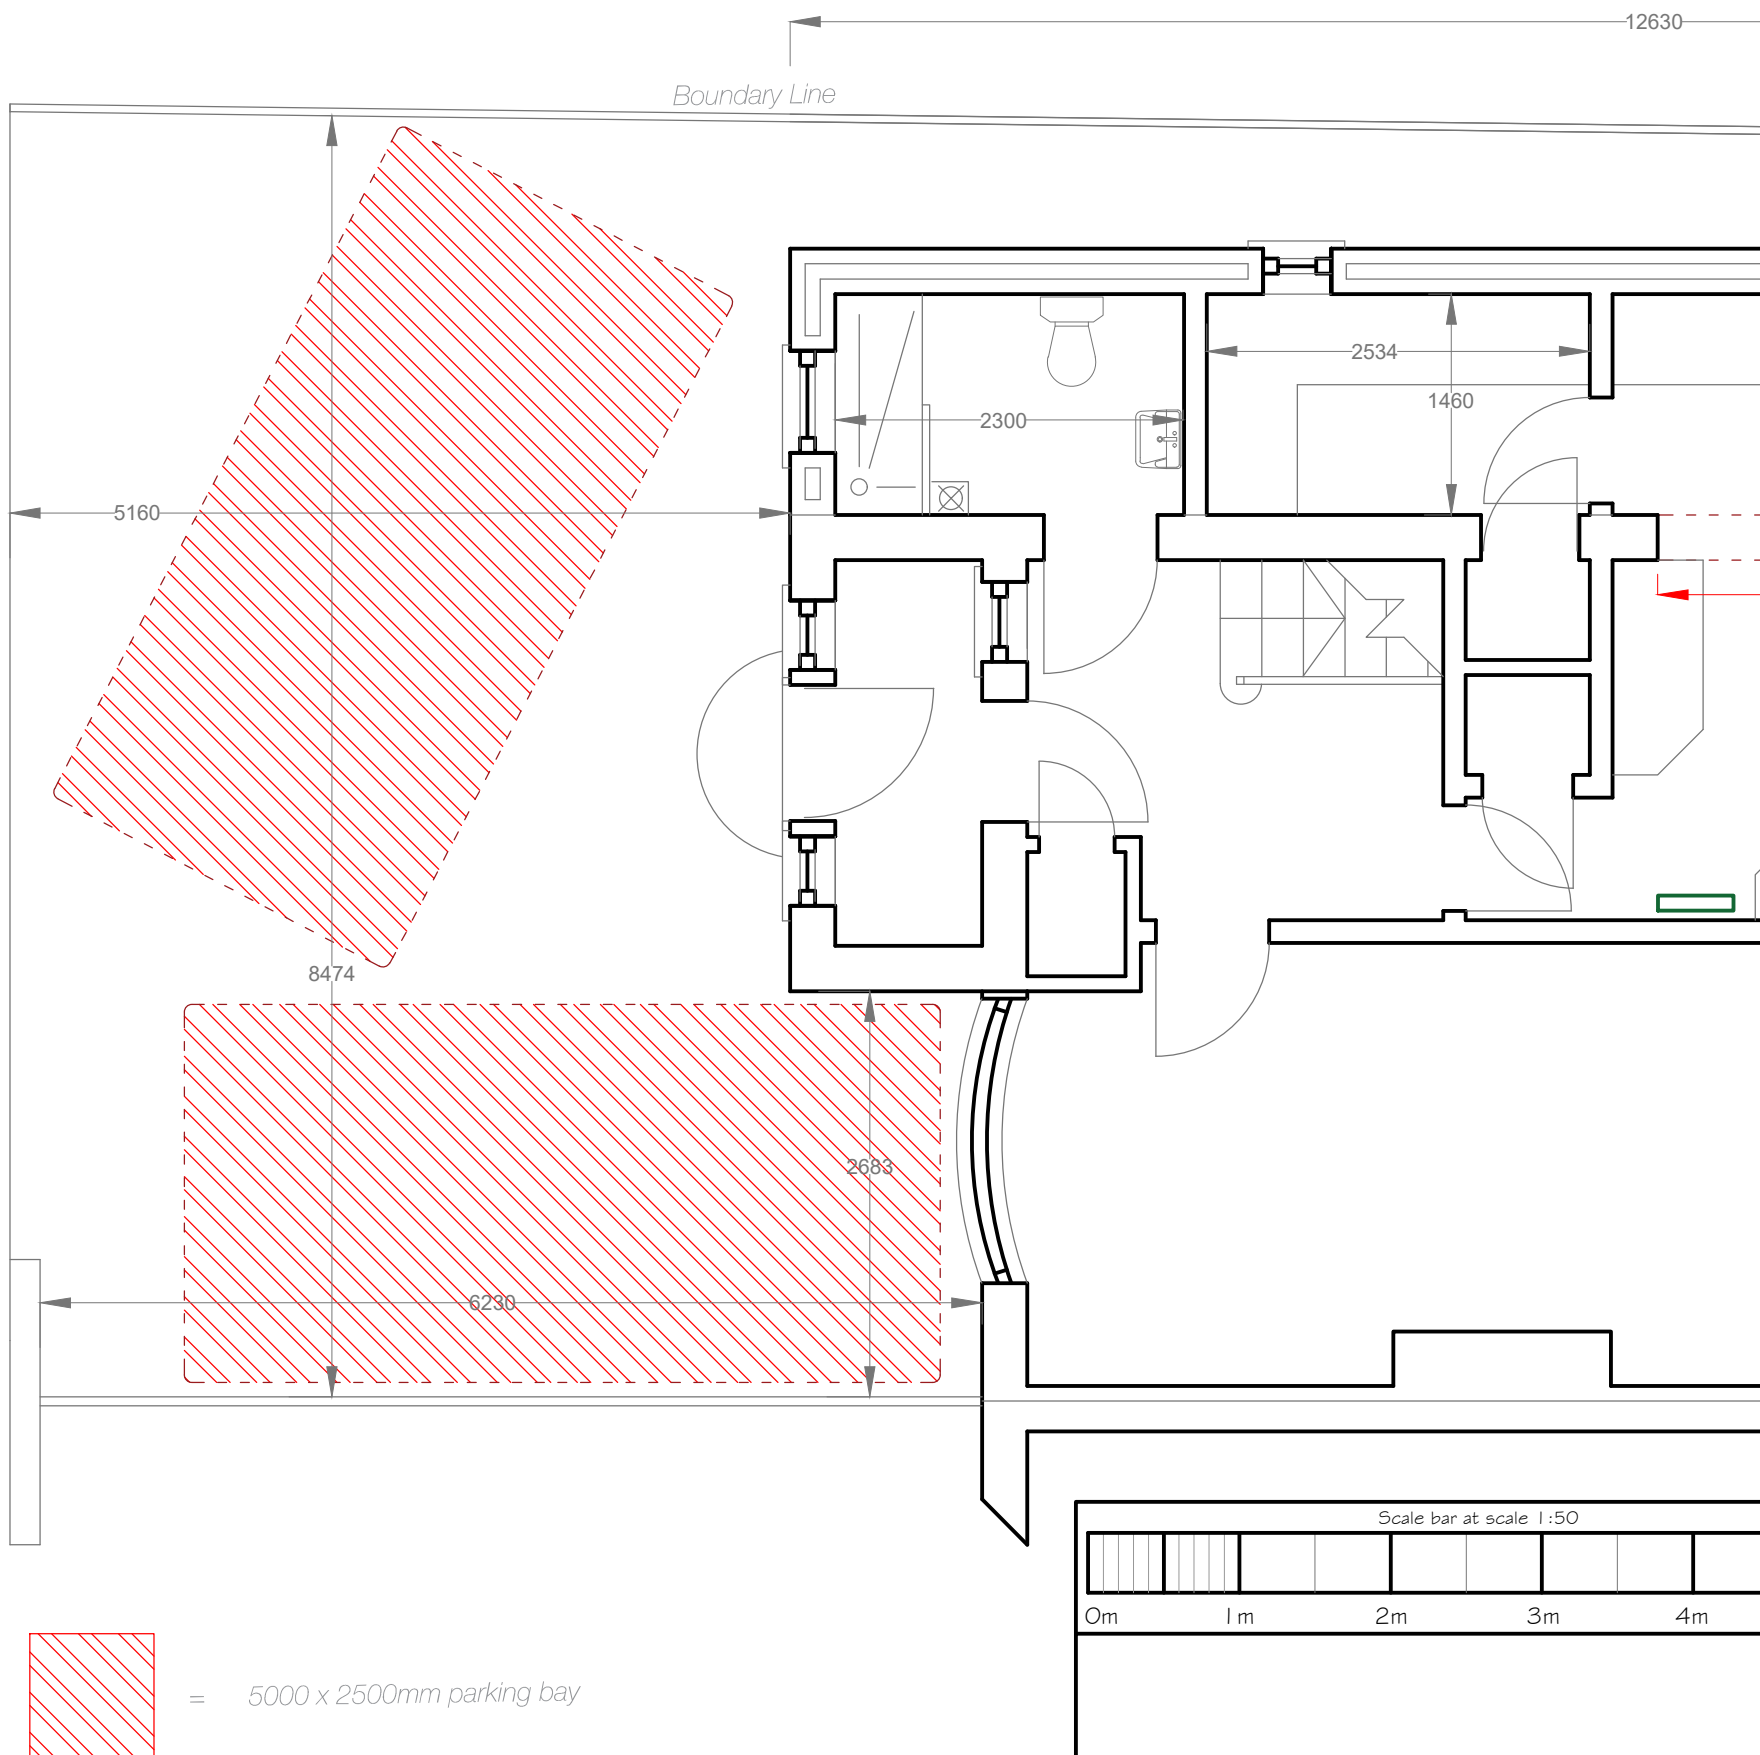

Proposed Parking Floor Plan

Scale bar at scale 1:50											
											
0m		1m		2m		3m		4m		5m	
Contract						Scale / Page Size		Date			
75 Beechwood Avenue, Halewood, Liverpool, L26 1XA.						1:50 on A3		Dec' '21			
Drawing Title						Drawing number and revision					
Proposed Parking Floor Plan											

All dimensions in millimeters unless noted otherwise.
All dimensions to be checked on site.
All design information and drawings in this report are for purpose of scheme design, feasibility study and planning permission. Drawings *NOT* to be used for the purpose of construction.