


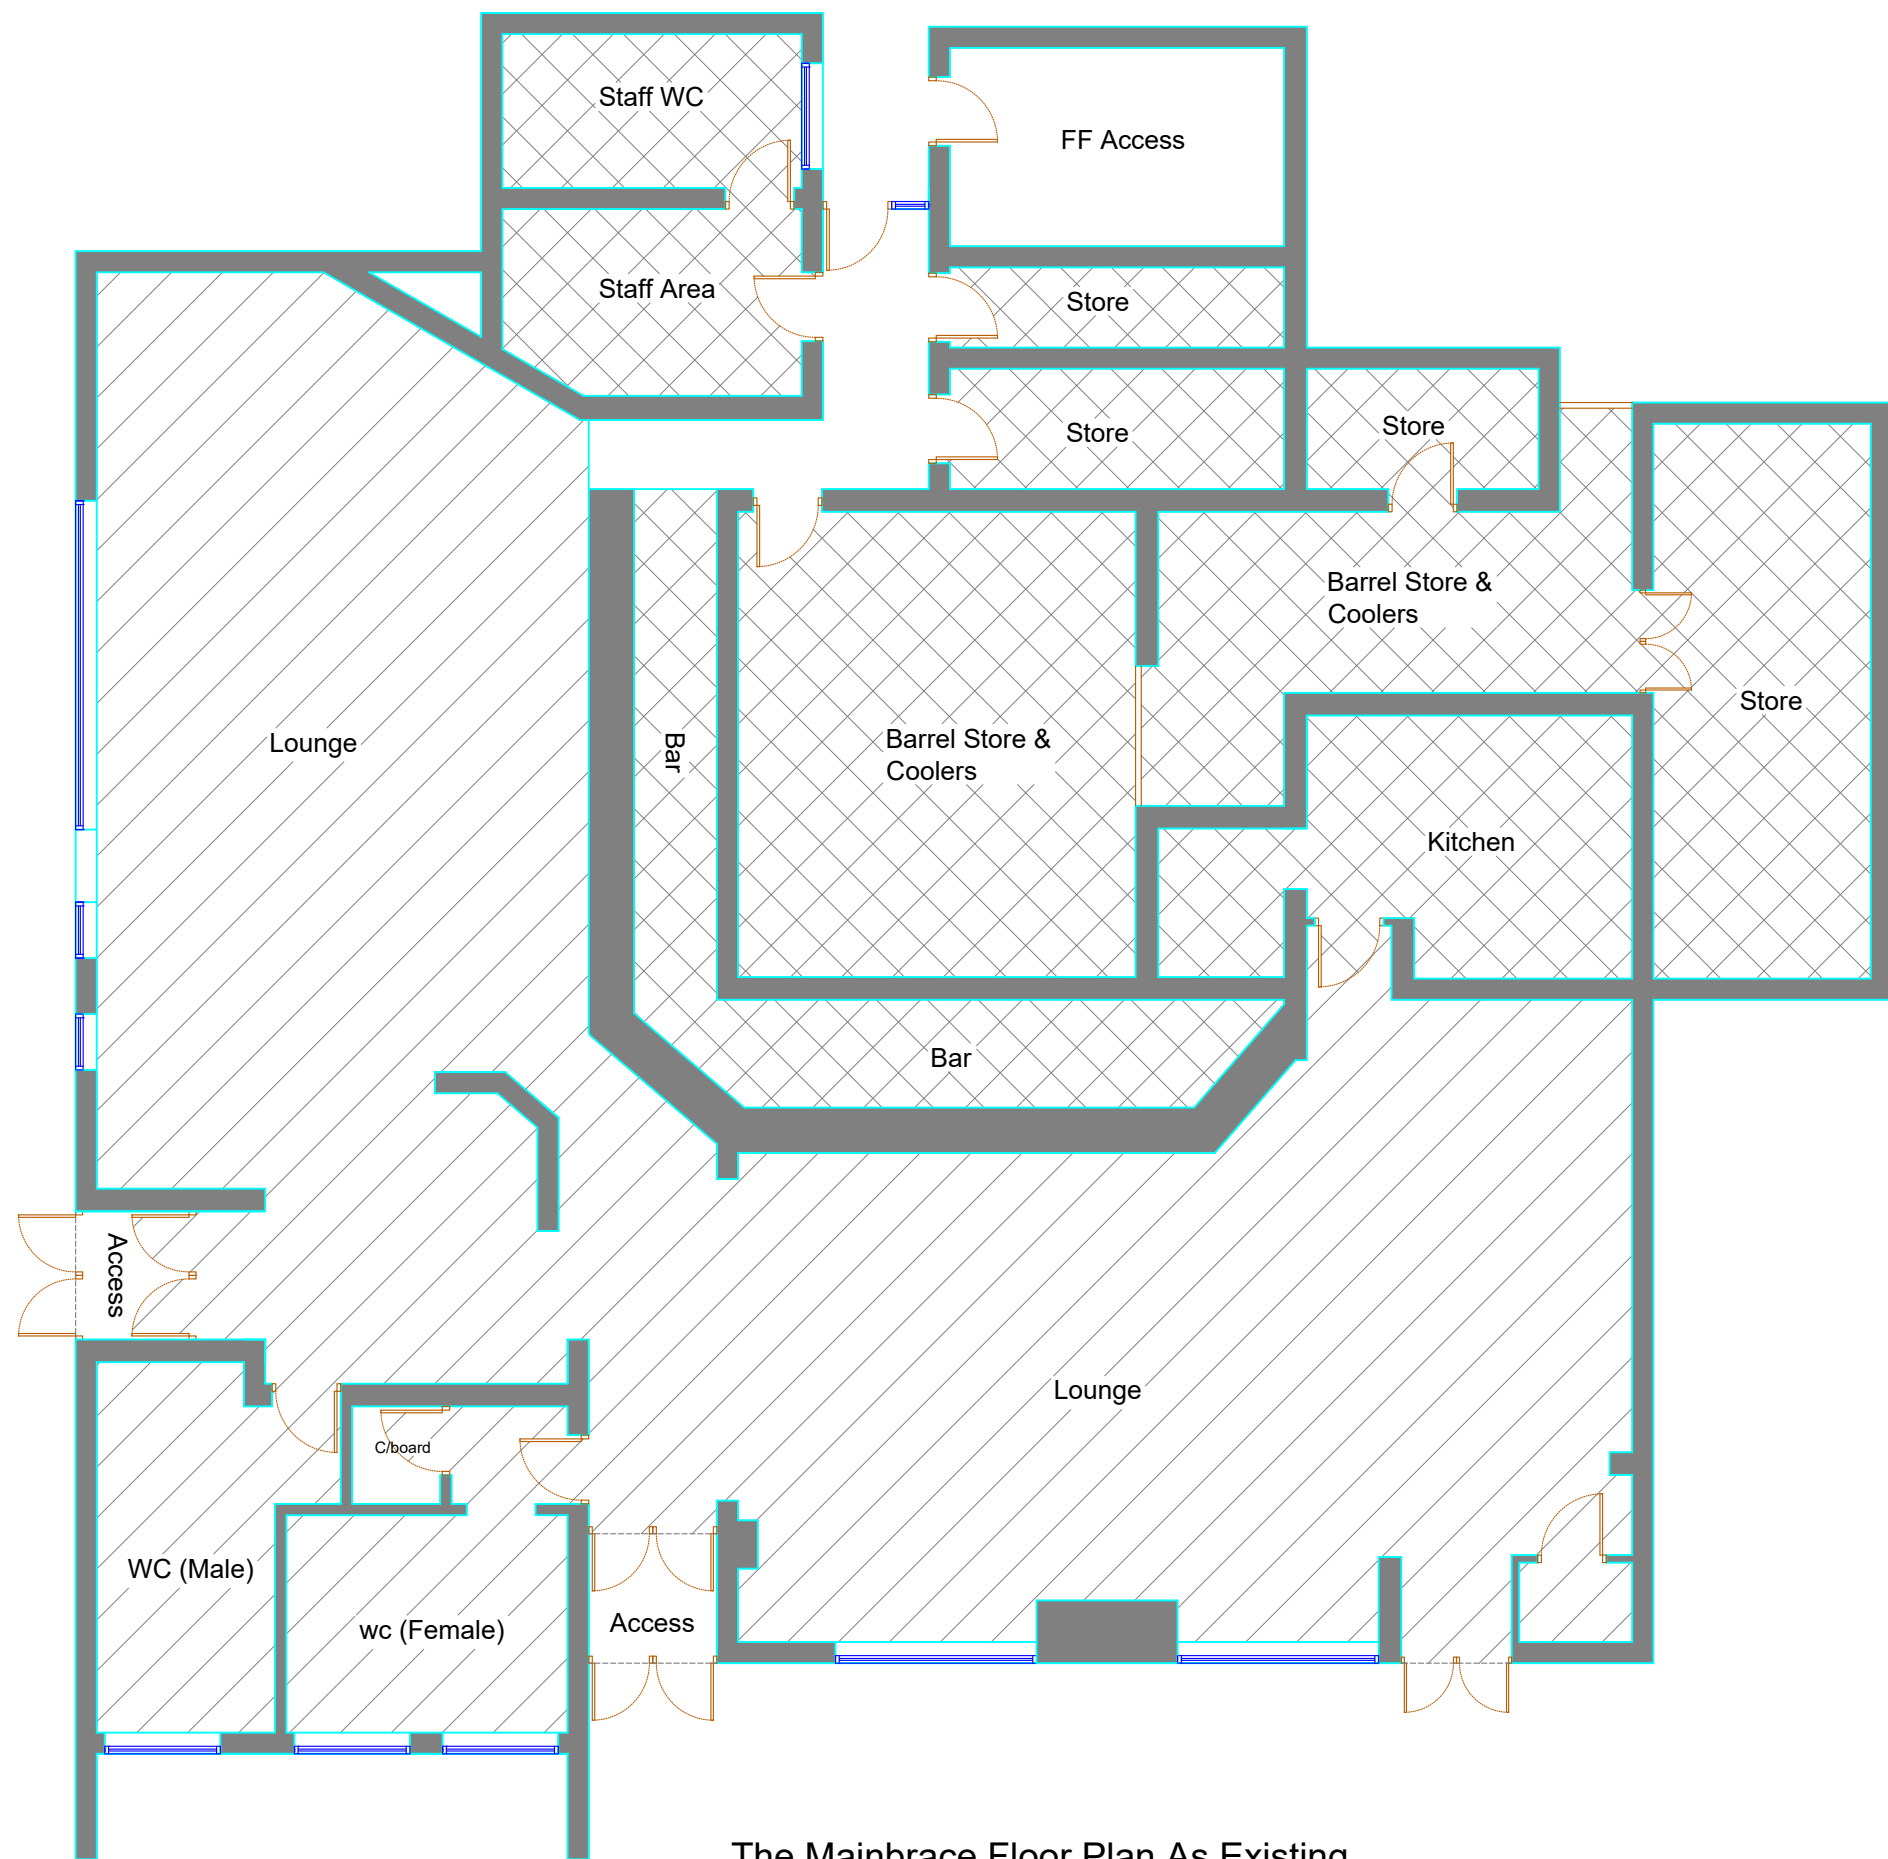


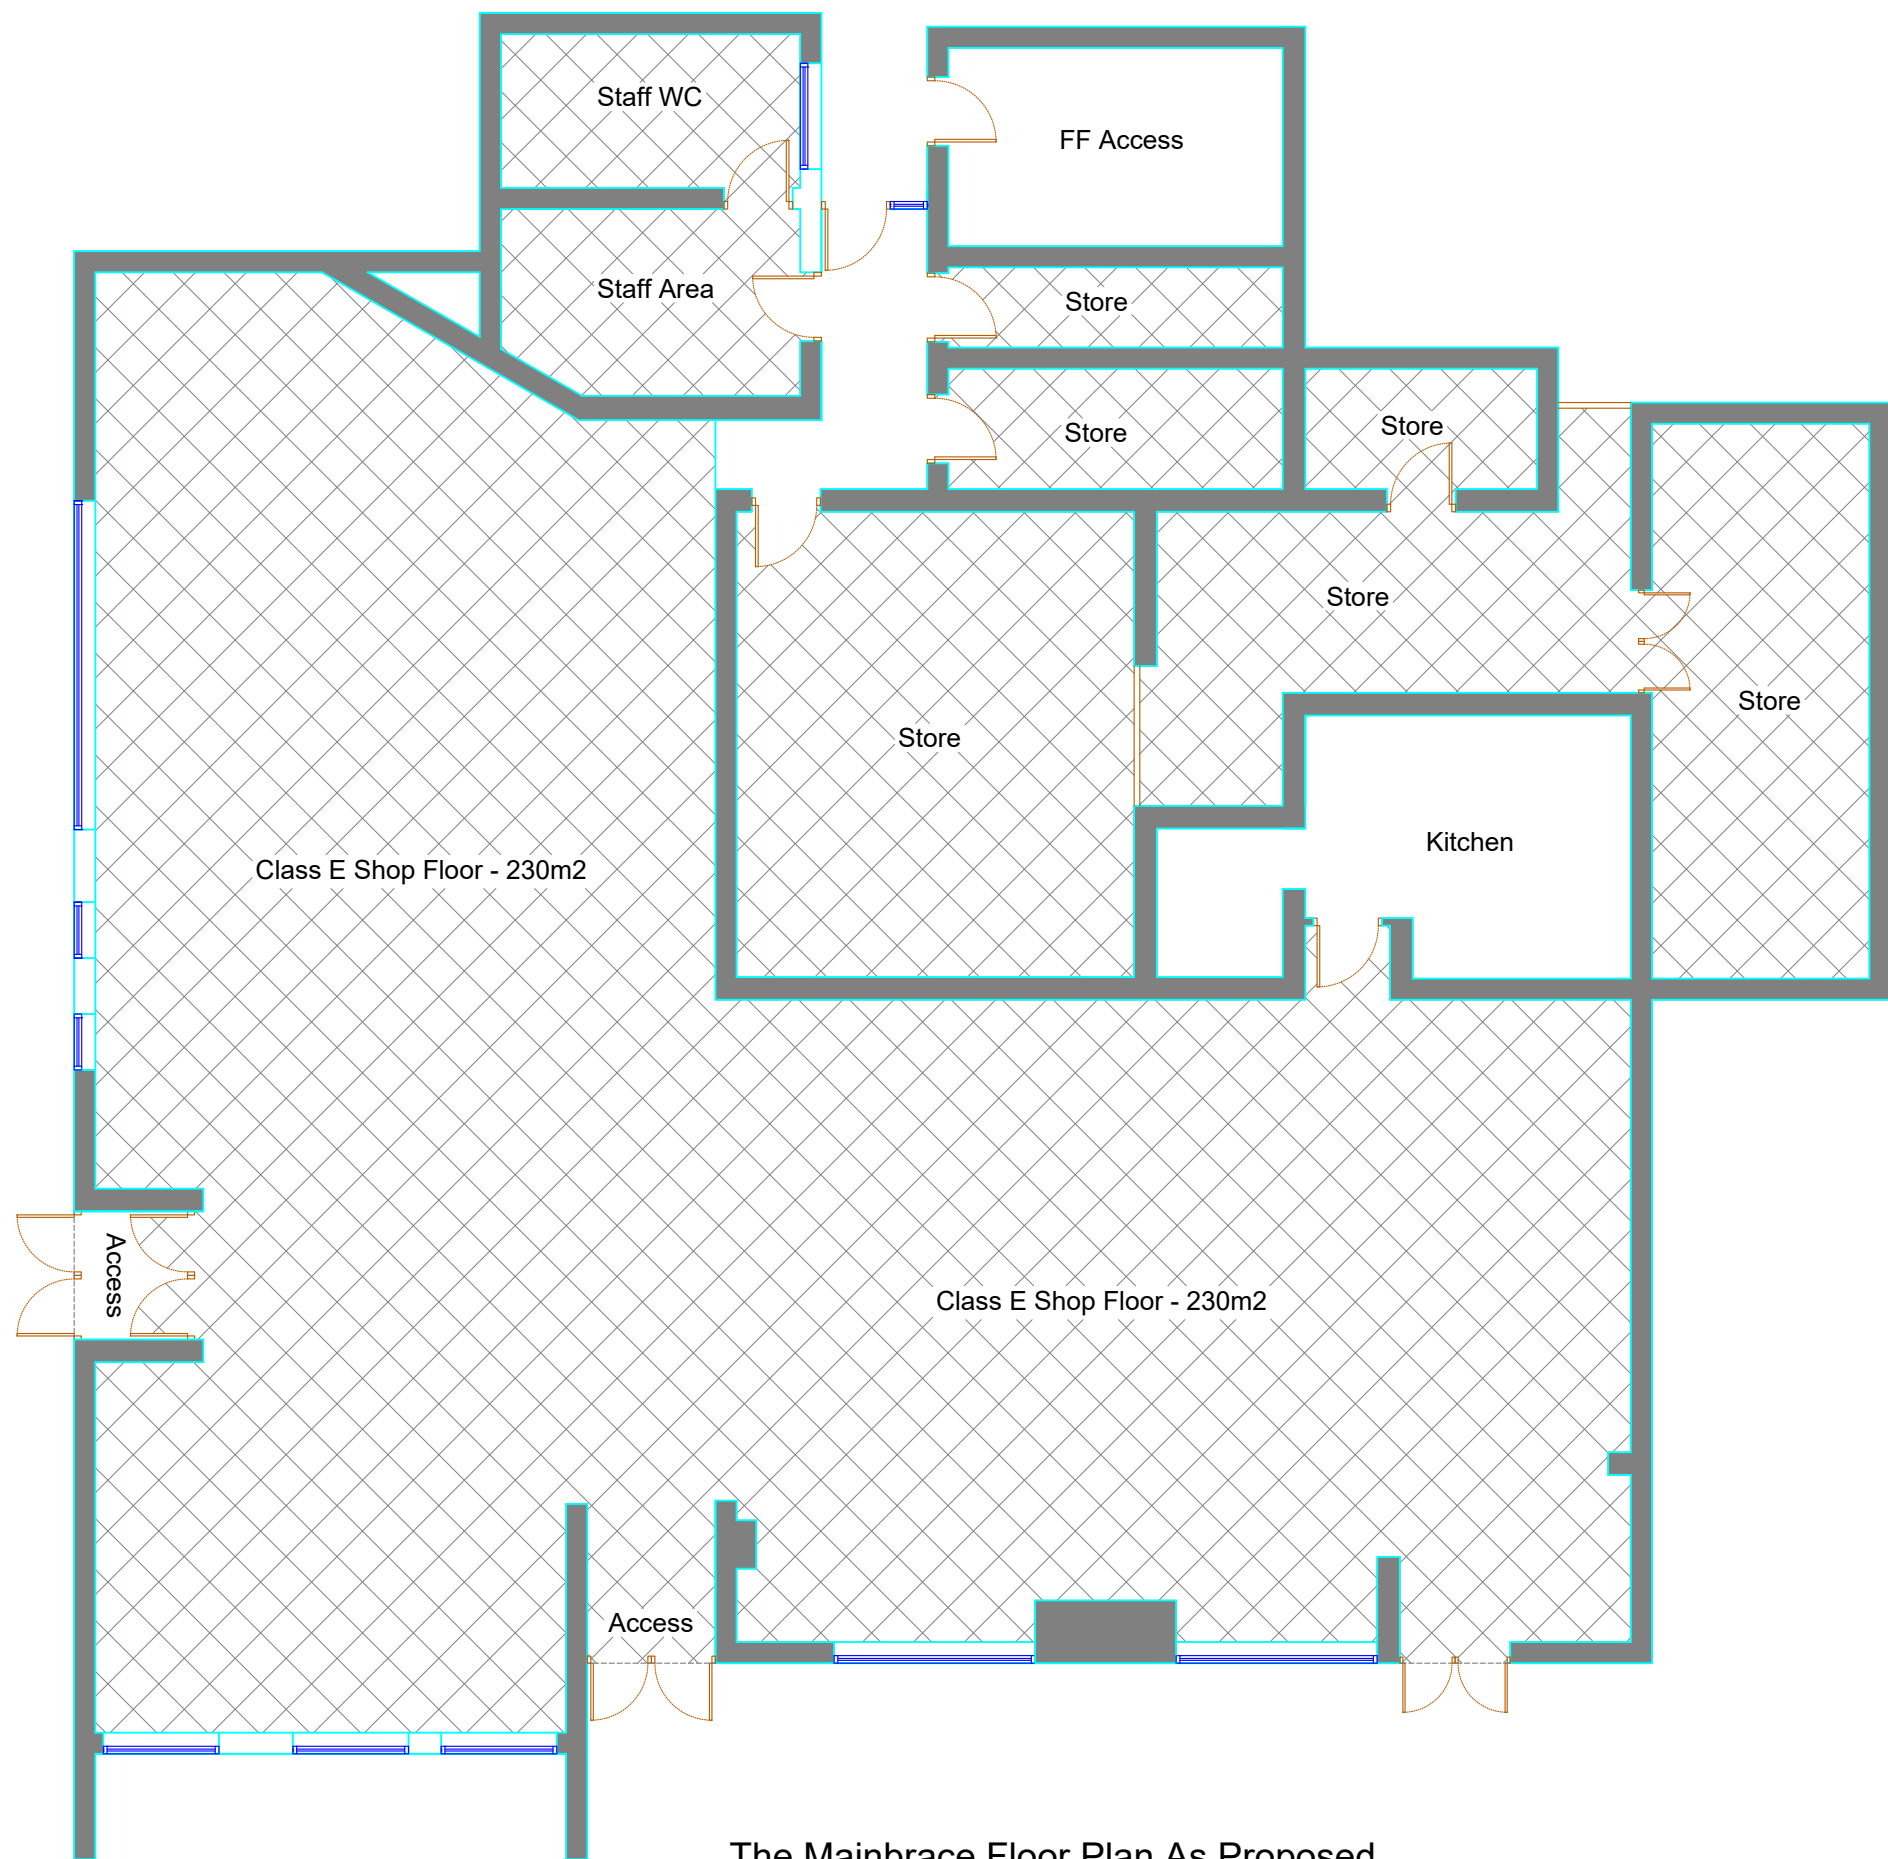

The Mainbrace Floor Plan As Existing

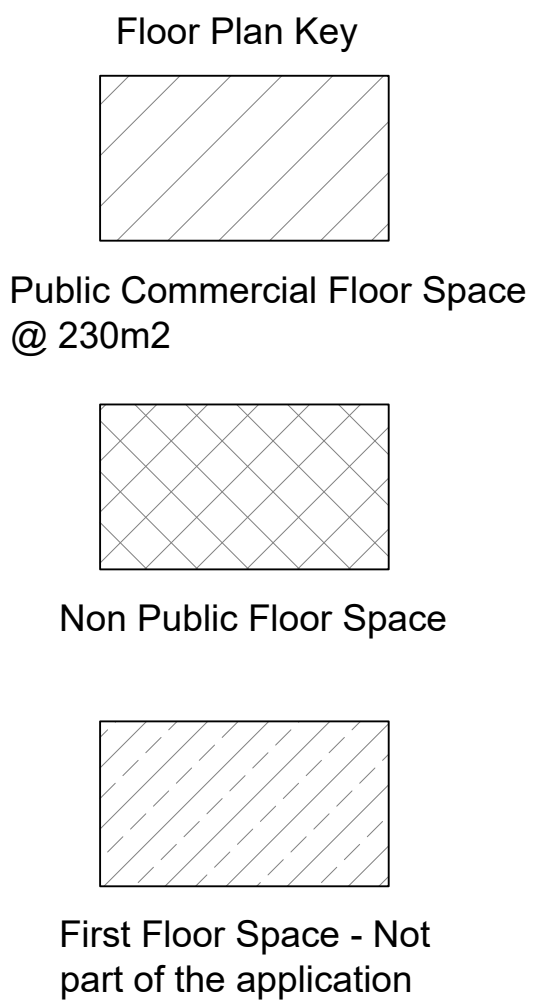

The Mainbrace Floor Plan As Proposed

 

Rev	Description	Date
-----	-------------	------

Project
CHANGE OF USE OF THE MANBRACE PUBLIC HOUSE (SUI GENRS) FOR USE AS A CLASS E CONVENIENCE STORE (GROUND FLOOR ONLY) - THE MAINBRACE, 218 WHITEFIELD DRIVE, KIRKBY. L32 0RE

Client
MR T OWENS

Contract. No.	Drg. No.	Revision	Scale	1:100	@ A1
	3		By	MCC	Date
			Chkd		FEB 2023

Drawing Title
EXISTING AND PROPOSED FLOOR PLANS

MAT DESIGN LIMITED
Town Planning & Building Control Consultants
17 BROOKSIDE AVE
ECCLESTON
ST. HELENS
WA10 4RN
Telephone:07850203448
E-mail:miketa@blueyonder.co.uk