



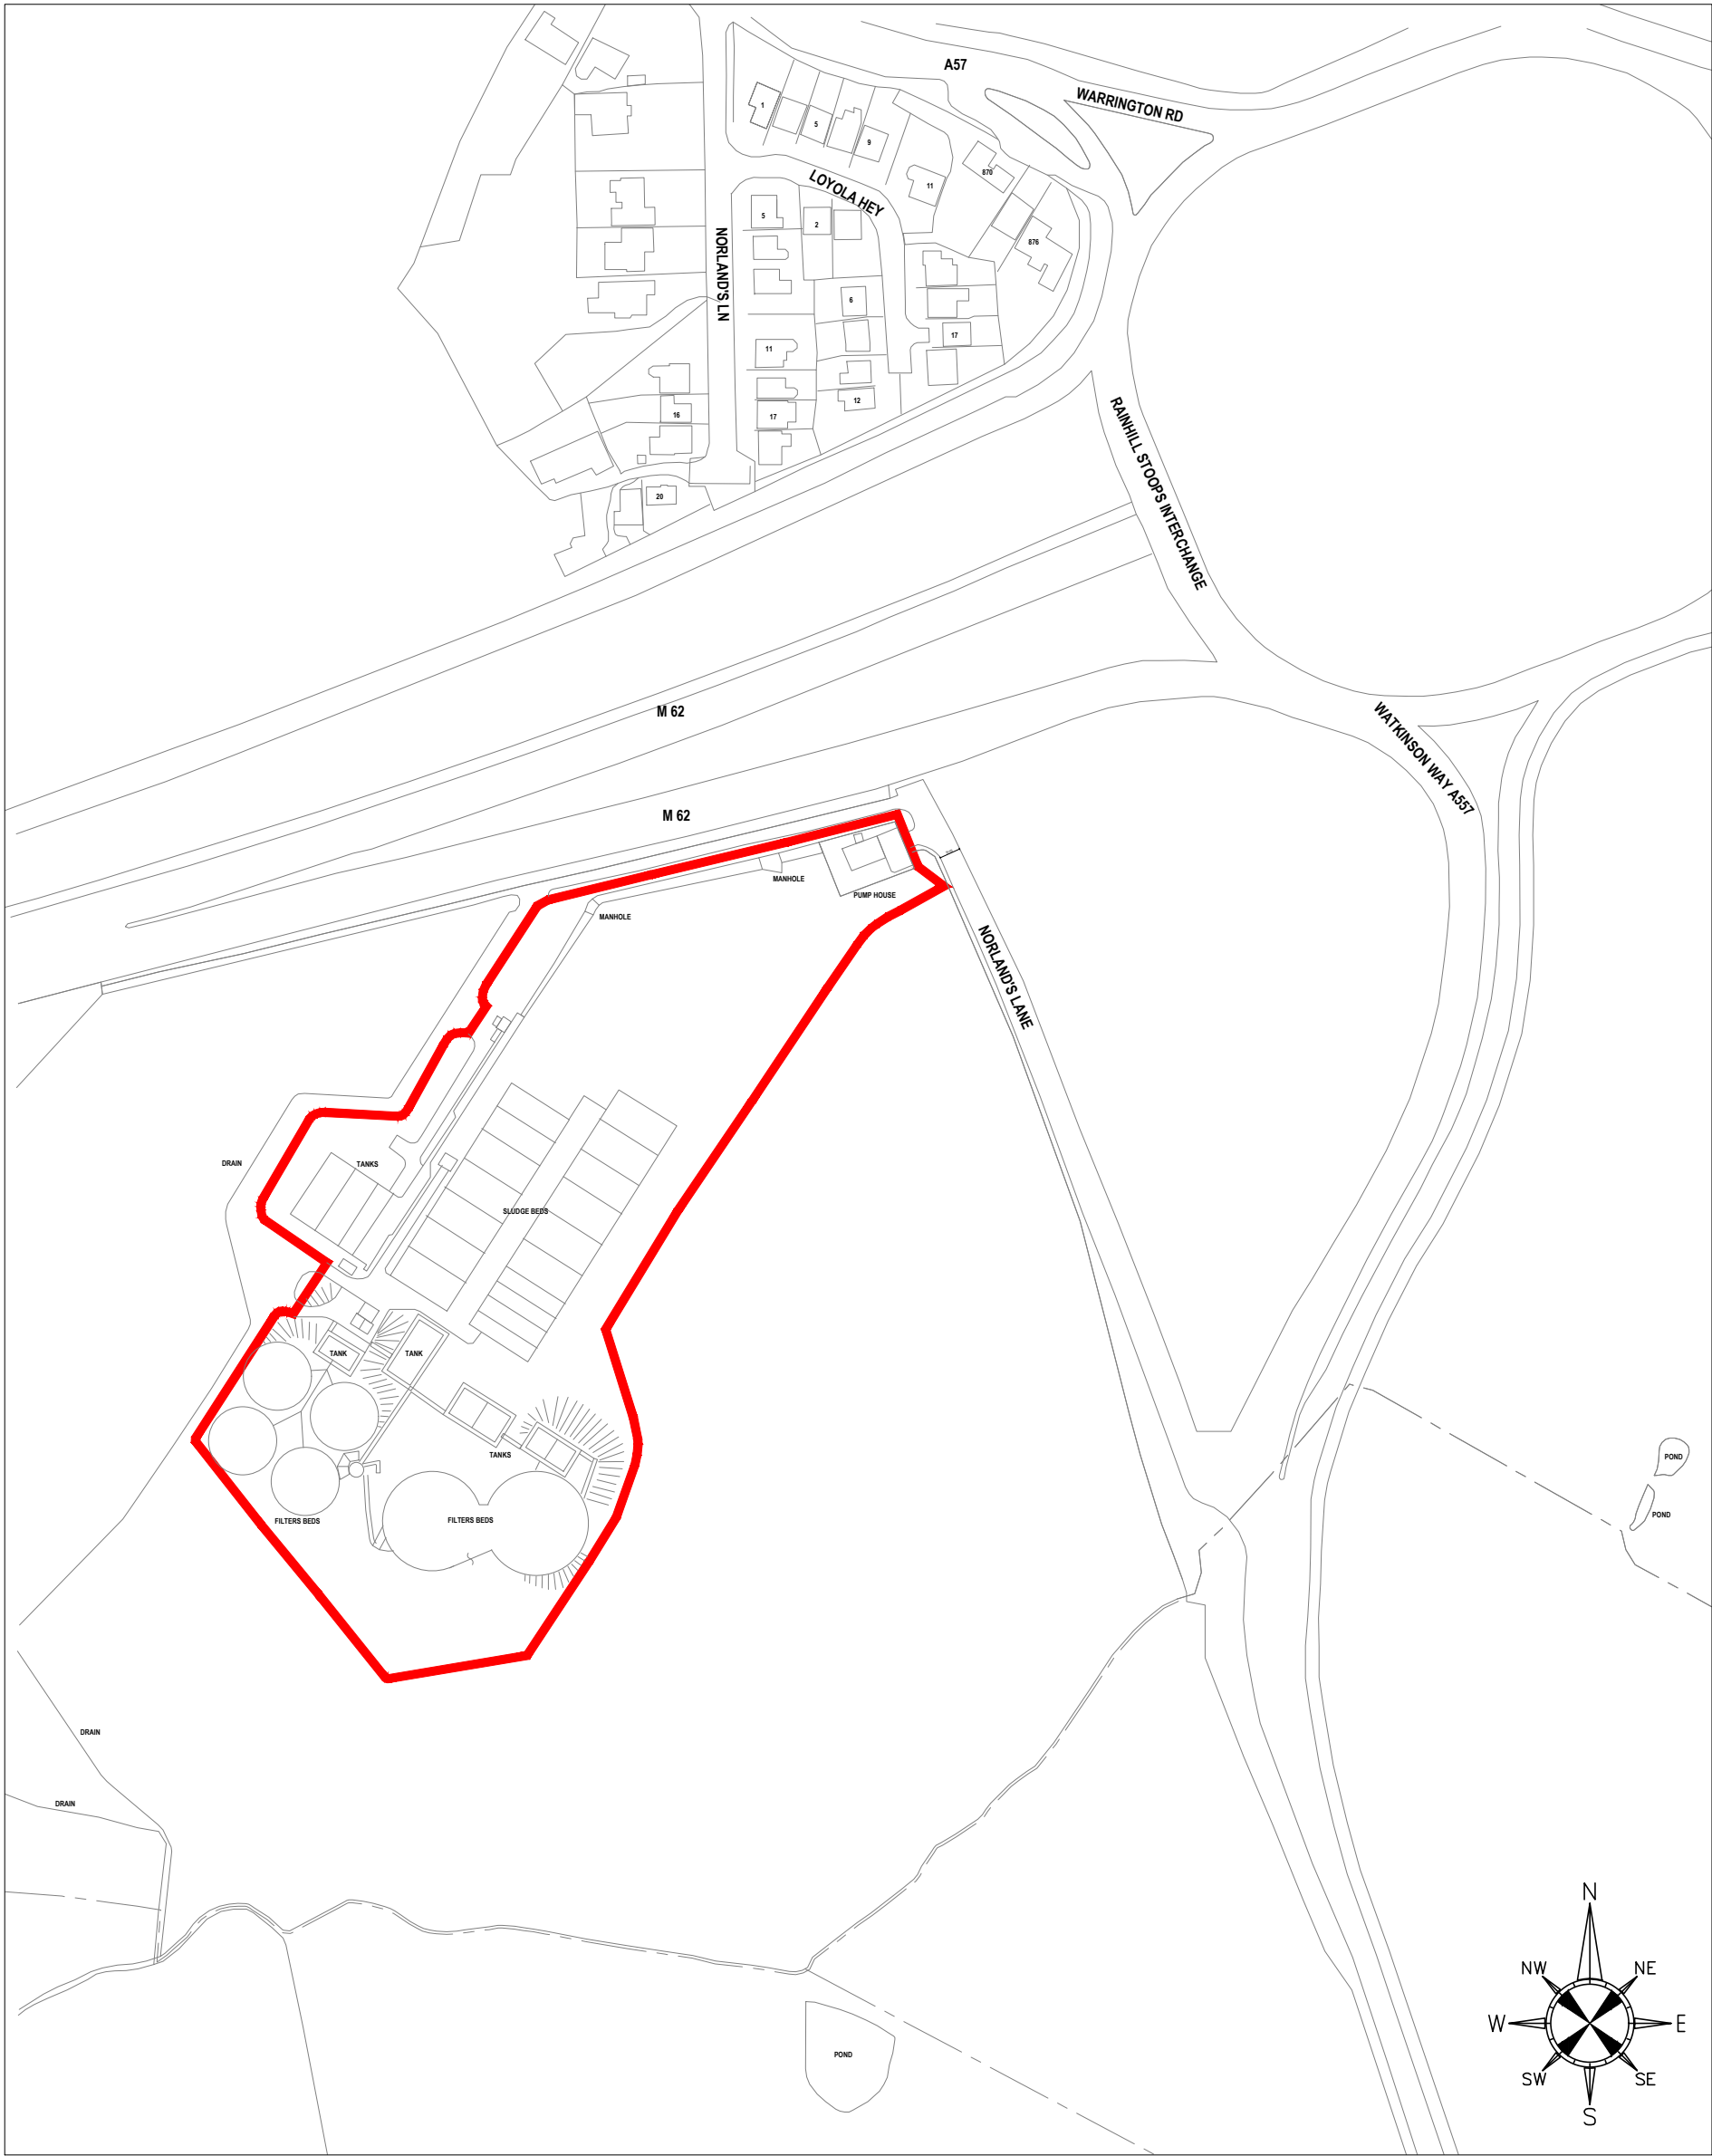


EXISTING SITE PLAN

SC 1:2500

 

SCALE		PROJECT - ORIGINATOR - ZONE - LEVEL - TYPE - ROLE - NUMBER				REV	DRAWING TITLE:
1:2500		24-9636-ADS-DR-A-001				P3	EXISTING SITE PLAN
PRELIMINARY						PROJECT: NORLAND'S LANE, KNOWSLEY NEW DOG TRAINING FACILITY	
P3	14.08.2025	ADJUSTMENT	AMS	SWH	ADS	CLIENT BRAEWOOD	
P2	02.06.2025	ADJUSTMENT	AMS	SWH	ADS		
P1	28.04.2025	FIRST ISSUE	AMS	SWH	ADS		
REV	DATE	REVISION DETAILS	DRAWN	CHKD	APPRD		

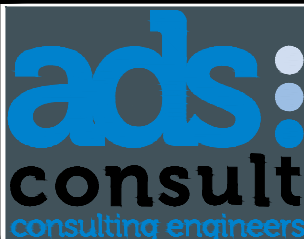

107 Mere Grange
Business Park, Leaside,
St Helens, WA9 5GG
Tel: 0151 541 4000
info@adsstructural.co.uk

Copyright retained by ADS Structural Ltd. Information to be reproduced with permission only. To be read in conjunction with all other relevant drawings and information issued as part of this appointment. Contractor to check all dimensions on site. These are not working details. These drawings are intended for the purpose stated within the title block only.