

NOTES

ALL DIMENSIONS ARE TO BE CHECKED ON SITE

ANY DISCREPANCIES ARE TO BE REPORTED TO THE ARCHITECT BEFORE ANY WORK COMMENCES


THIS DRAWING SHALL NOT BE REPRODUCED WITHOUT EXPRESS WRITTEN PERMISSION FROM THE CREATOR.

READ IN CONJUNCTION WITH ALL RELEVANT DETAILS, SPECIFICATIONS, CONSULTANTS, SPECIALISTS AND SUBCONTRACTORS DRAWINGS / SPECIFICATIONS




1 EXISTING REAR ELEVATION
1:50

- KEY
- 1 COMPOSITE DECKING
 - 2 GLASS BALUSTRADE
 - 3 GLAZED ROOF, STRUCTURE WITH STEEL SUPPORTS

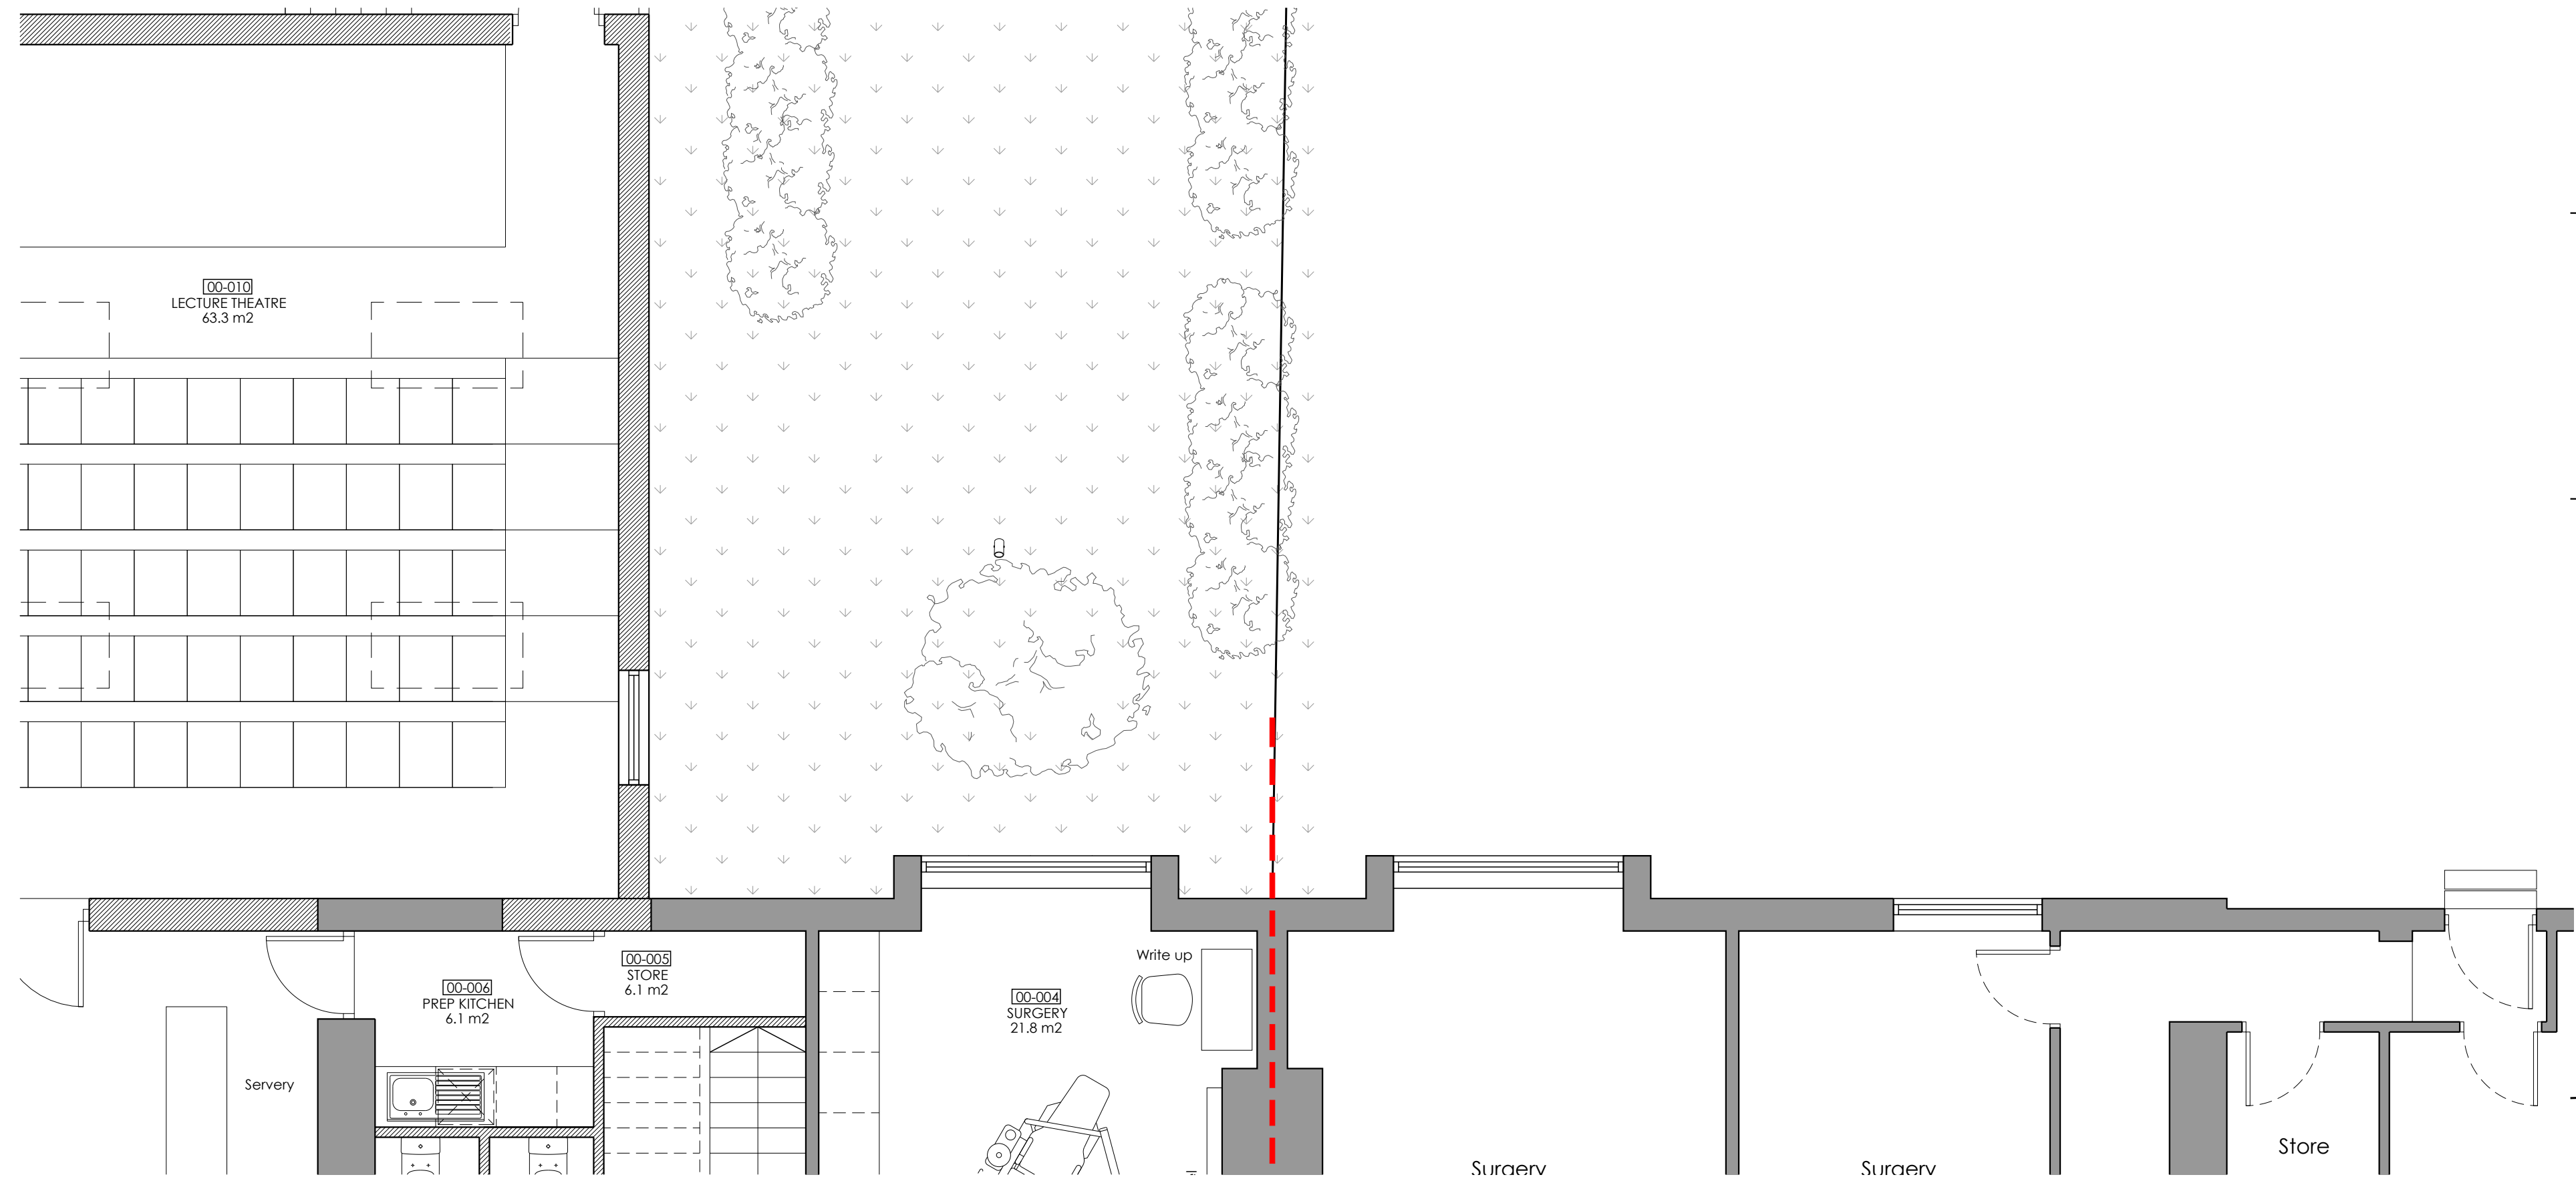

2 EXISTING GROUND FLOOR PLAN
1:50

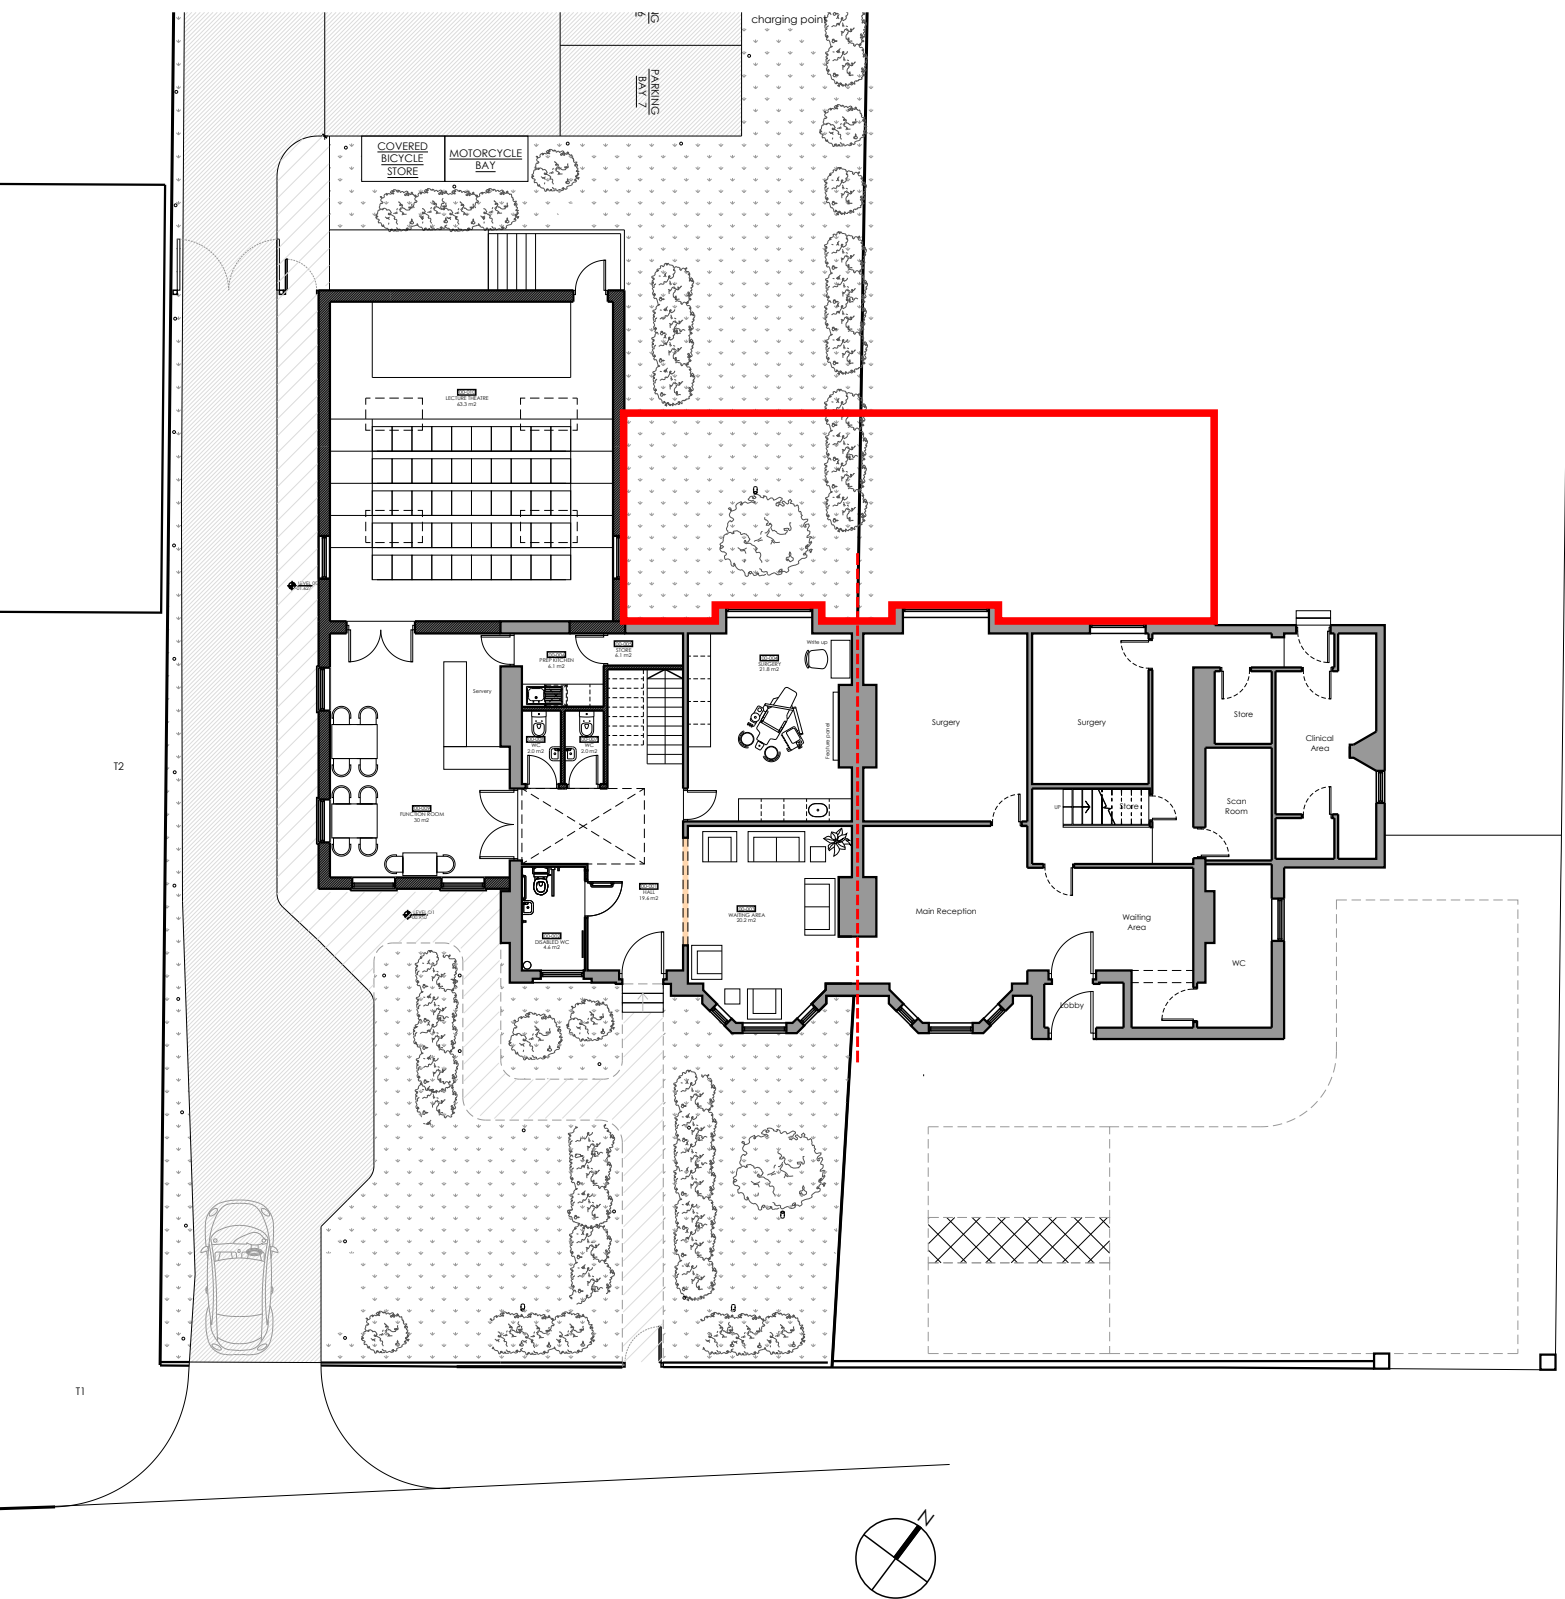

P1 02.09.21 Issued for Planning
STATUS PLANNING

unit³

Client: DDPI Investment Properties Ltd

Project: 204003 Archway Road

Location: 20 & 22 Archway Road, Huyton

Drawing: AL-01-001

Title: Existing GF Plan and Rear Elevation

Revision: P1

Scale: 1:50 @ A1

Date: Aug 2021

Drawn: WS Checked: AF