

NOTES

ALL DIMENSIONS ARE TO BE CHECKED ON SITE

ANY DISCREPANCIES ARE TO BE REPORTED TO THE ARCHITECT BEFORE ANY WORK COMMENCES


THIS DRAWING SHALL NOT BE REPRODUCED WITHOUT EXPRESS WRITTEN PERMISSION FROM THE CREATOR

READ IN CONJUNCTION WITH ALL RELEVANT DETAILS, SPECIFICATIONS, CONSULTANTS SPECIALISTS AND SUBCONTRACTORS DRAWINGS / SPECIFICATIONS




1 PROPOSED REAR ELEVATION  
1:50

- KEY
- 1 COMPOSITE DECKING
  - 2 GLASS BALUSTRADE
  - 3 GLAZED ROOF, STRUCTURE WITH STEEL SUPPORTS

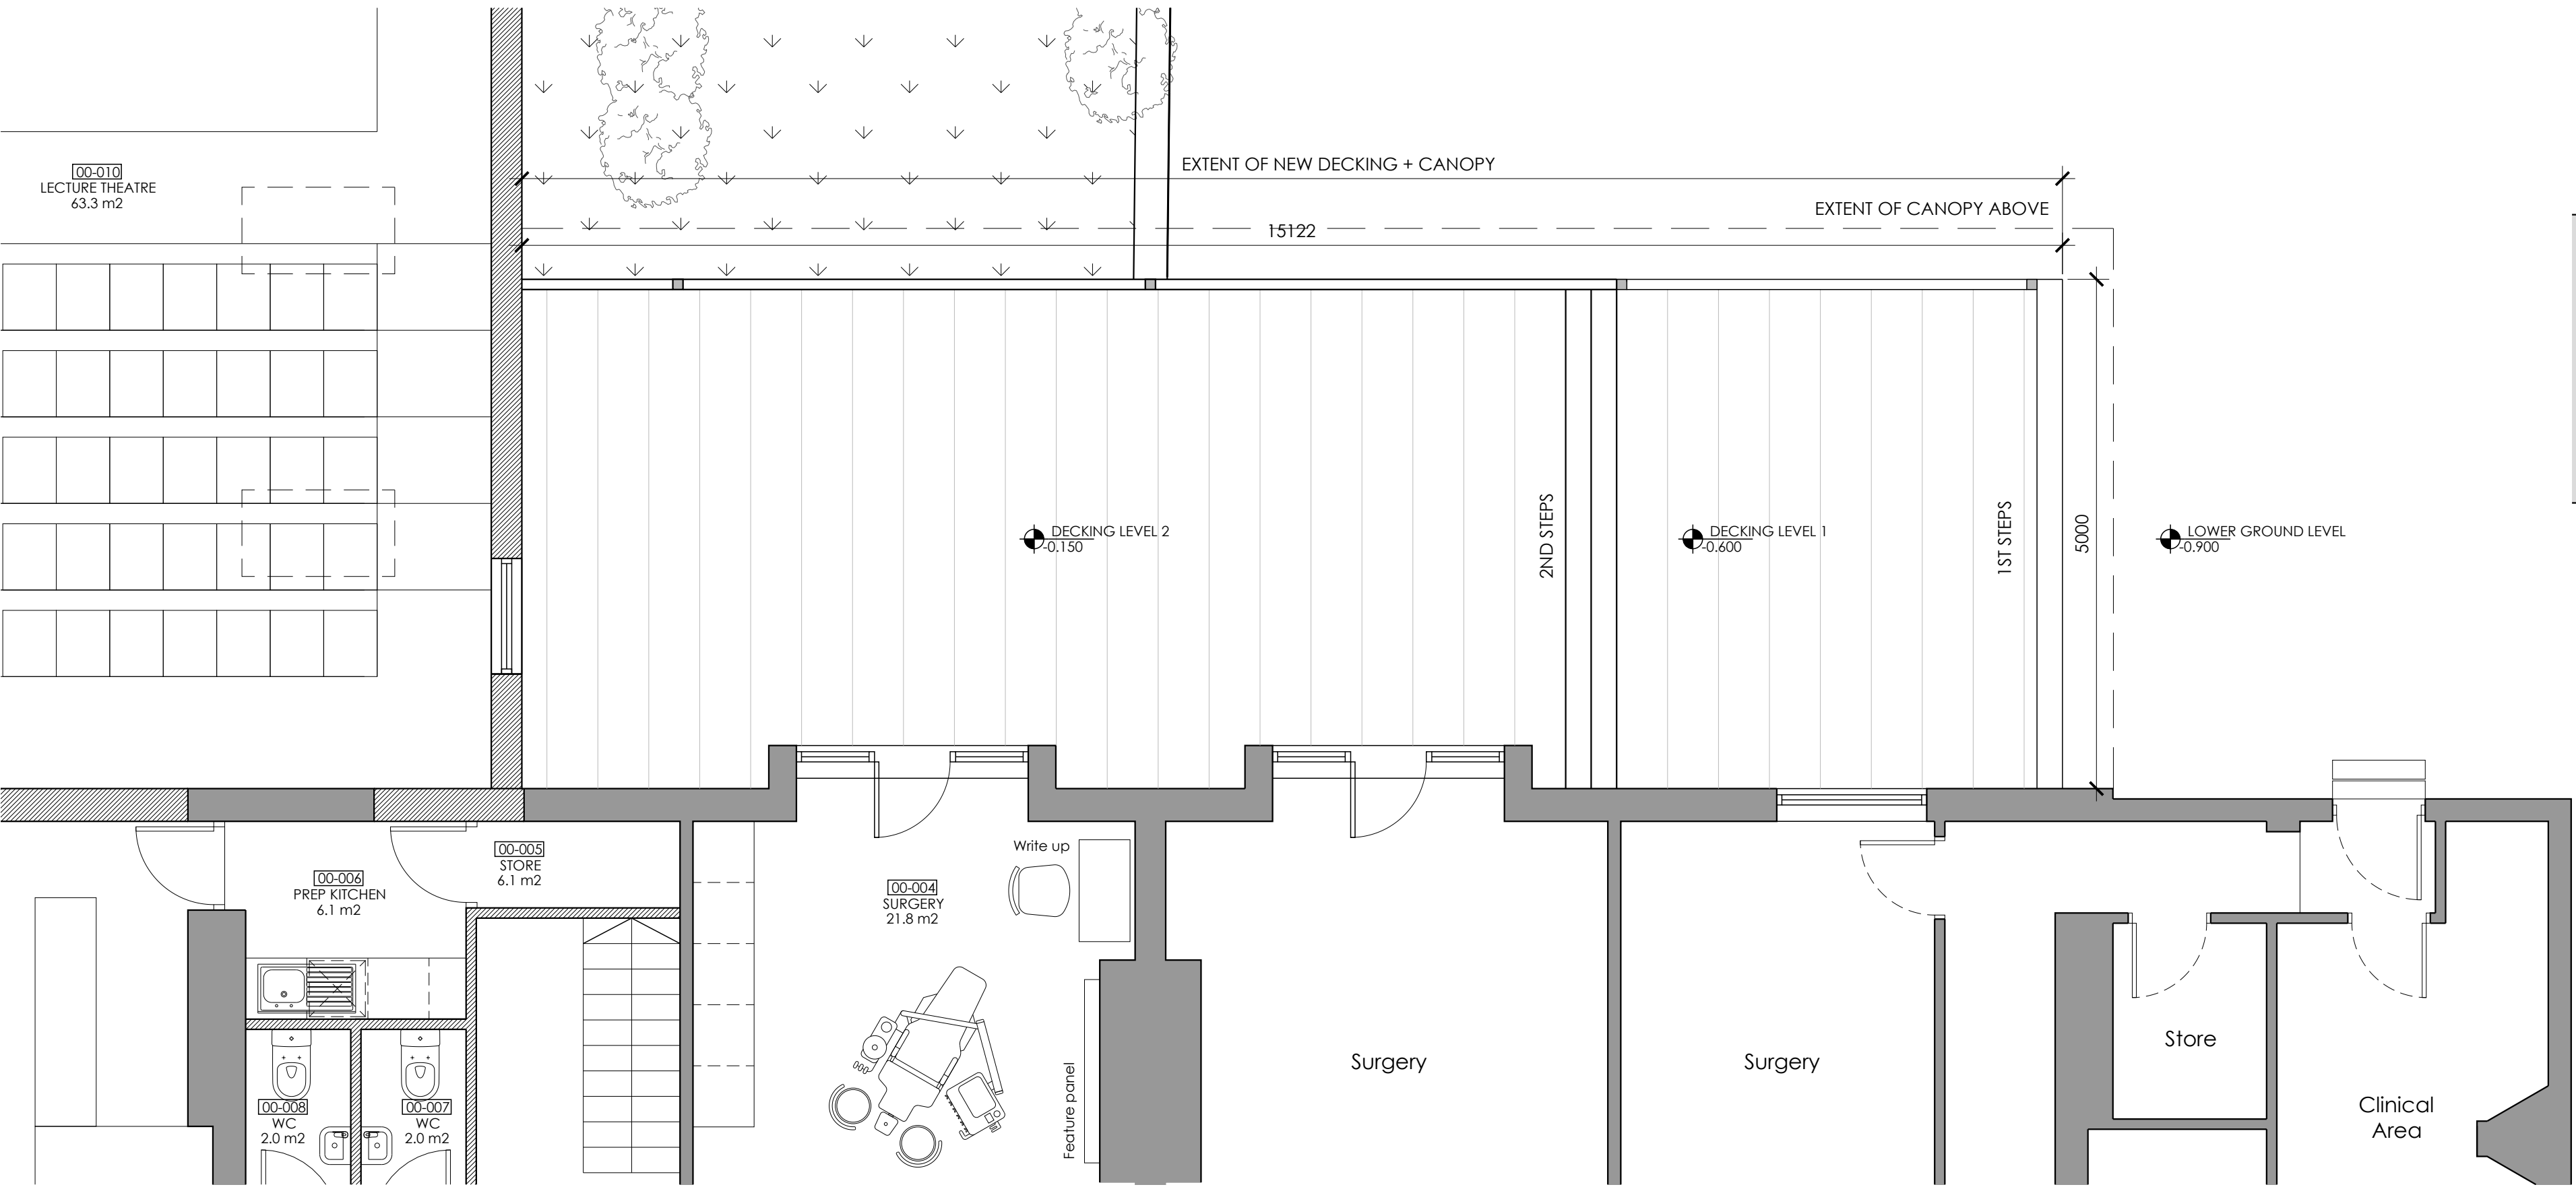

2 PROPOSED GROUND FLOOR PLAN  
1:50

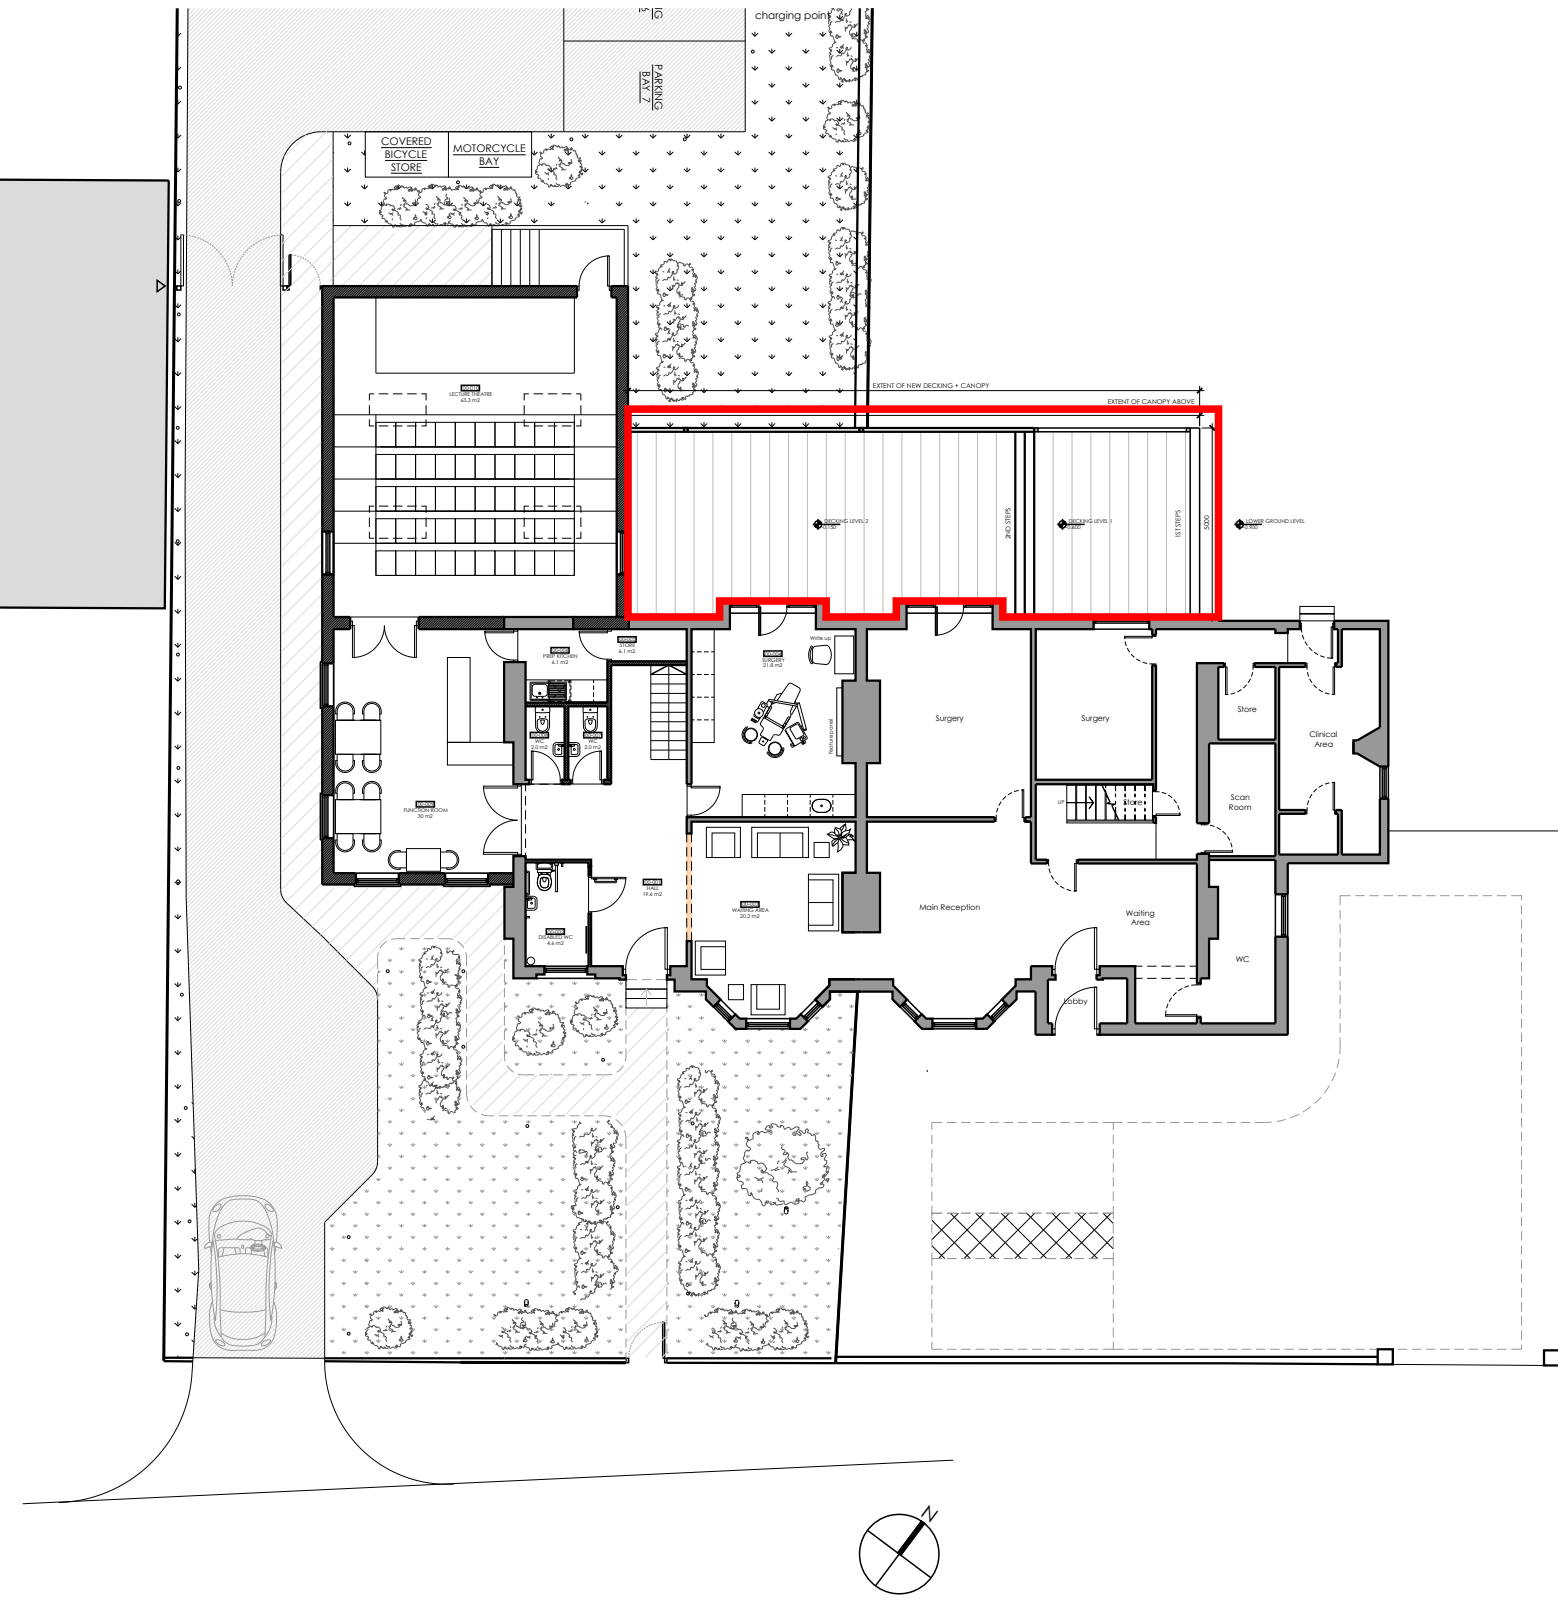

P1 02.09.21 Issued for Planning  
STATUS PLANNING

unit<sup>3</sup>

Client: DDPI Investment Properties Ltd

Project: 204003 Archway Road

Location: 20 & 22 Archway Road, Huyton

Drawing: AA-98-001

Title: Decking & Canopy Details

Revision: P1

Scale: 1:50 @ A1

Date: Aug 2021

Drawn: WS Checked: AF