





1 EXISTING REAR ELEVATION
1:50

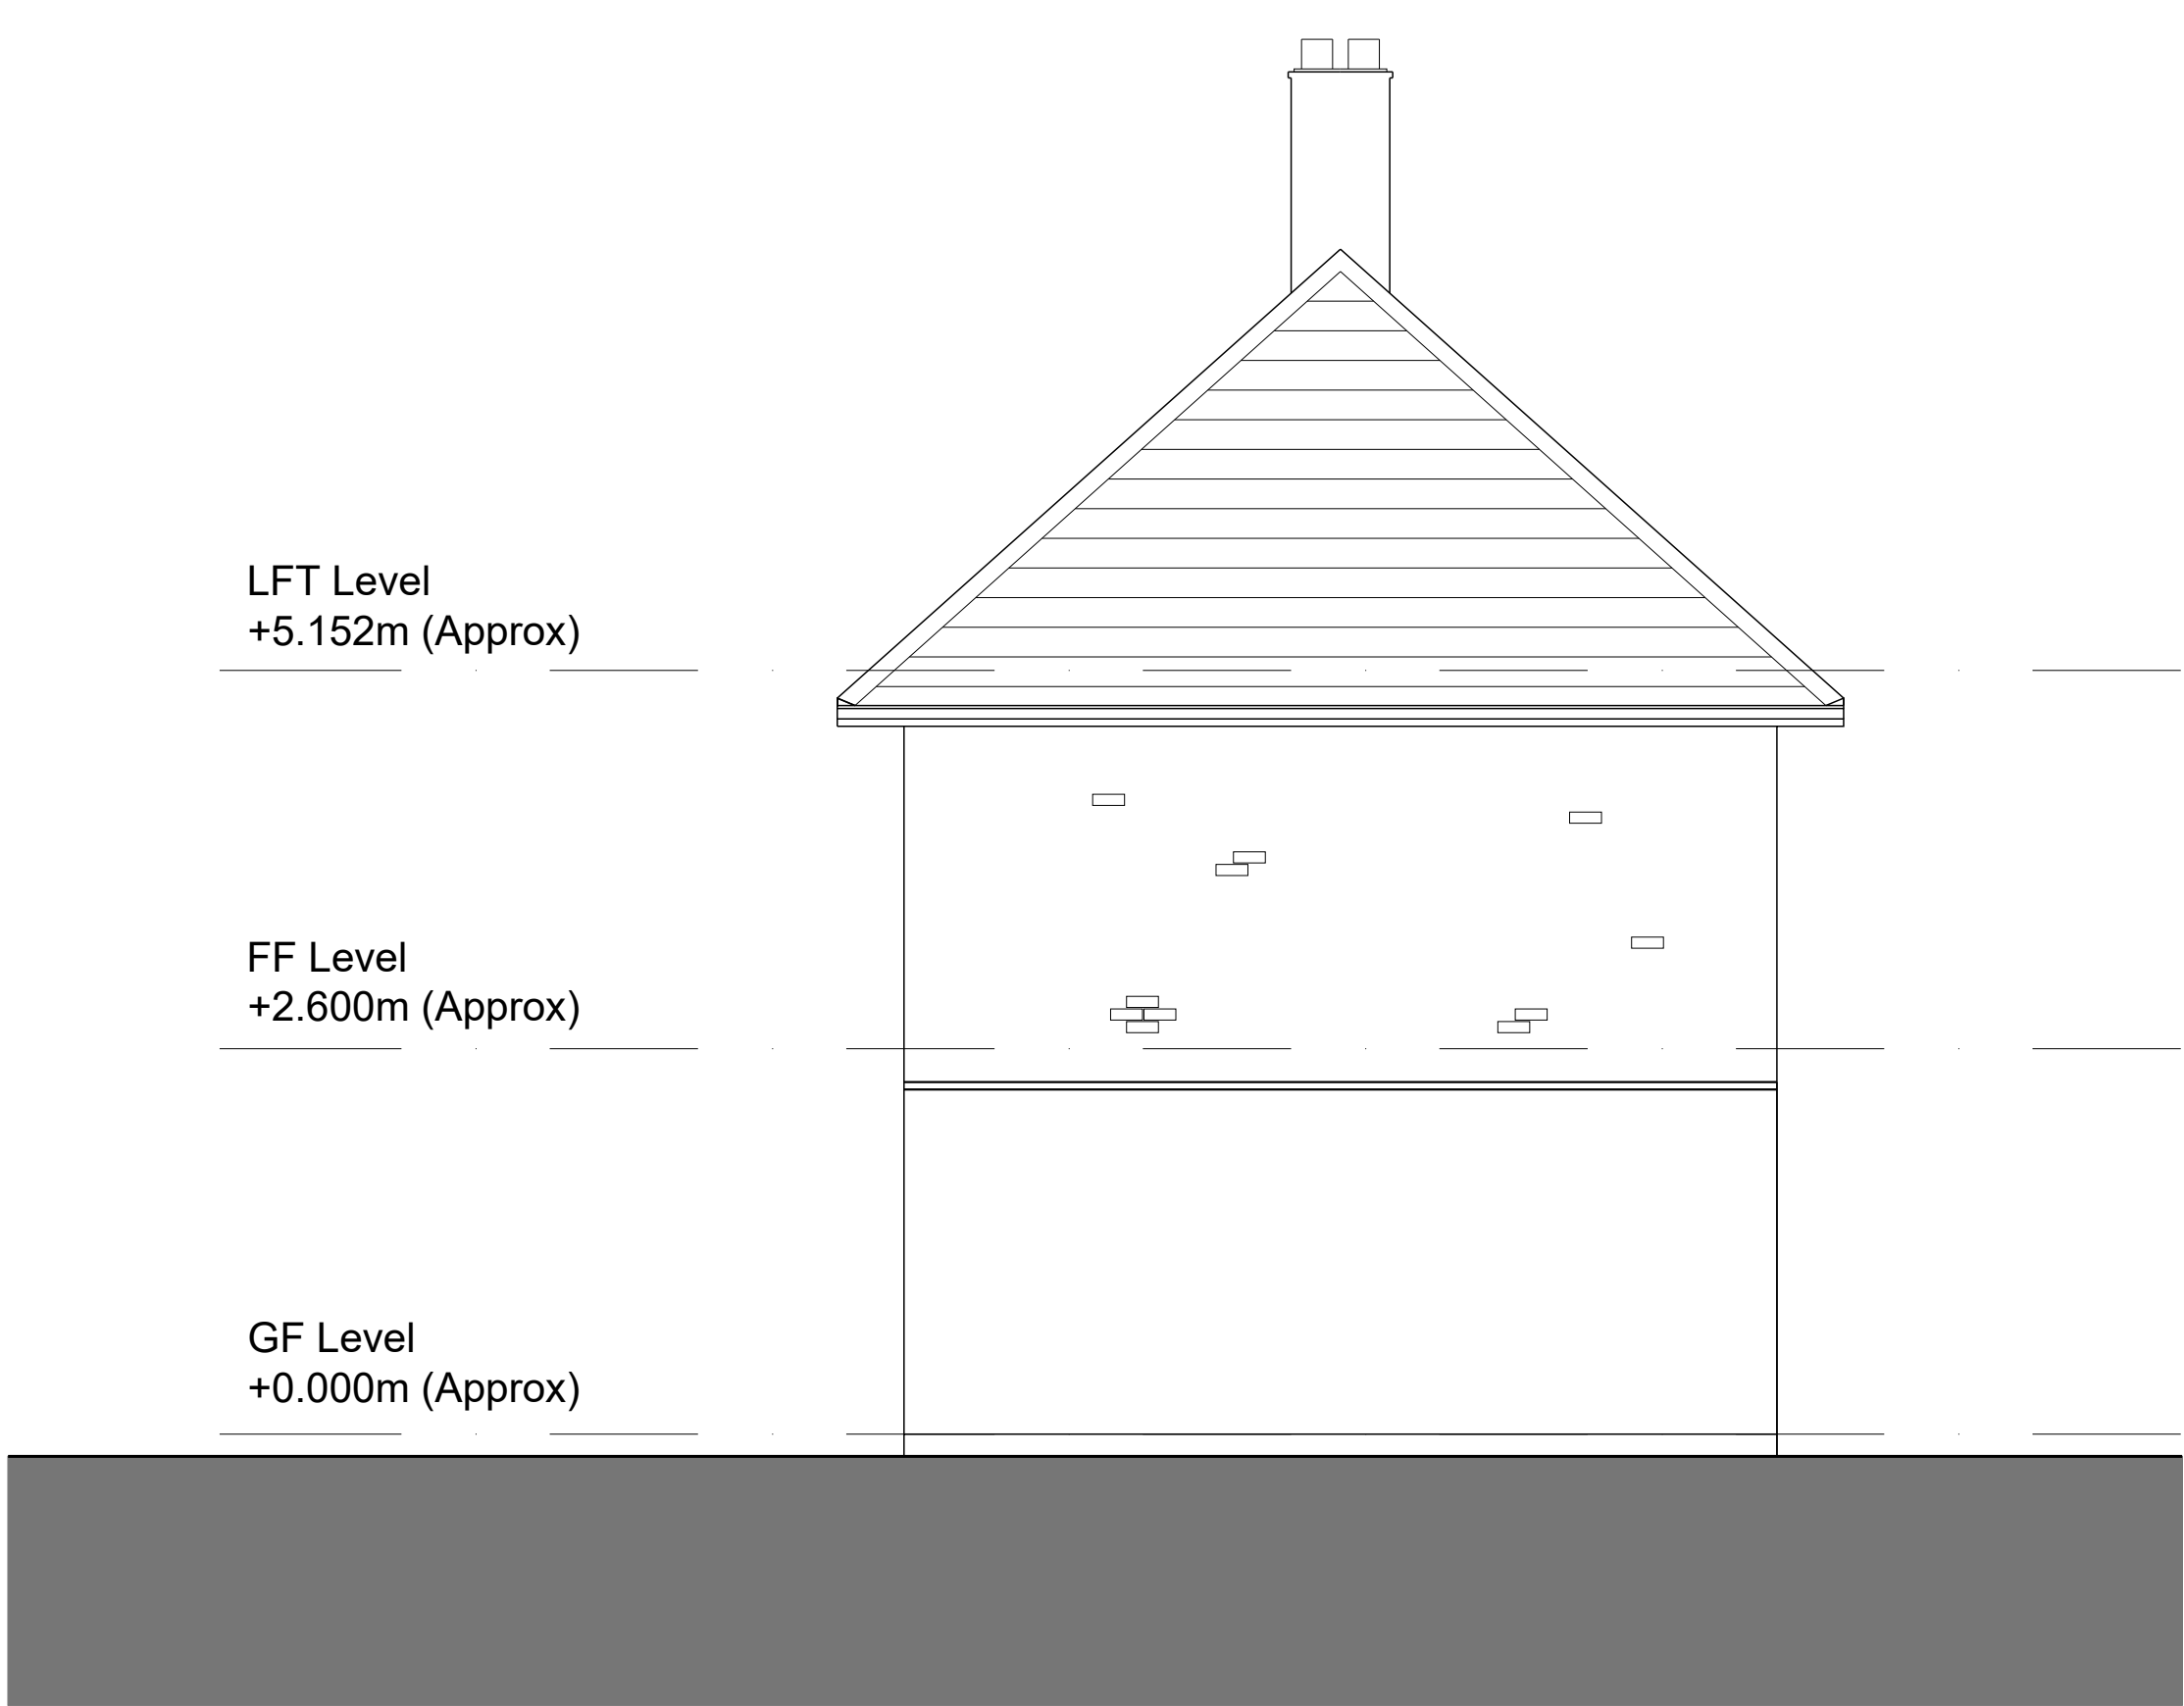

2 EXISTING SIDE ELEVATION
1:50

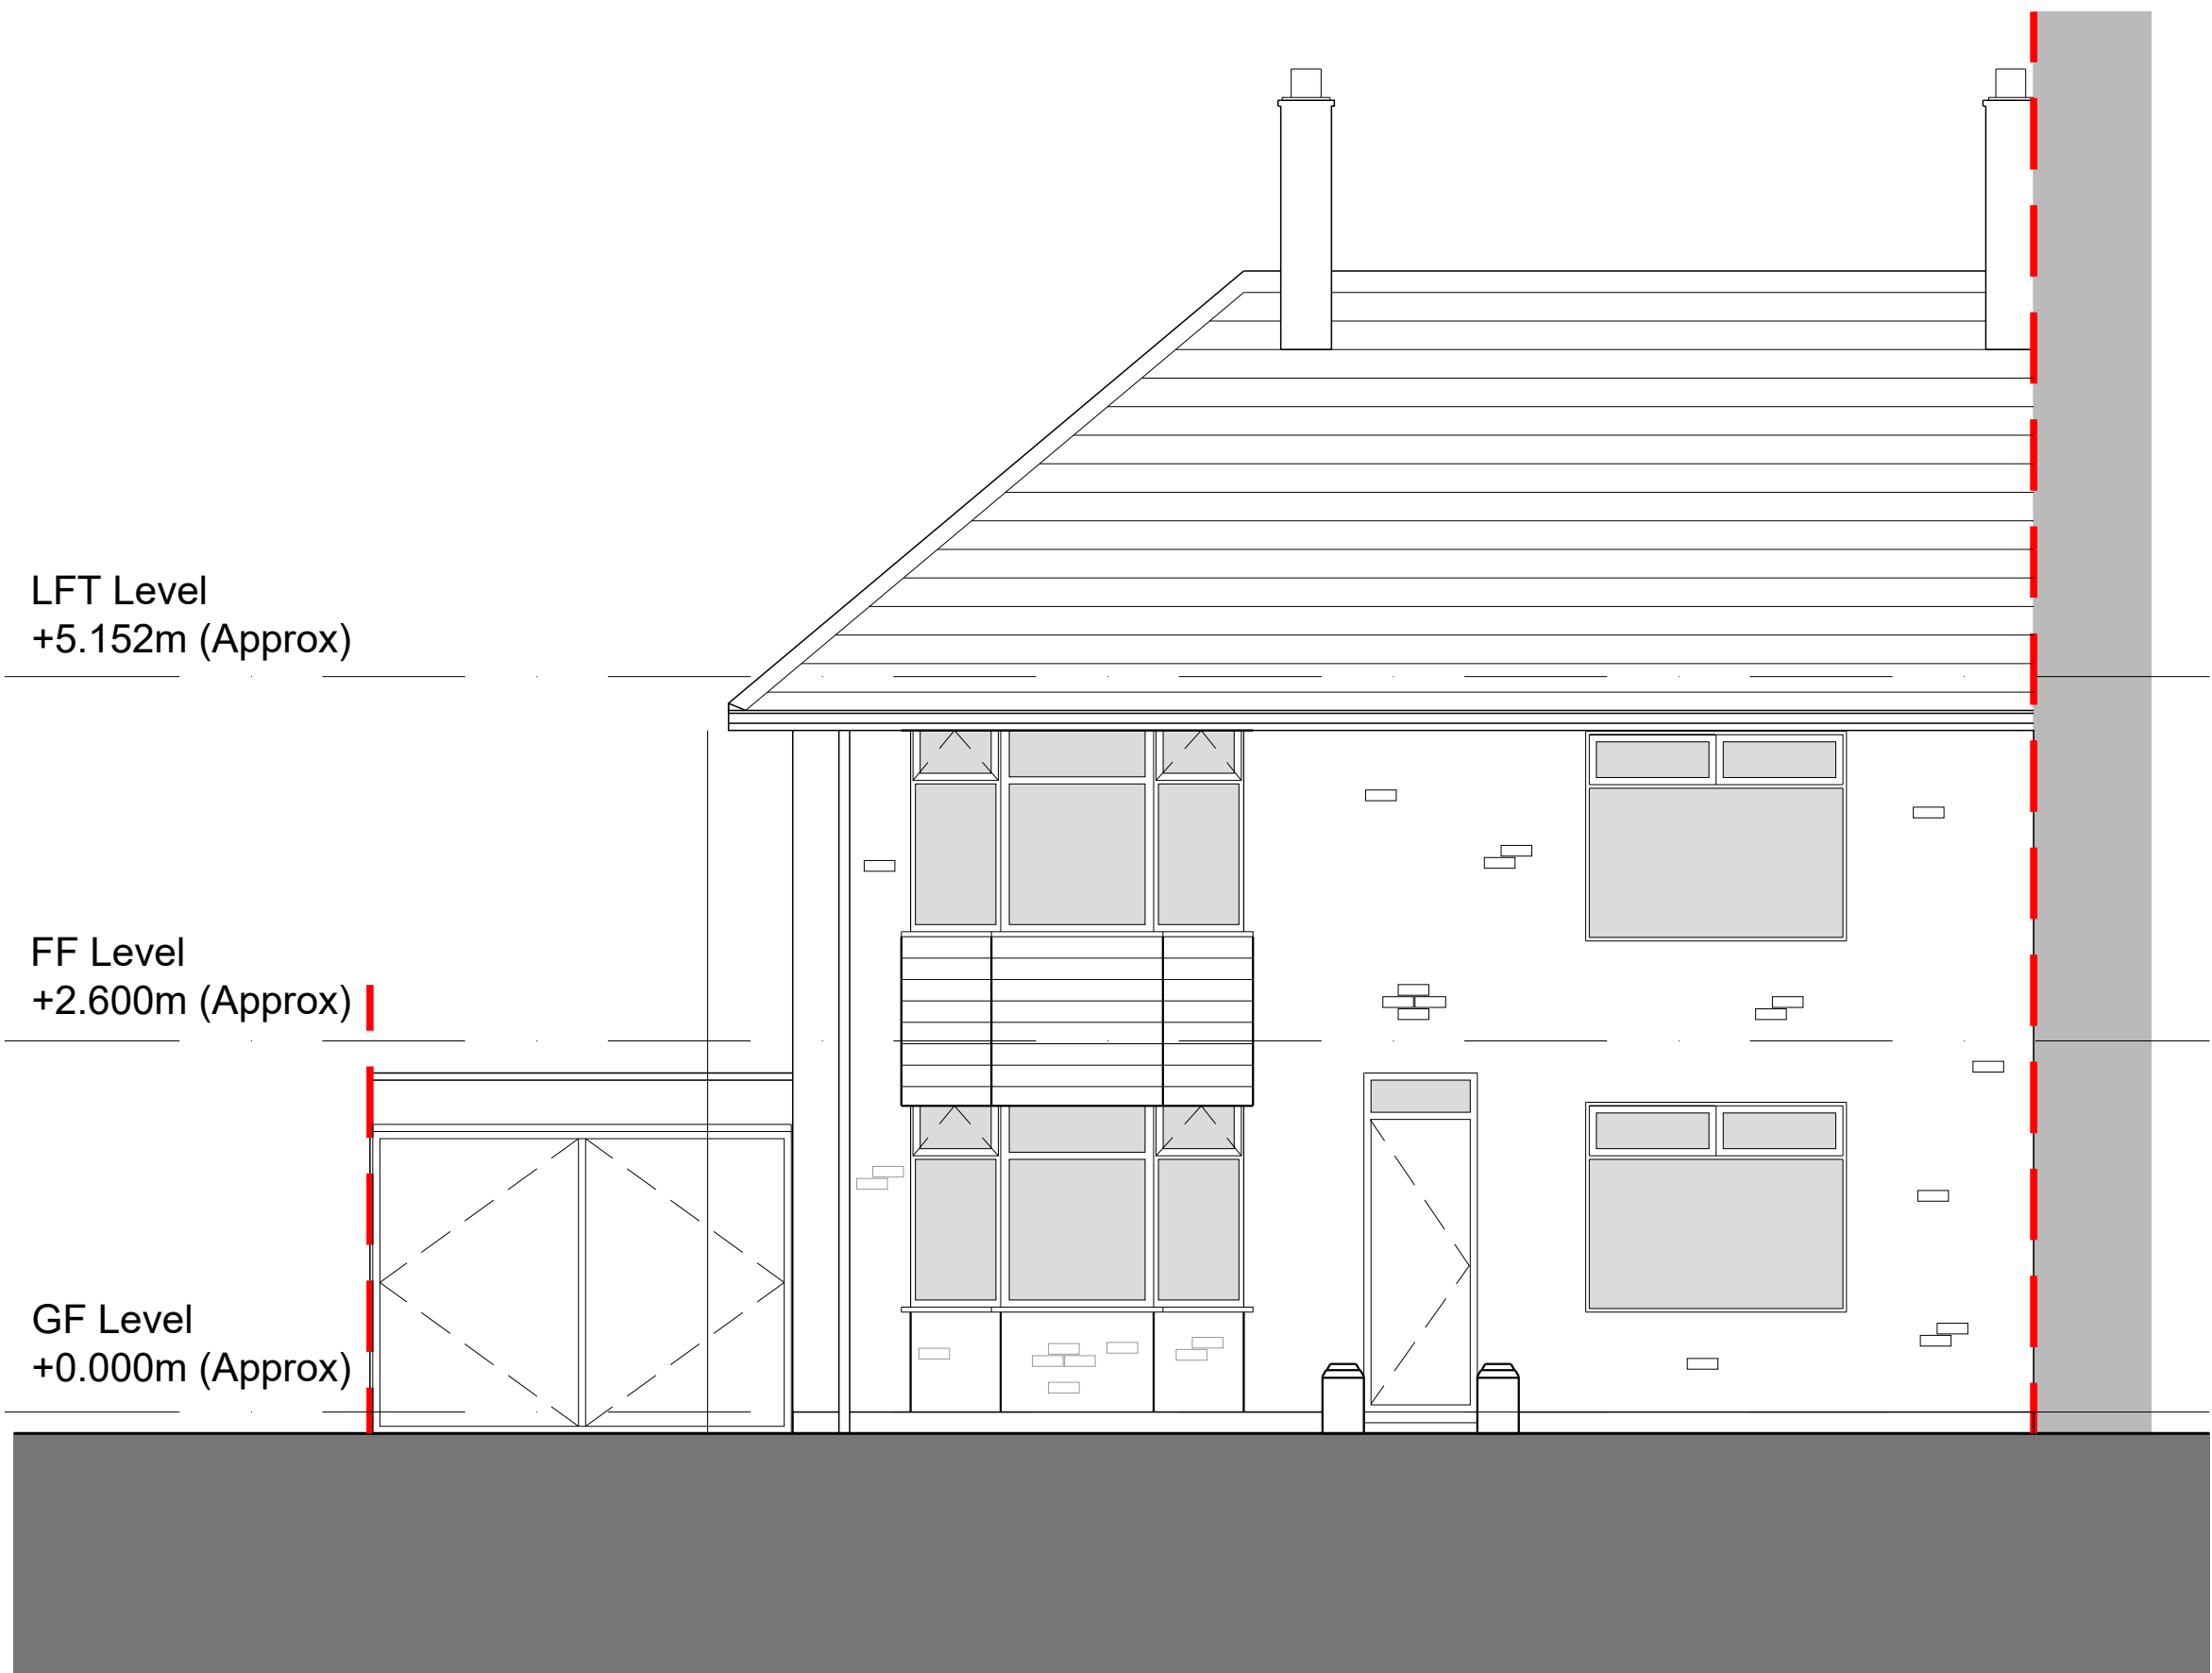

3 EXISTING FRONT ELEVATION
1:50

NOTES

ALL DIMENSIONS ARE TO BE CHECKED ON SITE.

ANY DISCREPANCIES ARE TO BE REPORTED TO THE ARCHITECT BEFORE ANY WORK COMMENCES.

THIS DRAWING SHALL NOT BE SCALED TO ASCERTAIN ANY DIMENSIONS WORK TO FIGURED DIMS ONLY.

READ IN CONJUNCTION WITH ALL RELEVANT DETAILS, SPECIFICATIONS, CONSULTANTS, SPECIALISTS AND SUBCONTRACTORS DRAWINGS / SPECIFICATIONS.

THIS DRAWING IS THE SUBJECT OF COPYRIGHT WHICH VESTS IN UNIT3 DESIGN STUDIO LIMITED. IT IS AN INFRINGEMENT OF COPYRIGHT TO REPRODUCE THIS DRAWING, BY WHATEVER MEANS, INCLUDING ELECTRONIC, WITHOUT THE EXPRESS WRITTEN CONSENT OF UNIT3 DESIGN STUDIO LIMITED WHICH RESERVES ALL RIGHTS.

P1	06.08.2021	CA	Issued for planning
P2	06.07.2021	CA	Issued for client review
REV	DATE	DRN	
STATUS		STAGE 3 - PLANNING	
Scale Bar 1:50 0 0.5 1 1.5 2m			
CLIENT:		Mrs Jennine Cryle	
PROJECT NUMBER		217008	
PROJECT		STOCKBRIDGE LANE	
SITE LOCATION		87 Stockbridge Lane, Huyton, L36 3SB	
unit³ 22A, Jordan Street, Liverpool, L1 0BP T: 0151 203 1117 E: mail@unit3-designstudio.com W: www.unit3-designstudio.com			
DRAWING NO.		AE-01-001	
DRAWING NAME		EXISTING ELEVATIONS	
REVISION		P2	SCALE - 1:50
			SHEET SIZE - A1
DATE - 06.08.2021		DRAWN - CA	CHECKED - AF