




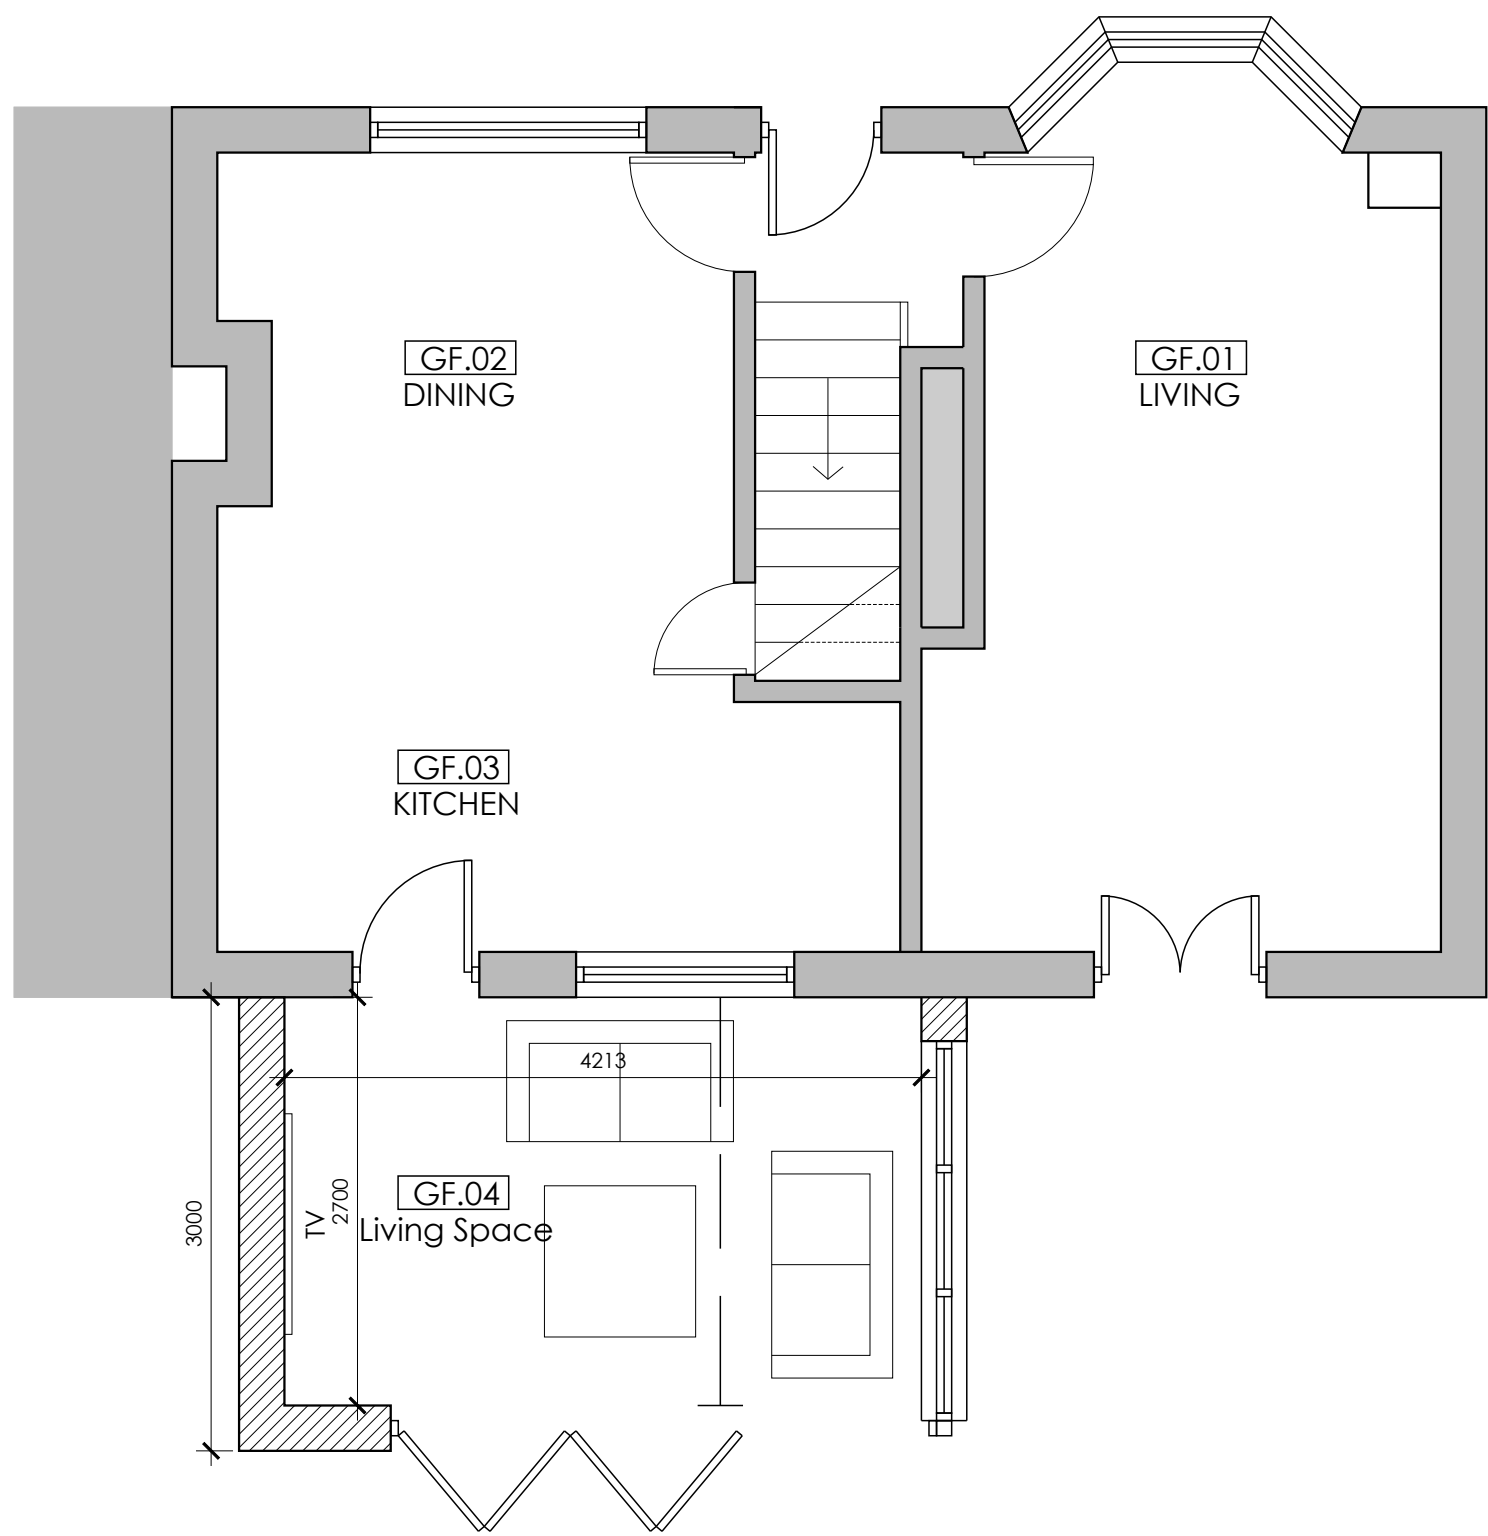

1 PROPOSED GROUND FLOOR PLAN
1:50

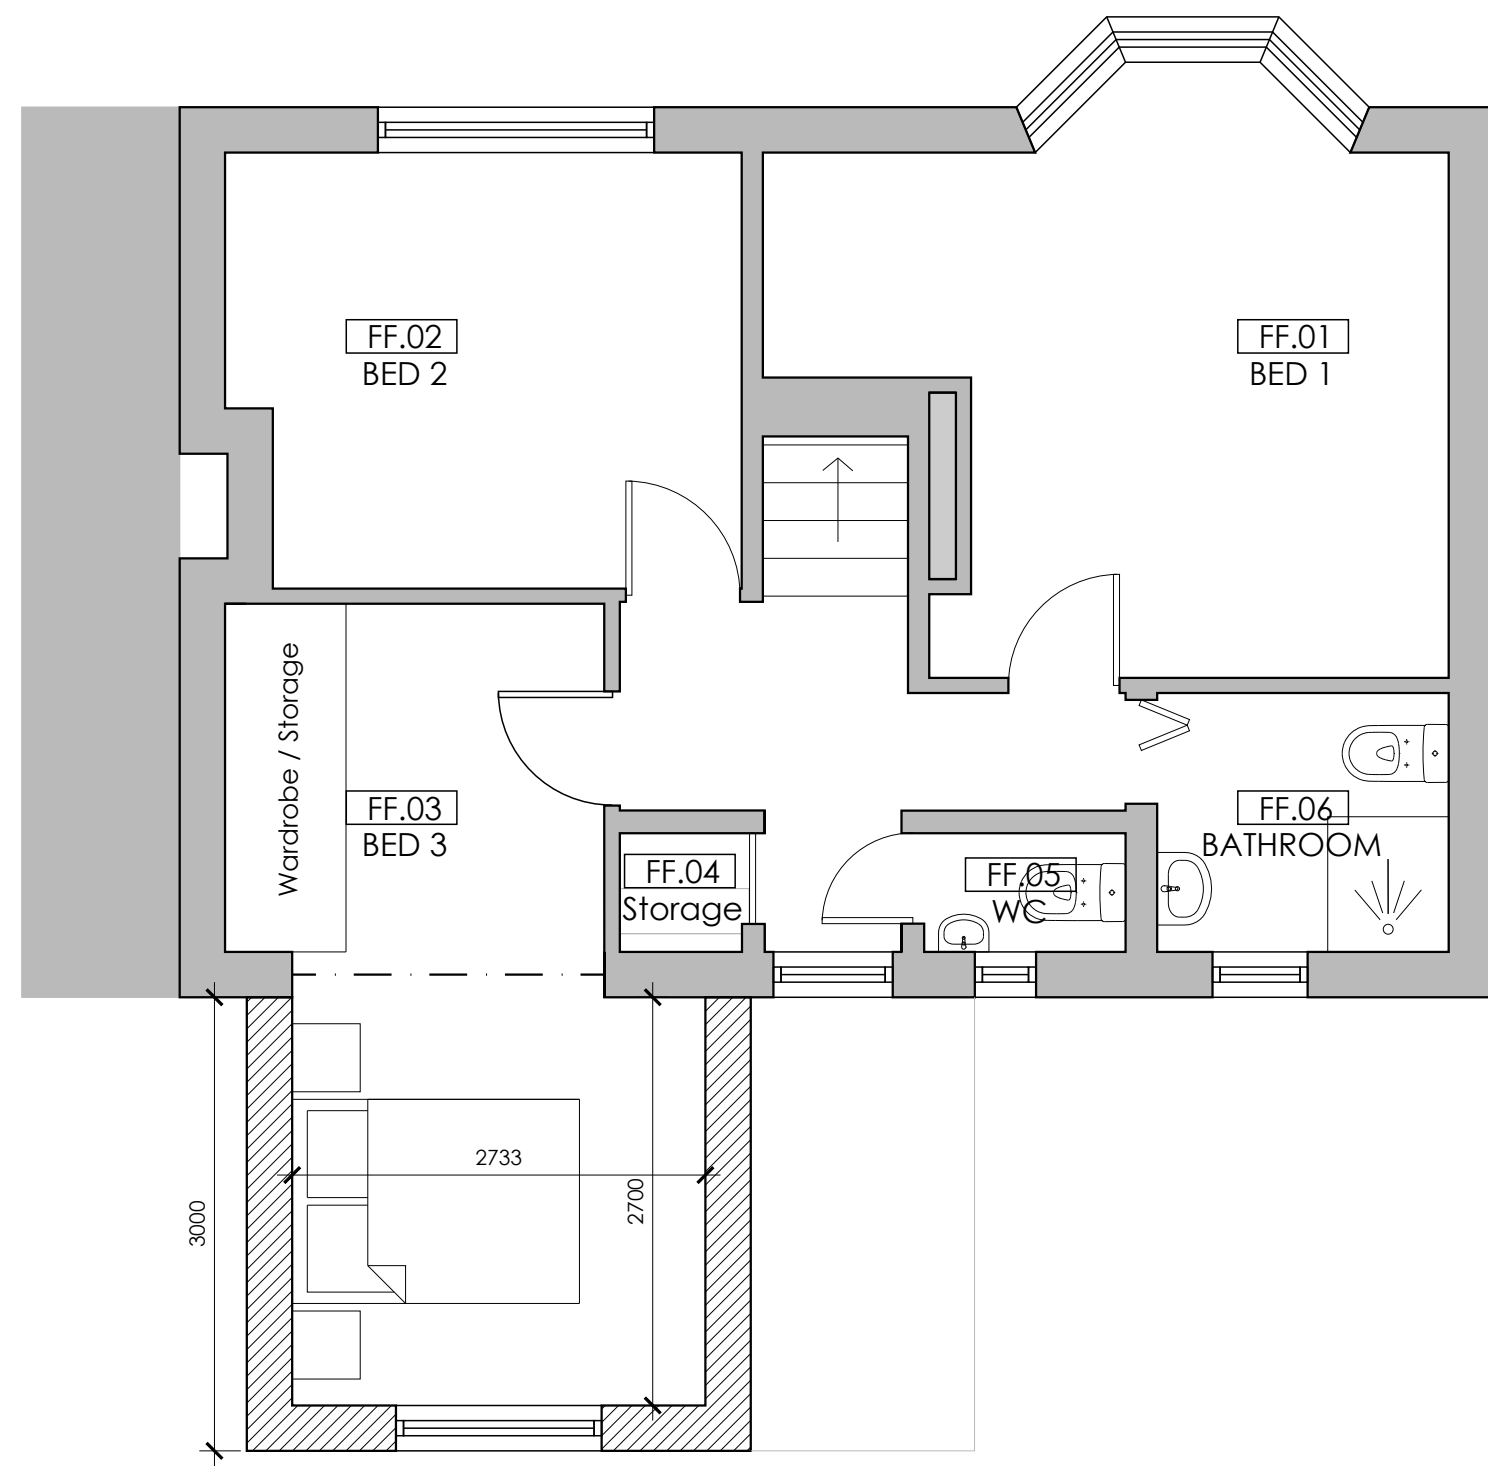

2 PROPOSED FIRST FLOOR PLAN
1:50

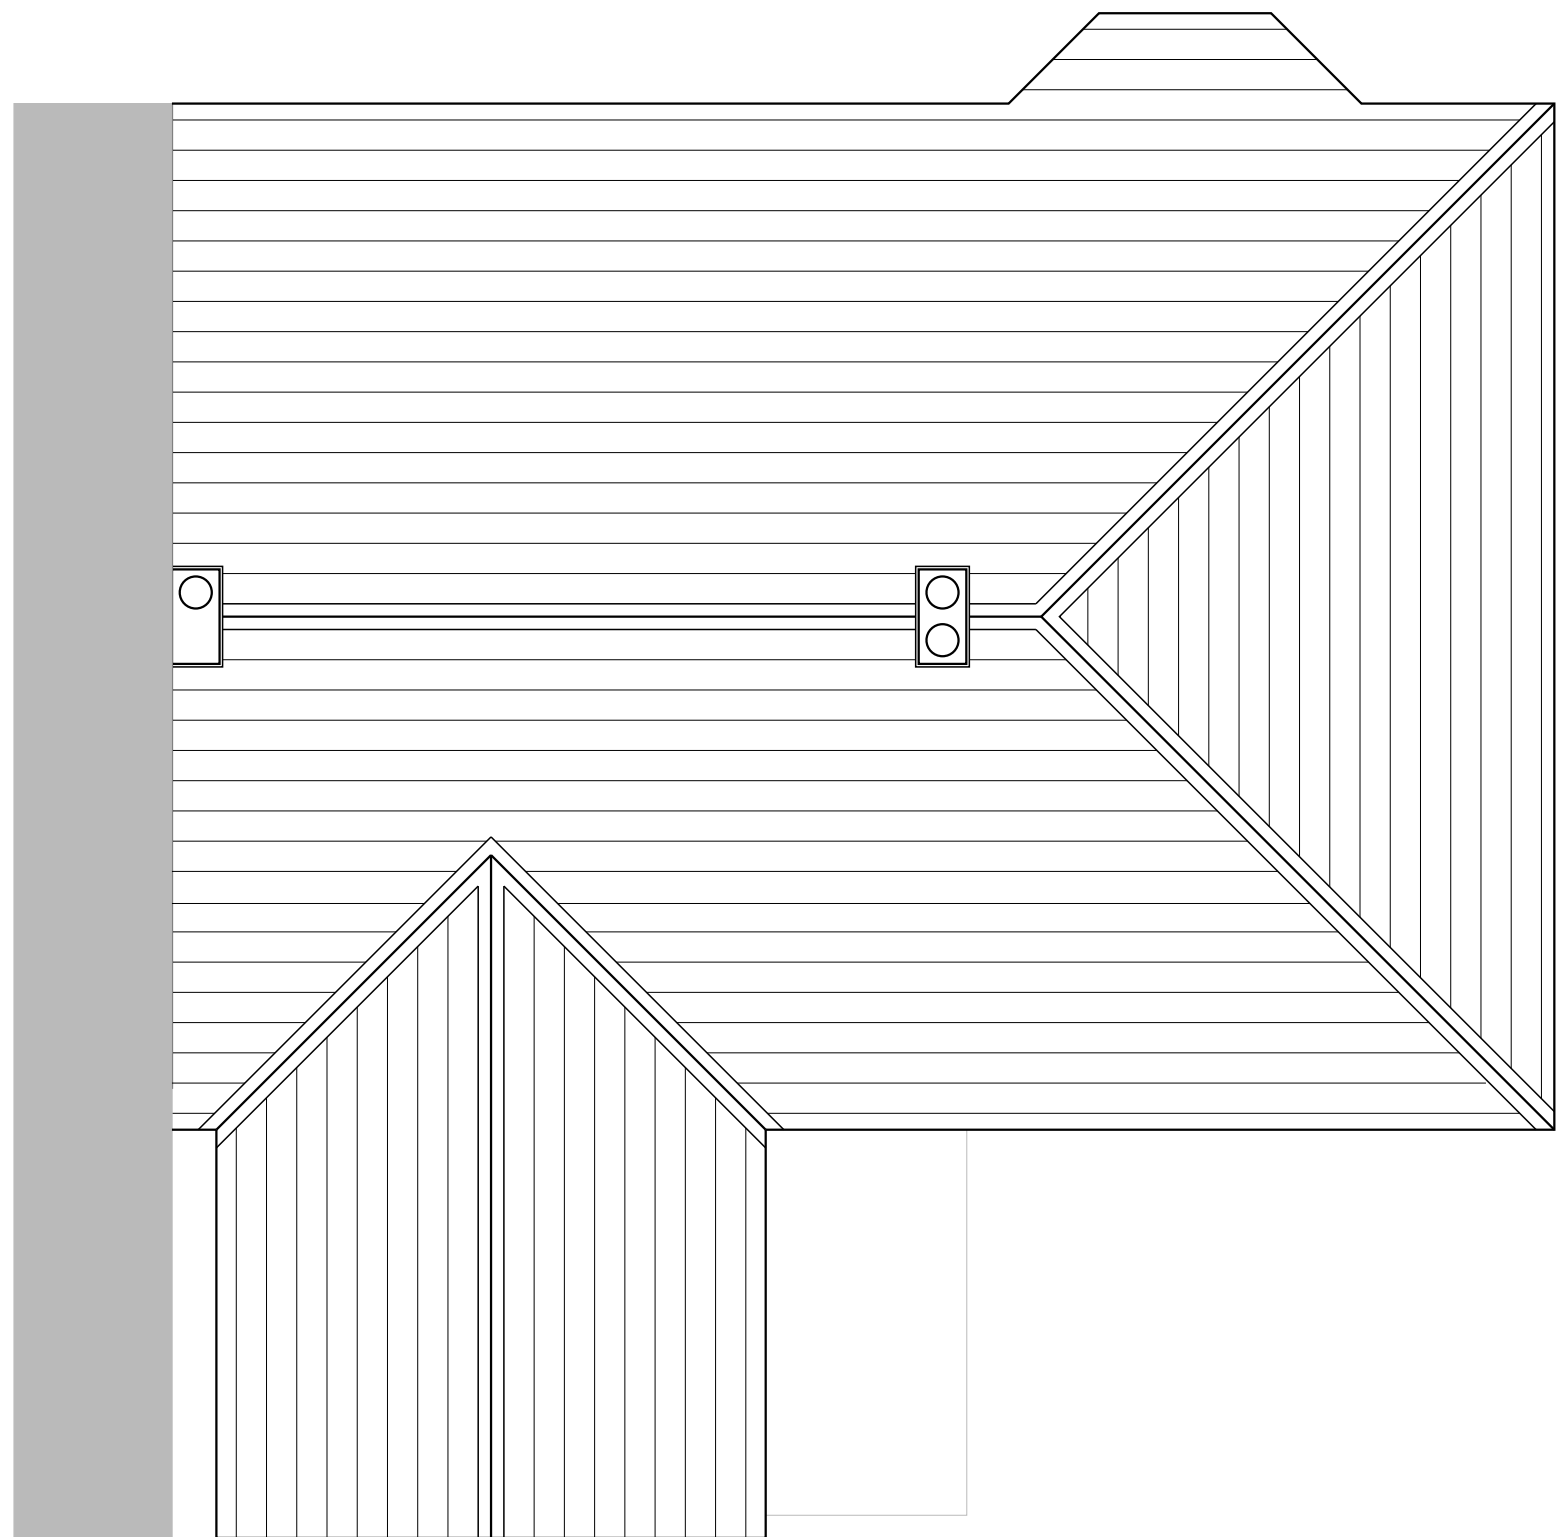

3 EXISTING ROOF PLAN
1:50

NOTES

ALL DIMENSIONS ARE TO BE CHECKED ON SITE.

ANY DISCREPANCIES ARE TO BE REPORTED TO THE ARCHITECT BEFORE ANY WORK COMMENCES.

THIS DRAWING SHALL NOT BE SCALED TO ASCERTAIN ANY DIMENSIONS WORK TO FIGURED DIMS ONLY.

READ IN CONJUNCTION WITH ALL RELEVANT DETAILS, SPECIFICATIONS, CONSULTANTS, SPECIALISTS AND SUBCONTRACTORS DRAWINGS / SPECIFICATIONS.

THIS DRAWING IS THE SUBJECT OF COPYRIGHT WHICH VESTS IN UNIT3 DESIGN STUDIO LIMITED. IT IS AN INFRINGEMENT OF COPYRIGHT TO REPRODUCE THIS DRAWING, BY WHATEVER MEANS, INCLUDING ELECTRONIC, WITHOUT THE EXPRESS WRITTEN CONSENT OF UNIT3 DESIGN STUDIO LIMITED WHICH RESERVES ALL RIGHTS.

P2	06.08.2021	CA	Issued for planning
P1	06.07.2021	CA	Issued for client review
REV	DATE	DRN	
STATUS		STAGE 3 - PLANNING	

Scale Bar 1:50

0 0.5 1 1.5 2m

CLIENT:	Mrs Jantine Cryle
PROJECT NUMBER	217008
PROJECT	STOCKBRIDGE LANE
SITE LOCATION	87 Stockbridge Lane, Huyton, L36 3SB

unit ³	22A Jordan Street, Liverpool, L1 0BP T: 0151 203 1117 E: mail@unit3-designstudio.com W: www.unit3-designstudio.com
-------------------	---

DRAWING NO.	AL-20-002		
DRAWING NAME	PROPOSED GF & FF PLANS		
REVISION	P2	SCALE - 1:50	SHEET SIZE - A1
DATE - 06.08.2021	DRAWN - CA	CHECKED - AF	