




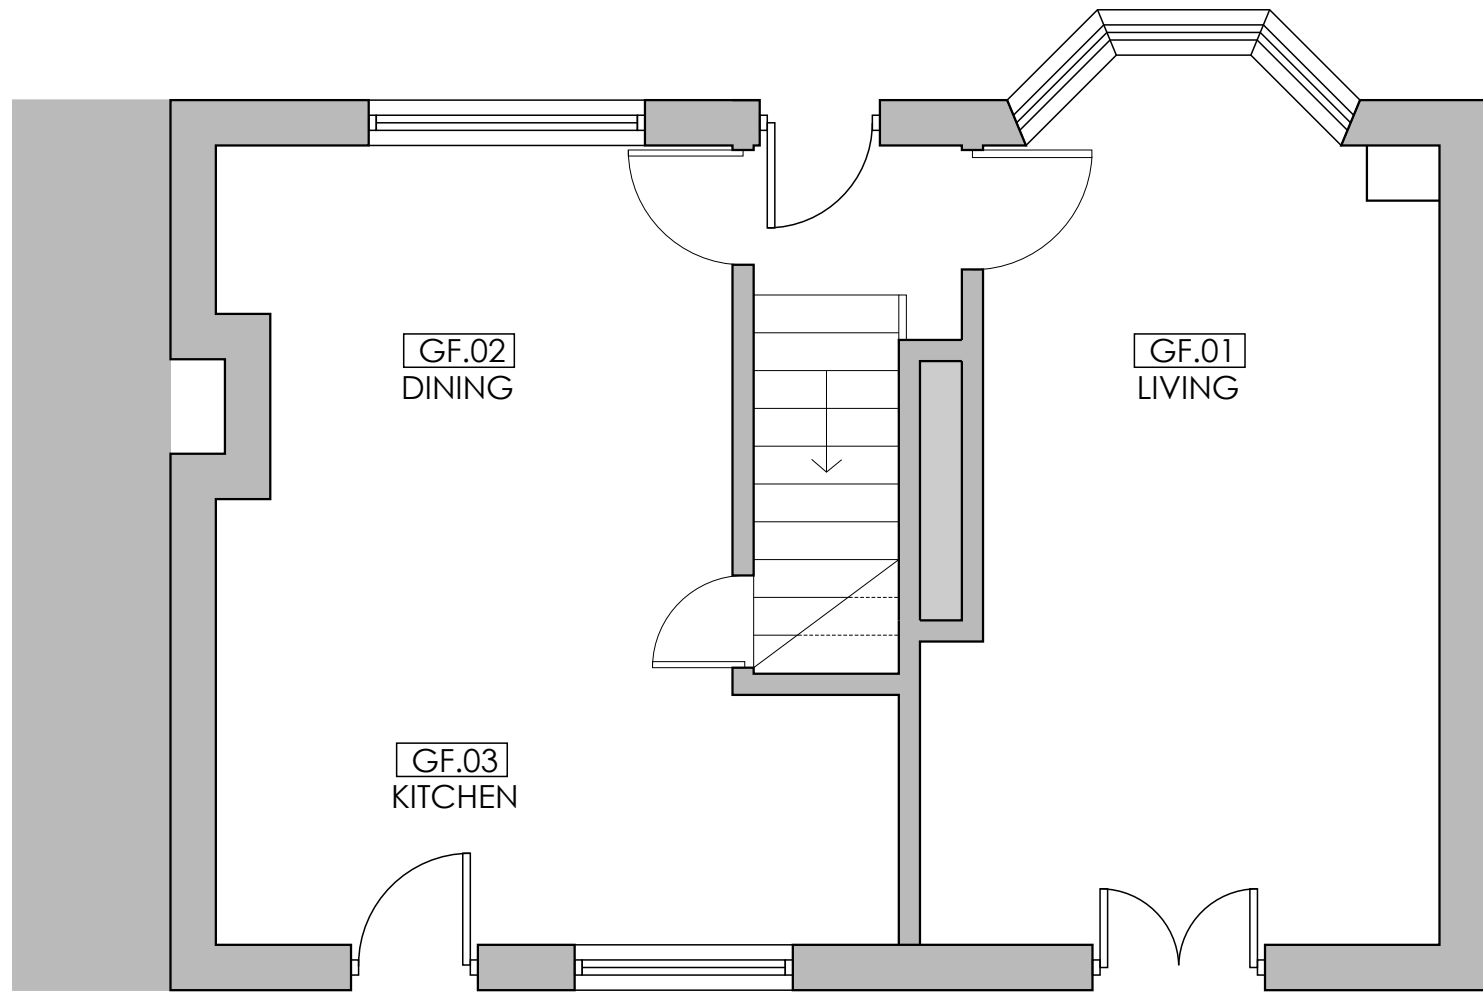

1 EXISTING GROUND FLOOR PLAN
1:50

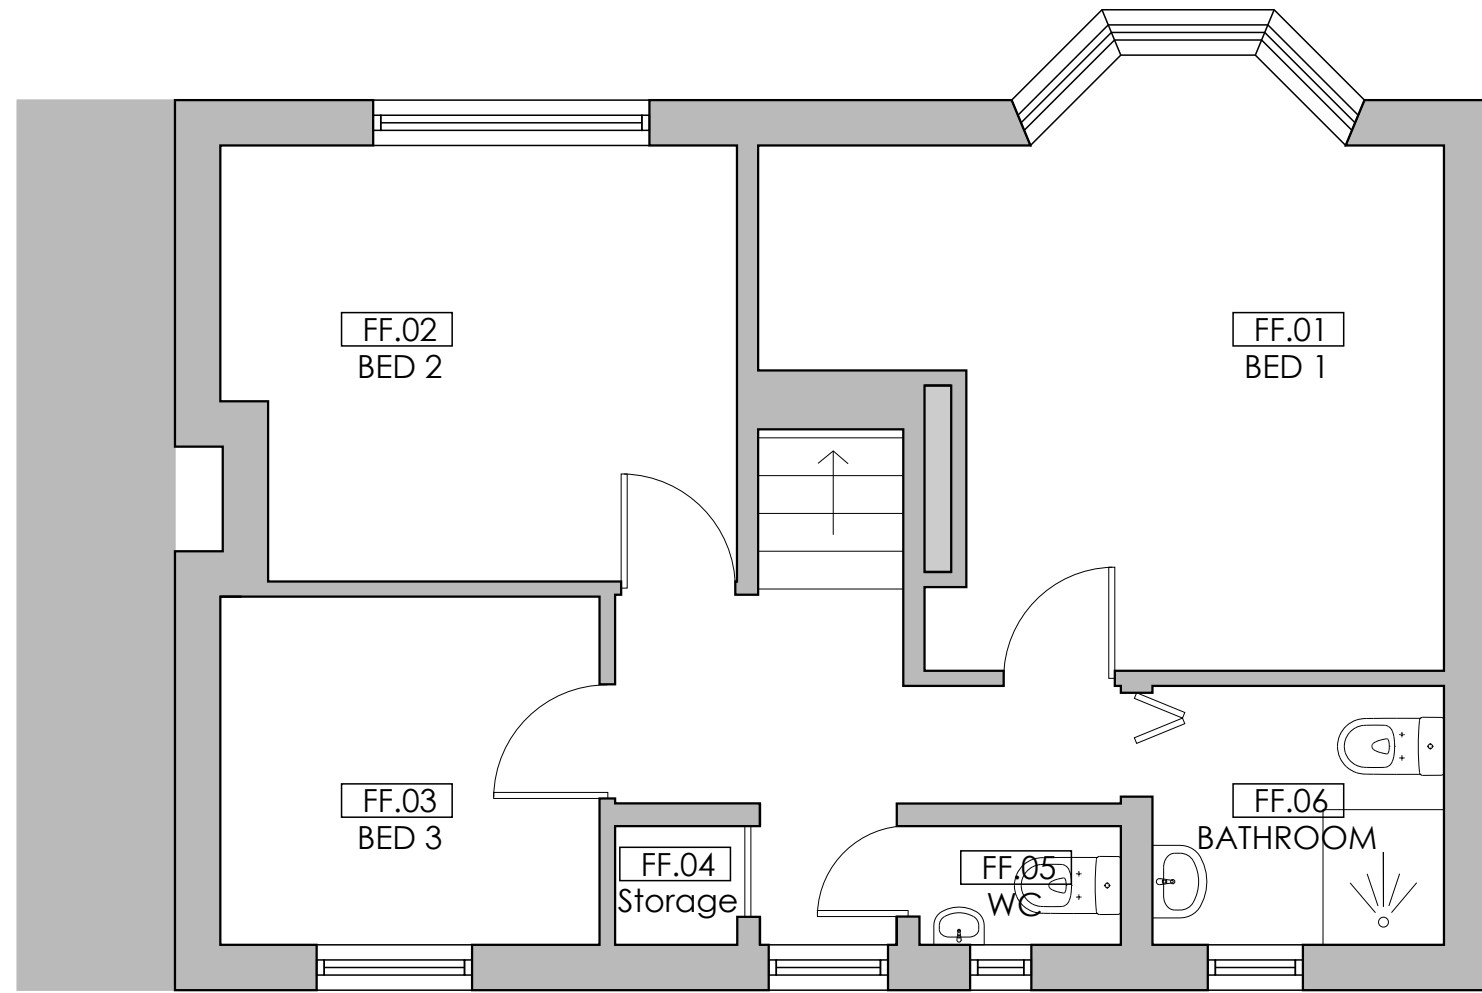

2 EXISTING FIRST FLOOR PLAN
1:50

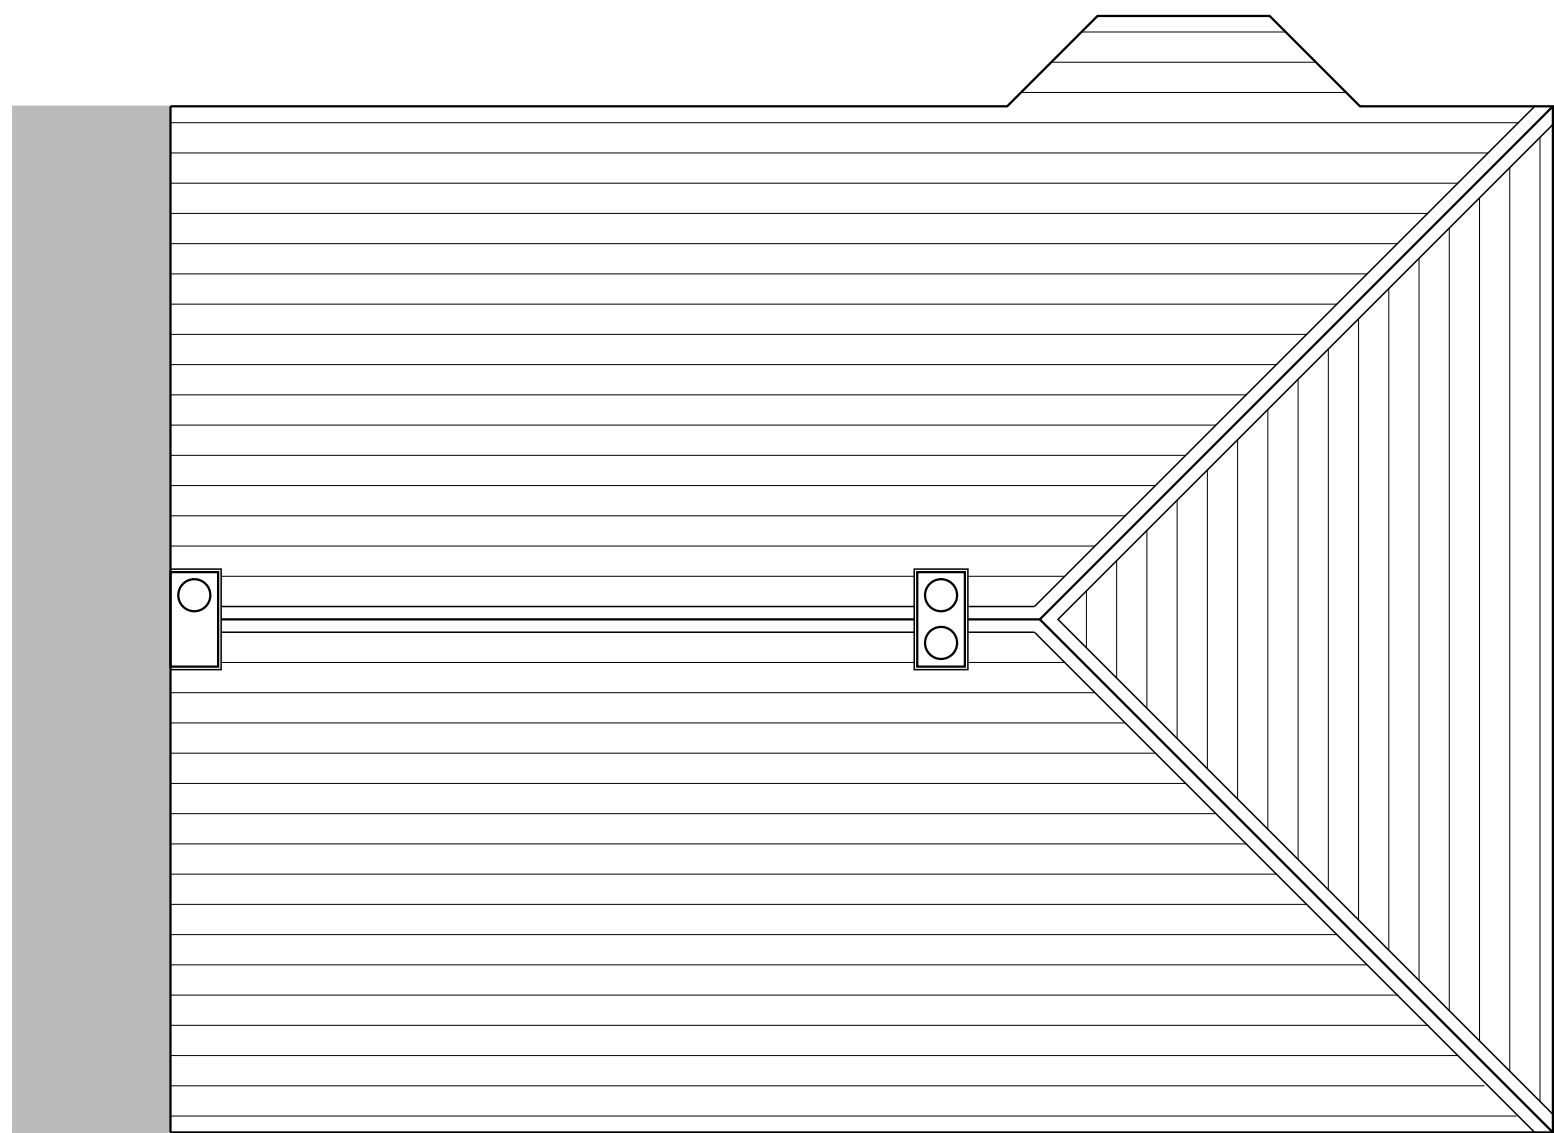

3 EXISTING ROOF PLAN
1:50

NOTES

ALL DIMENSIONS ARE TO BE CHECKED ON SITE.

ANY DISCREPANCIES ARE TO BE REPORTED TO THE ARCHITECT BEFORE ANY WORK COMMENCES.

THIS DRAWING SHALL NOT BE SCALED TO ASCERTAIN ANY DIMENSIONS WORK TO FIGURED DIMS ONLY.

READ IN CONJUNCTION WITH ALL RELEVANT DETAILS, SPECIFICATIONS, CONSULTANTS, SPECIALISTS AND SUBCONTRACTORS DRAWINGS / SPECIFICATIONS.

THIS DRAWING IS THE SUBJECT OF COPYRIGHT WHICH RESTS IN UNIT3 DESIGN STUDIO LIMITED. IT IS AN INFRINGEMENT OF COPYRIGHT TO REPRODUCE THIS DRAWING, BY WHATEVER MEANS, INCLUDING ELECTRONIC, WITHOUT THE EXPRESS WRITTEN CONSENT OF UNIT3 DESIGN STUDIO LIMITED WHICH RESERVES ALL RIGHTS.

P2 06.08.2021 CA Issued for planning
P1 06.07.2021 CA Issued for client review

REV	DATE	DRN
STATUS	STAGE 3 - PLANNING	

Scale Bar 1:50
0 0.5 1 1.5 2m

CLIENT:	Mrs Jantine Cryle
---------	-------------------

PROJECT NUMBER	217008
PROJECT	STOCKBRIDGE LANE
SITE LOCATION	87 Stockbridge Lane, Huyton, L36 3SB

unit ³	22A Jordan Street, Liverpool, L1 0BP T: 0151 203 1117 E: mail@unit3-designstudio.com W: www.unit3-designstudio.com
-------------------	---

DRAWING NO.	AL-01-001		
DRAWING NAME	EXISTING GF & FF PLANS		
REVISION	P2	SCALE - 1:50	SHEET SIZE - A1
DATE - 06.08.2021	DRAWN - CA	CHECKED - AF	