



PLAN SCALE IN METRES

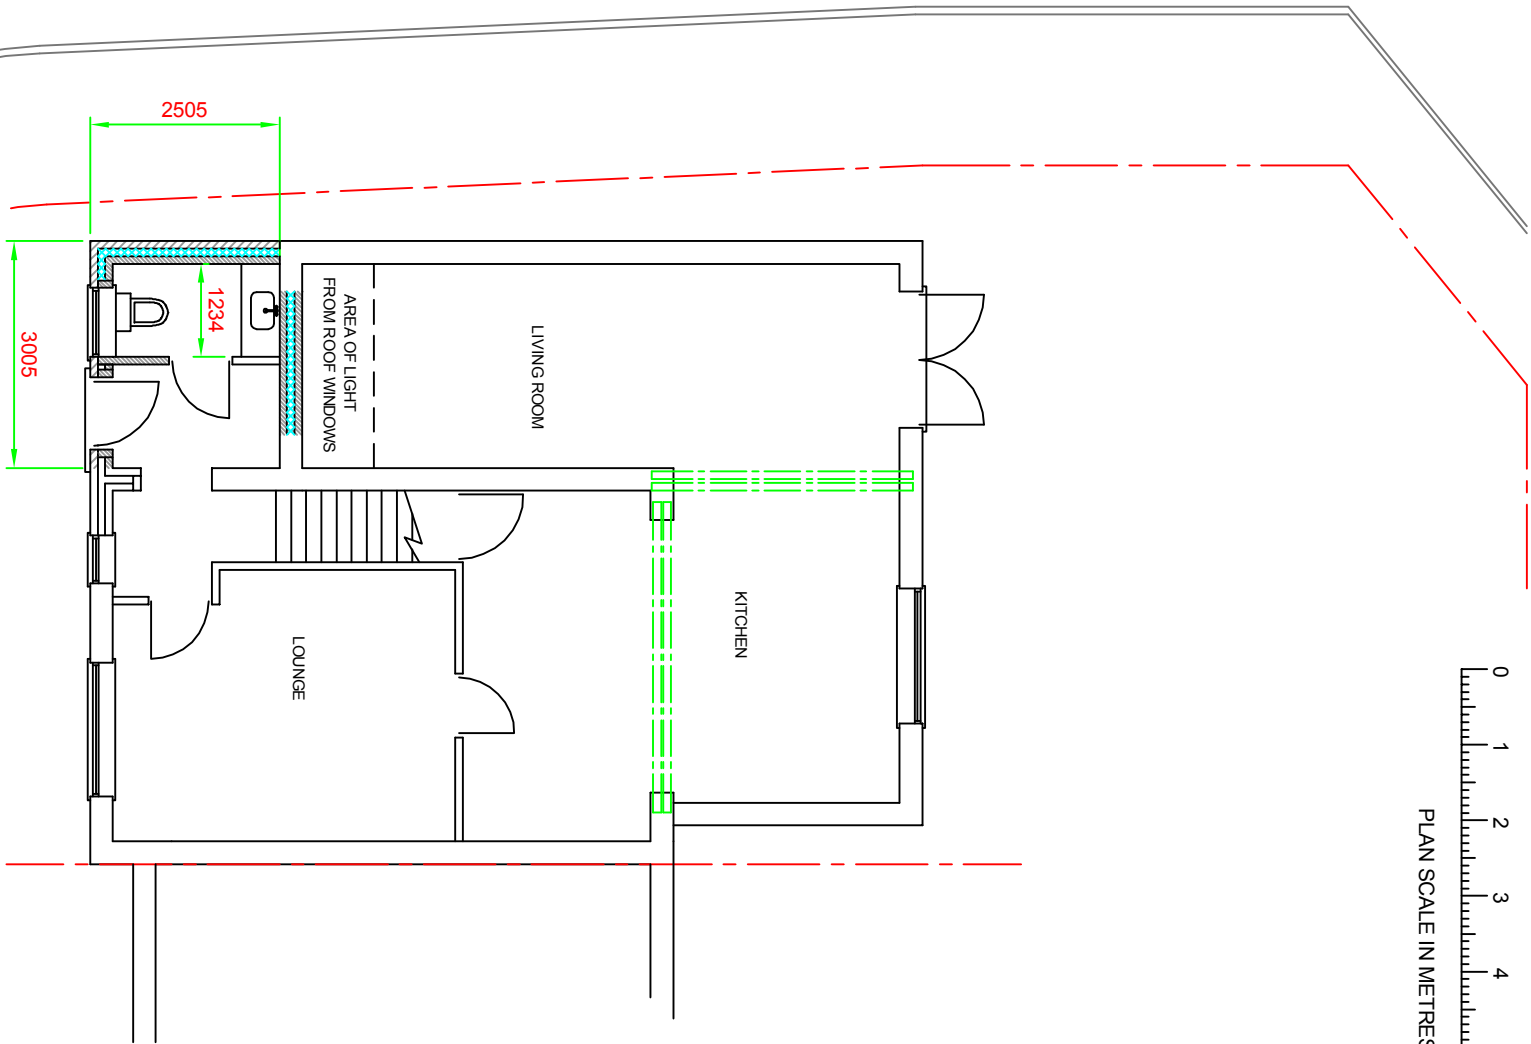

PROPOSED GROUND FLOOR PLAN

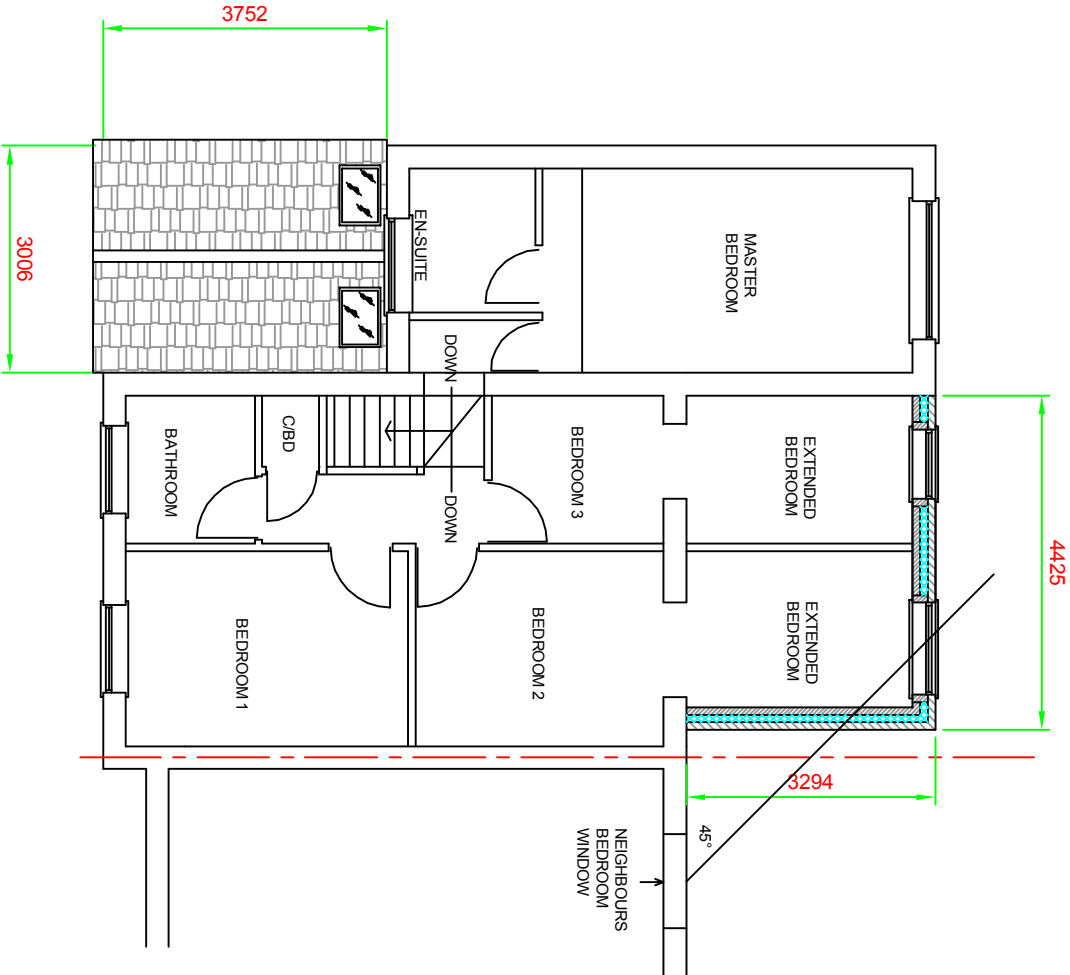

PROPOSED FIRST FLOOR PLAN

Rev.	Description	By	Date
B	Front door to extension moved	IPC	28.05.2023
A	Front extension roof amended + 45° line added	IPC	30.05.2023
1	to new elevation to PCL		

OWNER
Mrs S. DRYSDALE

ADDRESS
8 BRAMBLING PARK
HALEWOOD
MERSEYSIDE
L26 7WE

PROPOSAL Two Storey Extension to
Rear of Dwelling + Front Extension

TITLE Proposed Floor Plans

DRAWN BY L.D.C. DATE 06 Mar 2023 SCALE 1:1000&A3

DRG. NO. 23-SD-02-B