



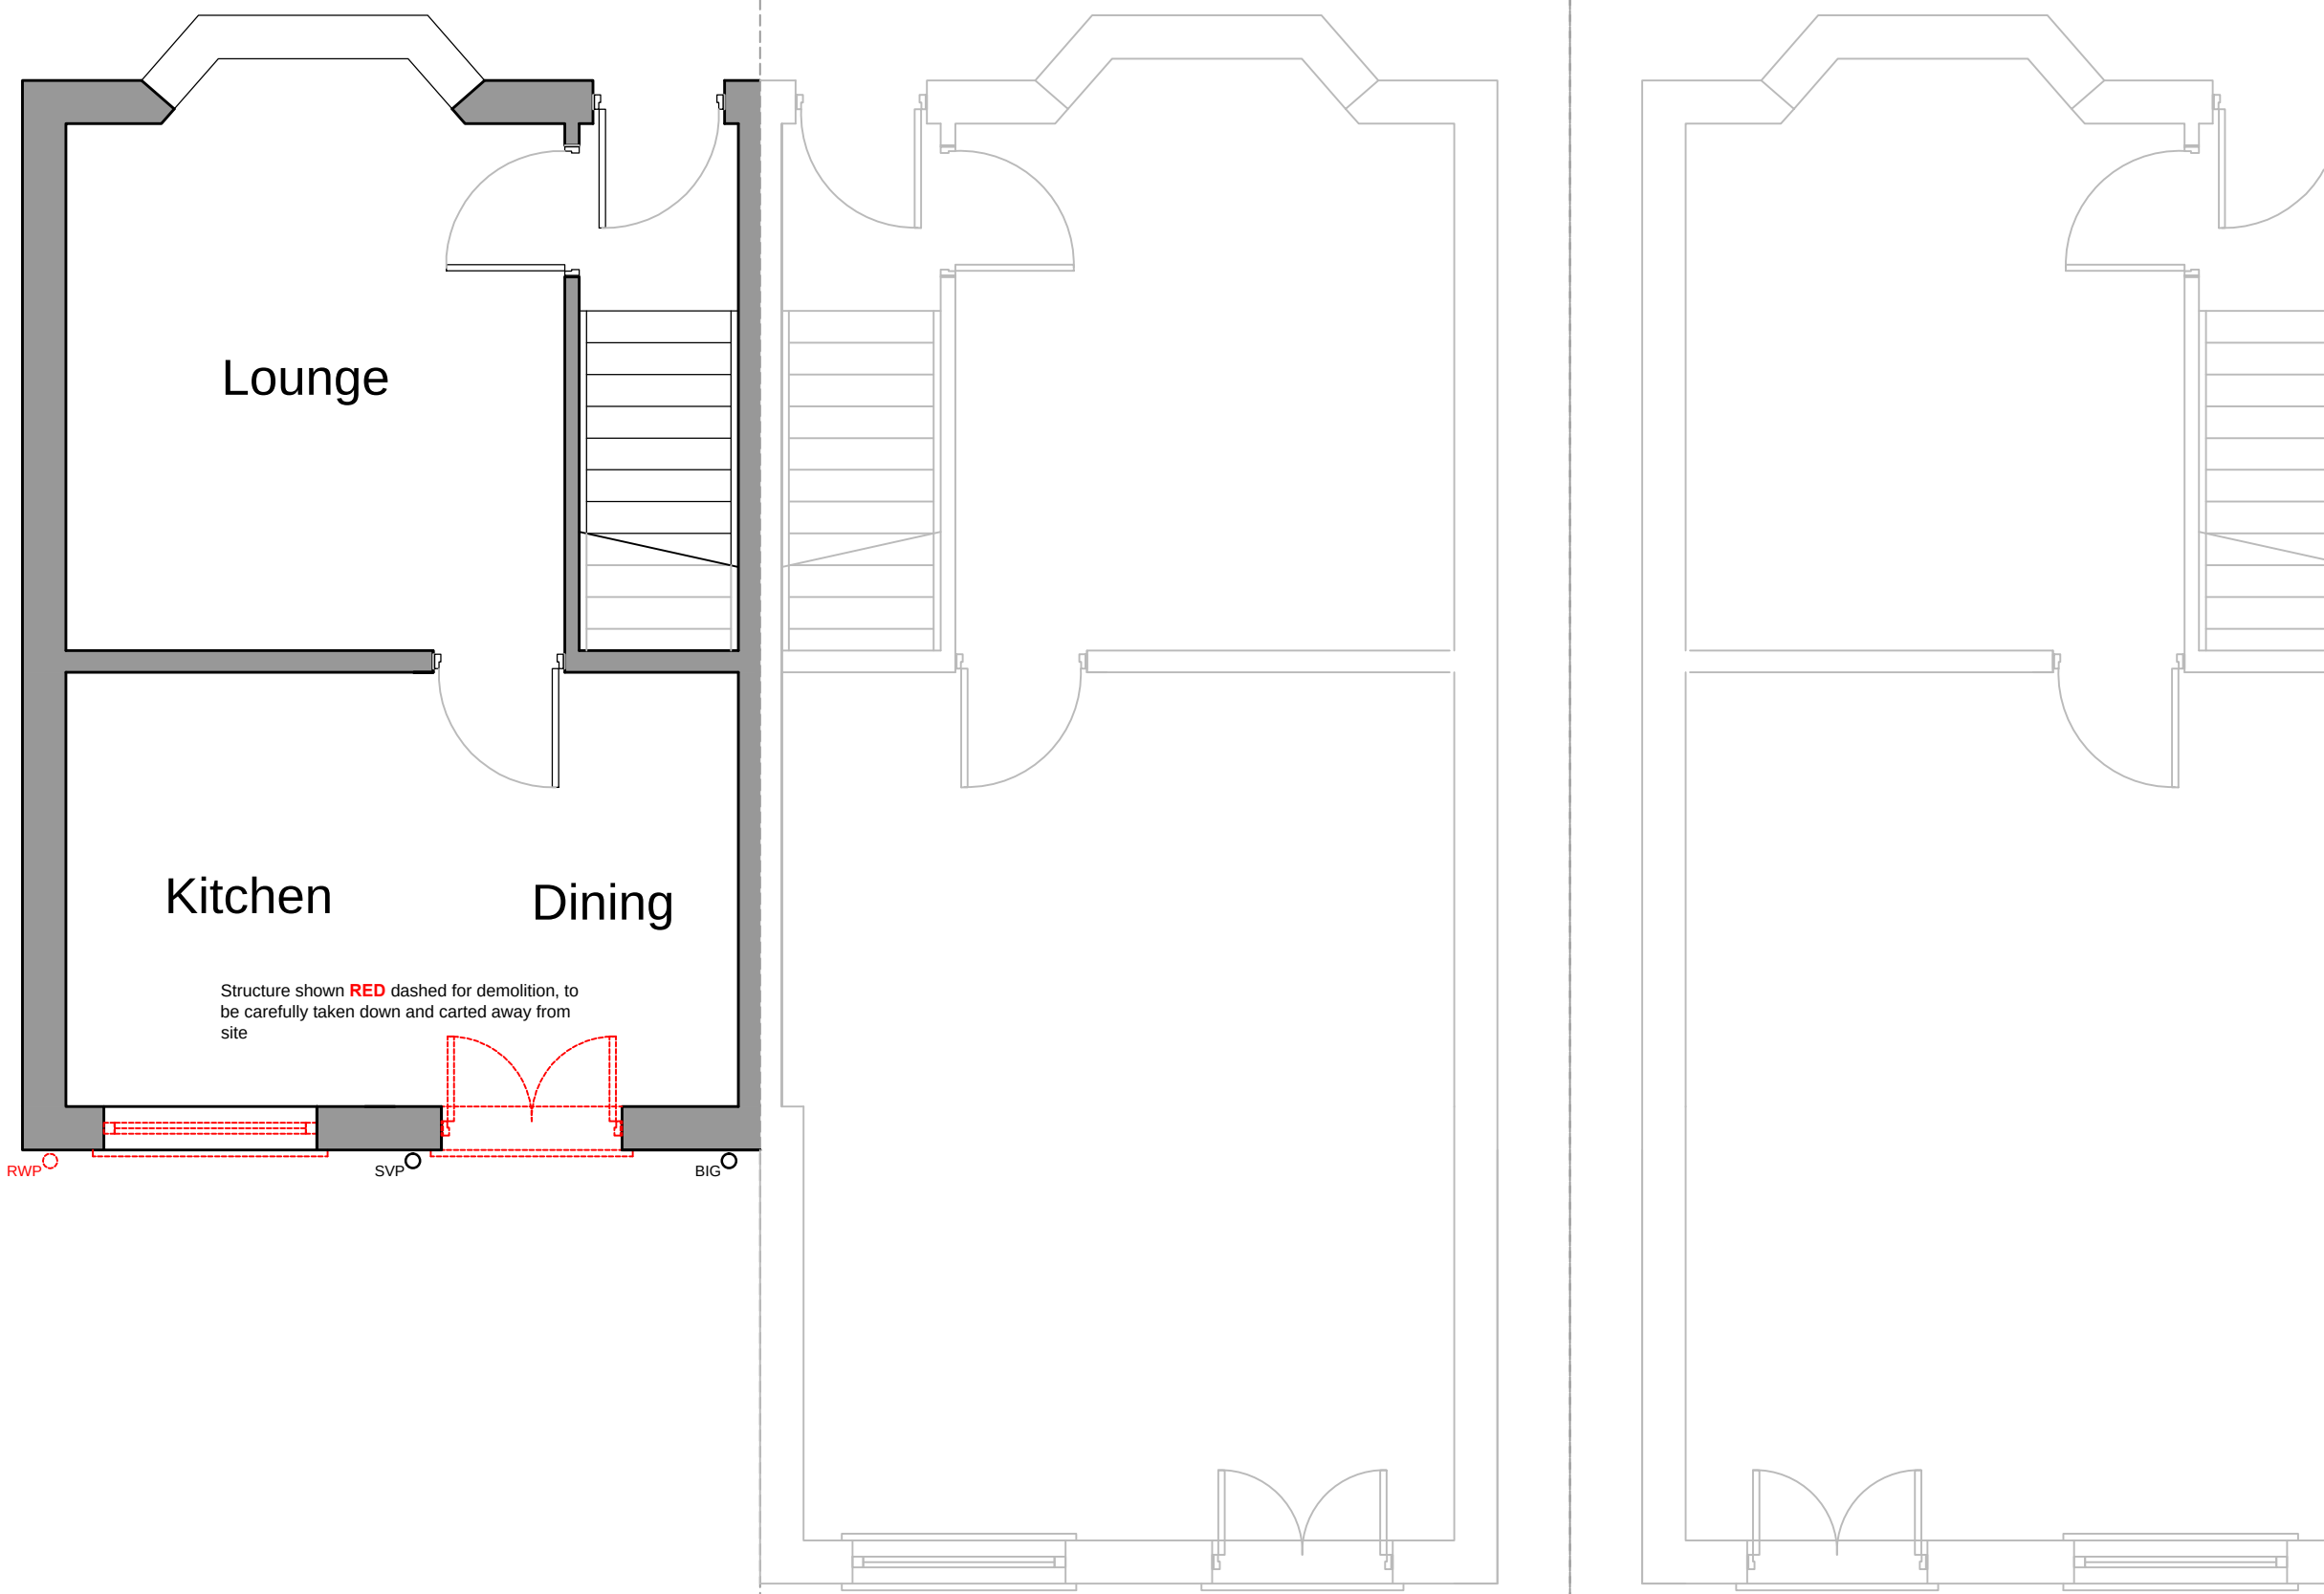

Existing Ground Floor Plan
Scale 1:50

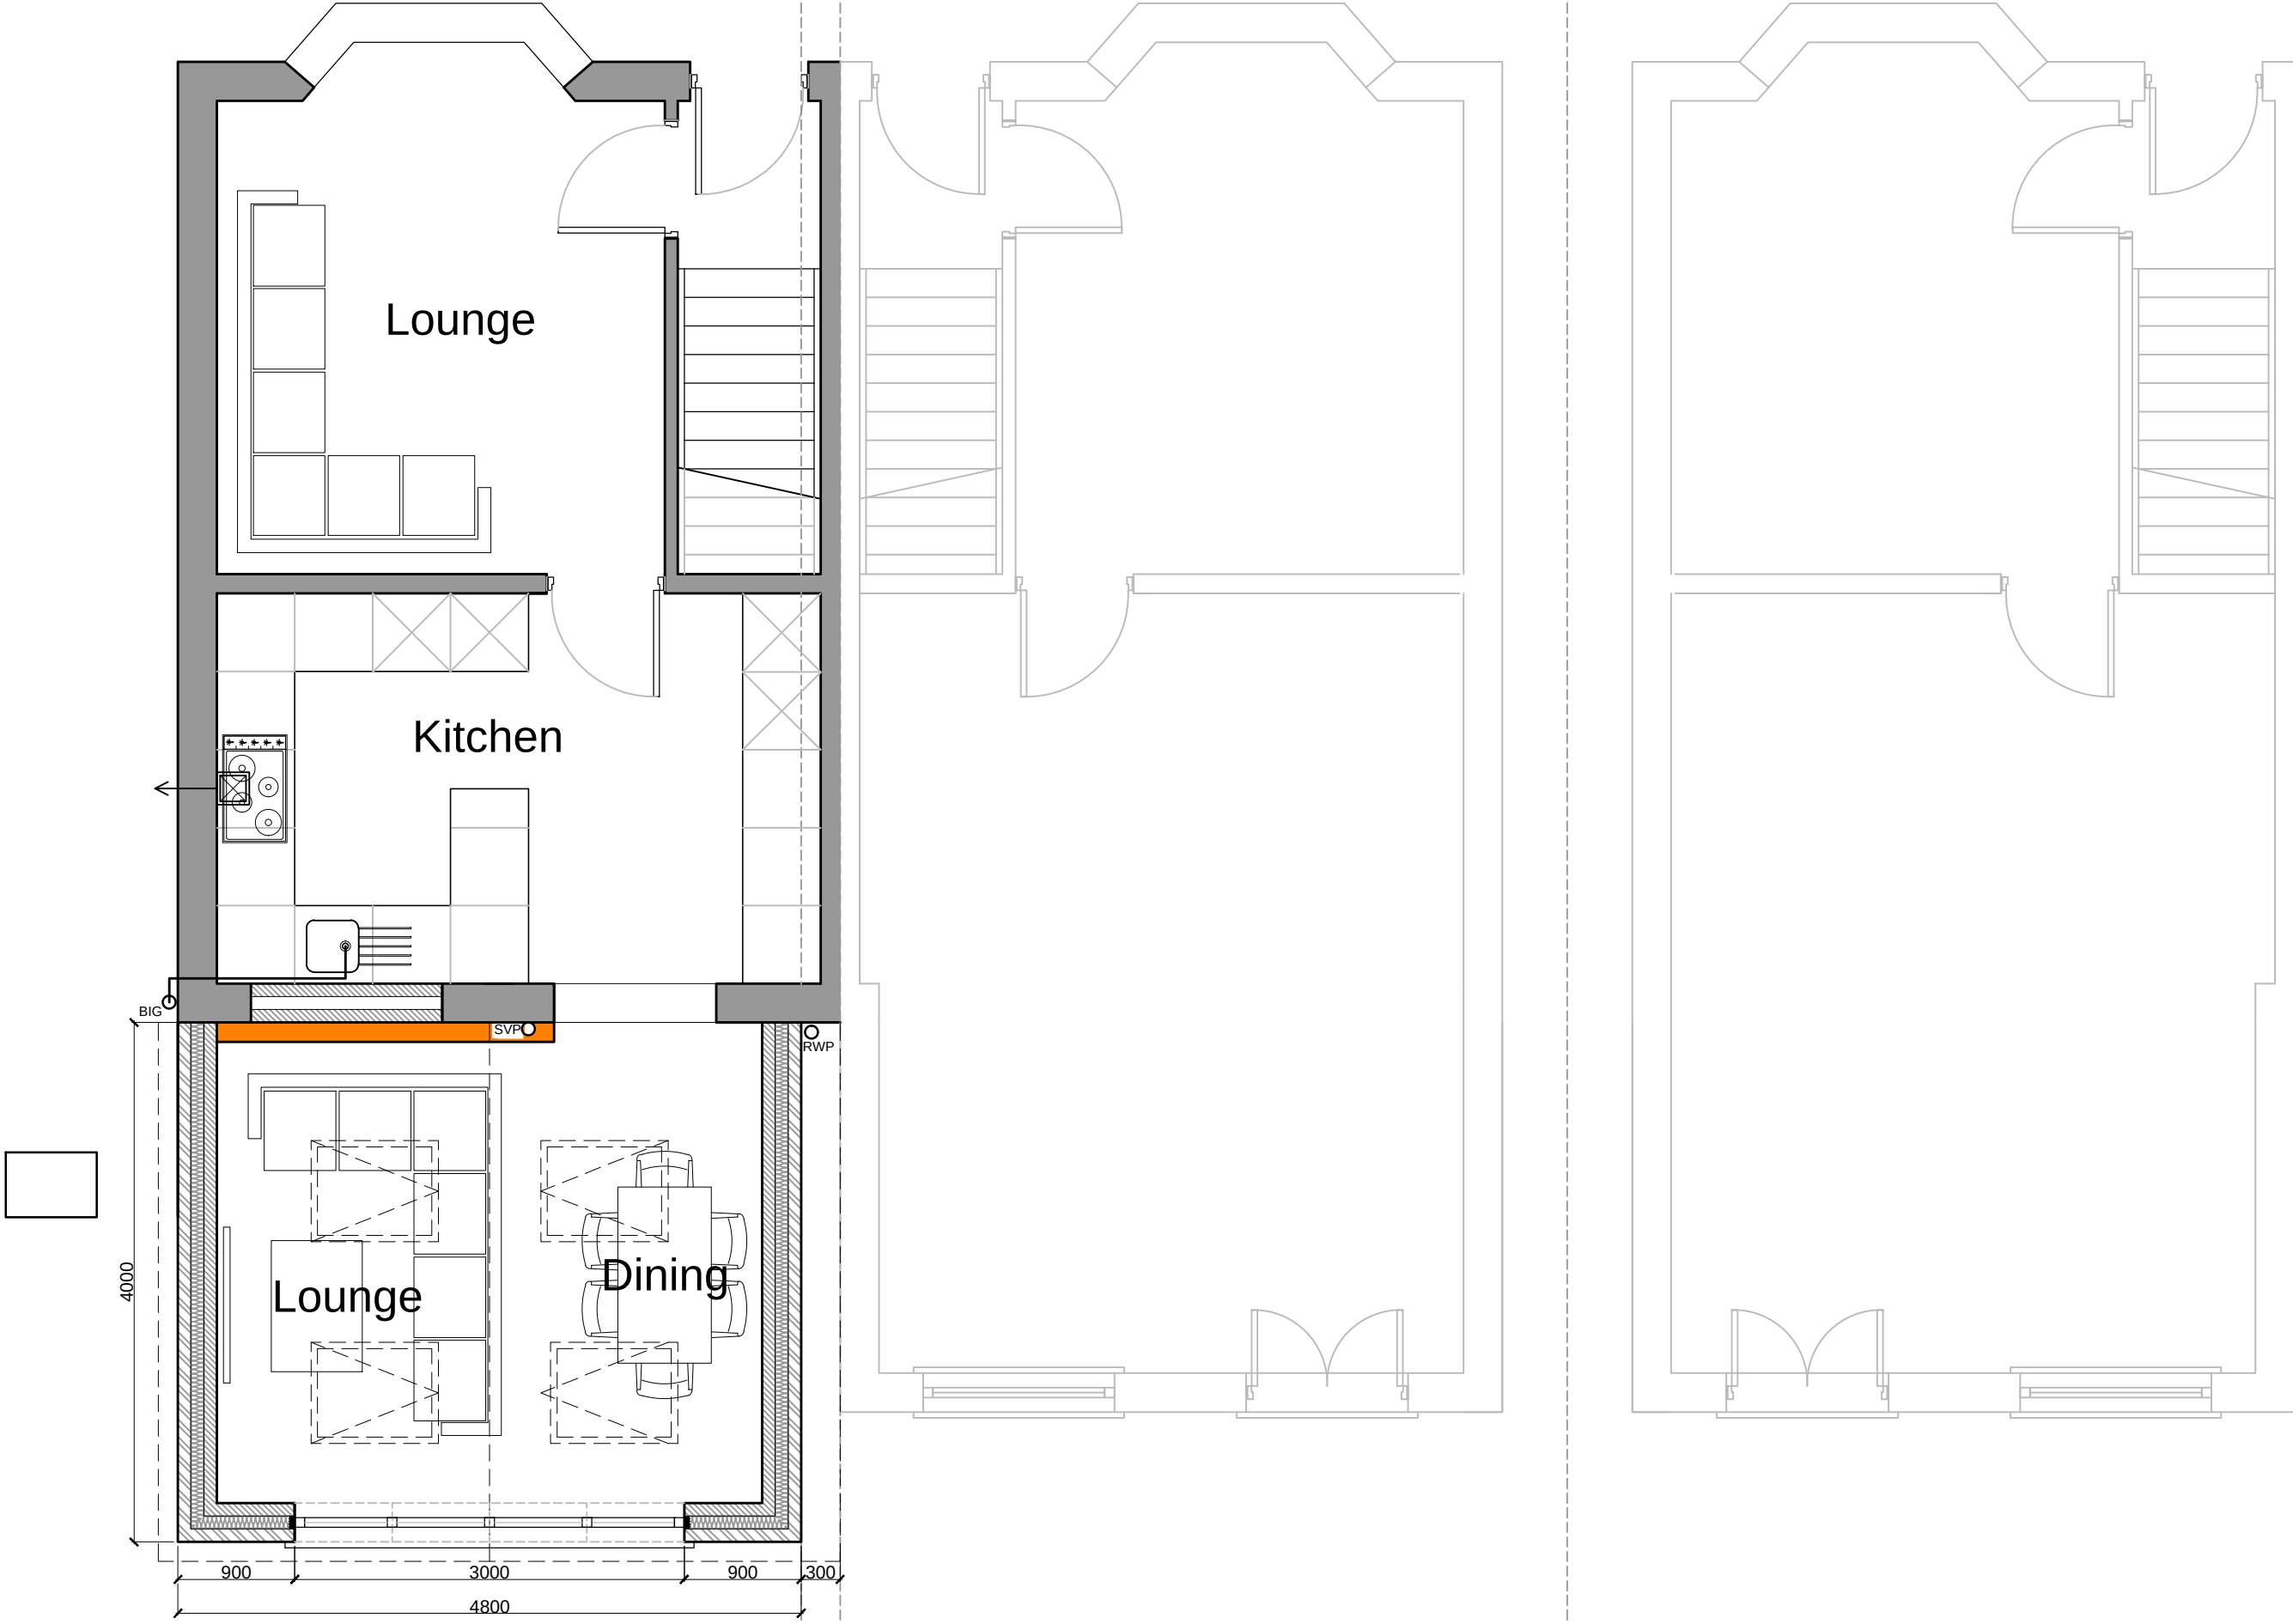


Proposed Ground Floor Plan
Scale 1:50


NOTES
All dimensions to be checked on site. Figured dimensions to be read in preference to scaled. Drawing author accepts no responsibility for any unauthorised amendments to the drawing and does not permit unauthorised copying of the drawing. This drawing is copyright and remains the property of drawing author unless otherwise agreed.



Existing Rear Elevation
Scale 1:100

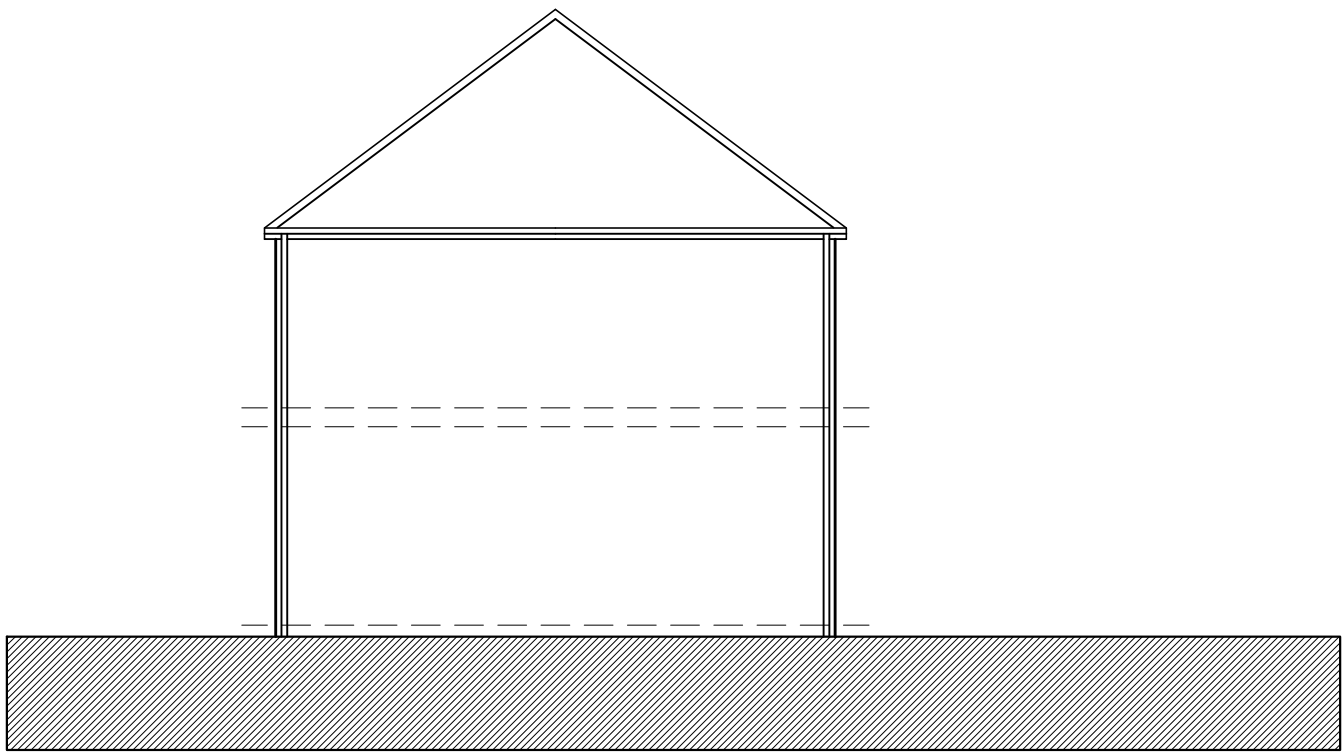


Existing Side Elevation
Scale 1:100

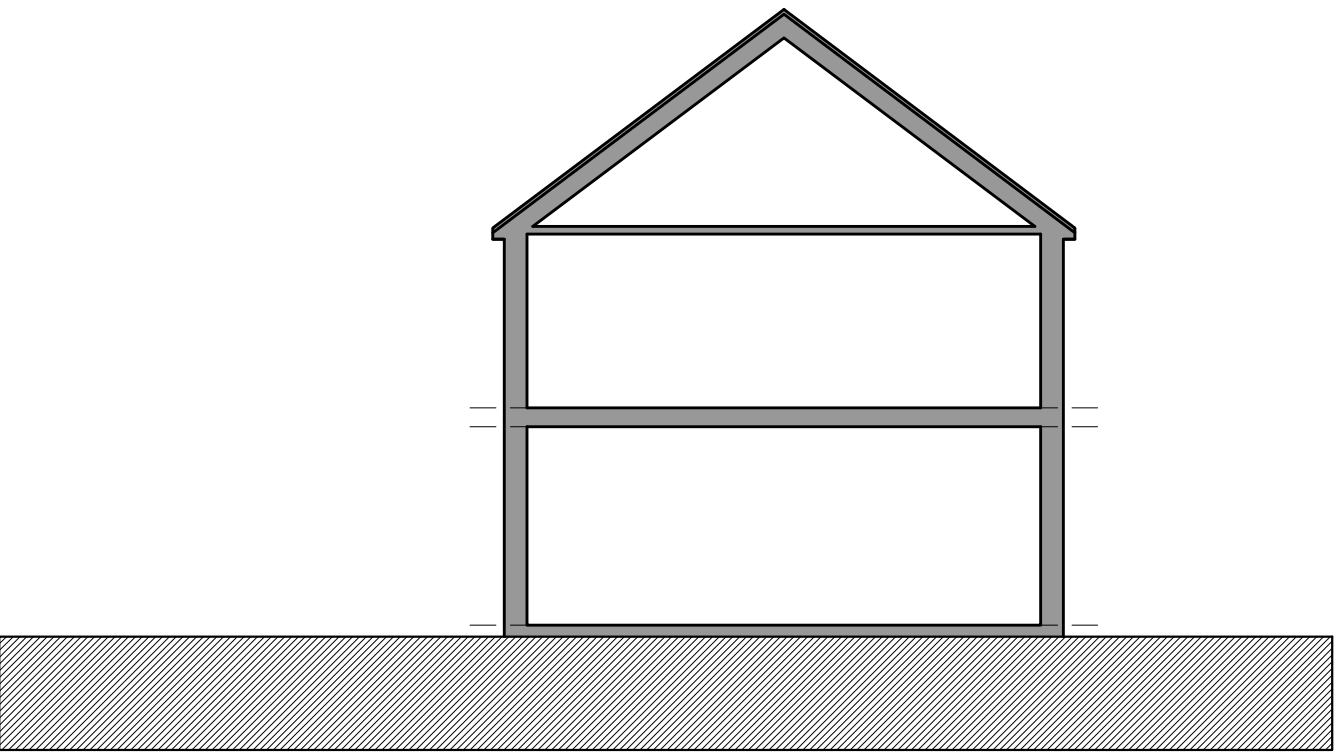


Existing Side Elevation
Scale 1:100




Proposed Rear Elevation
Scale 1:100

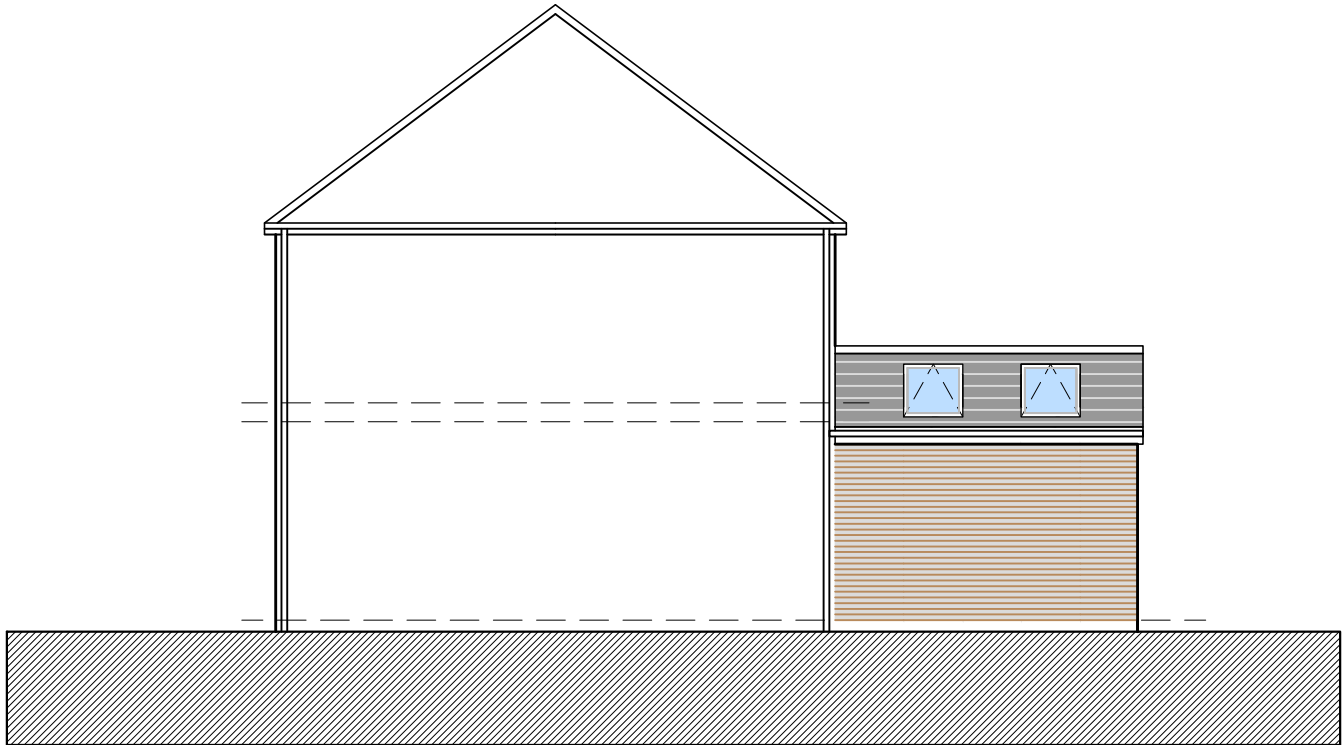

Proposed Side Elevation
Scale 1:100

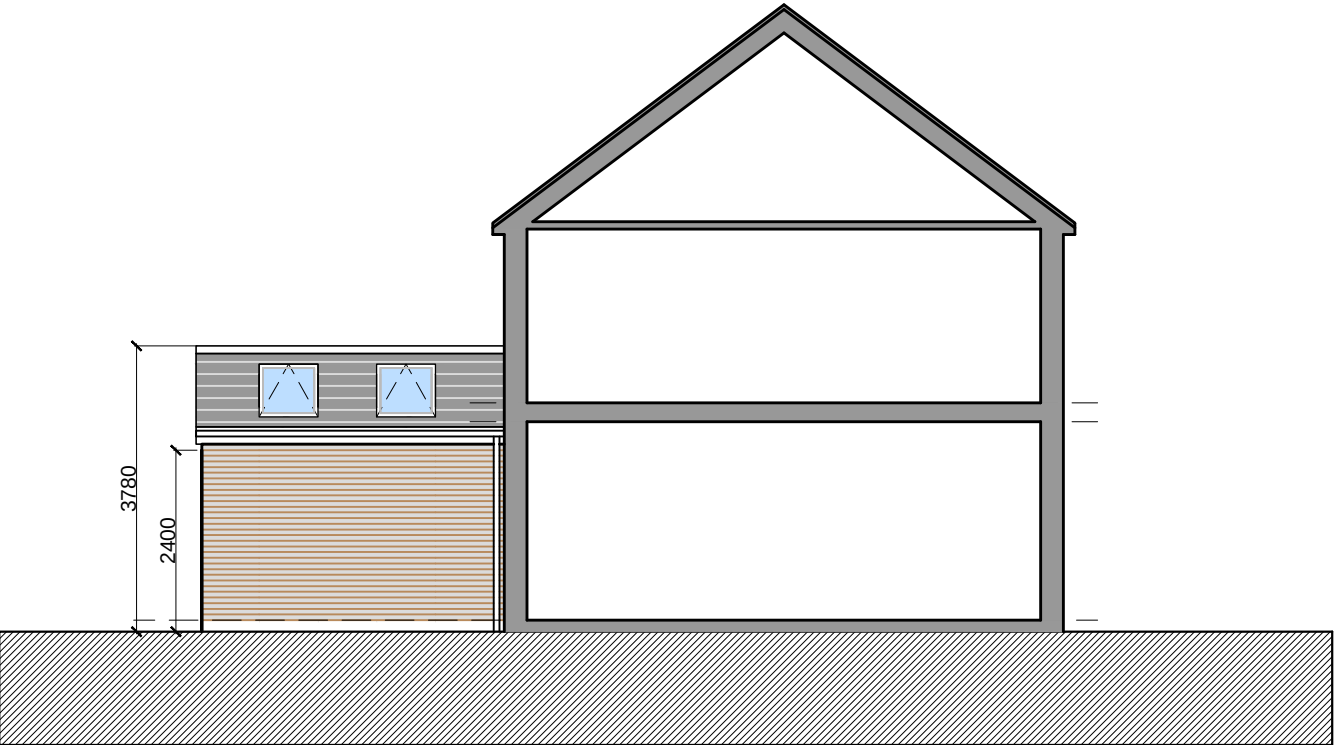

Proposed Side Elevation
Scale 1:100

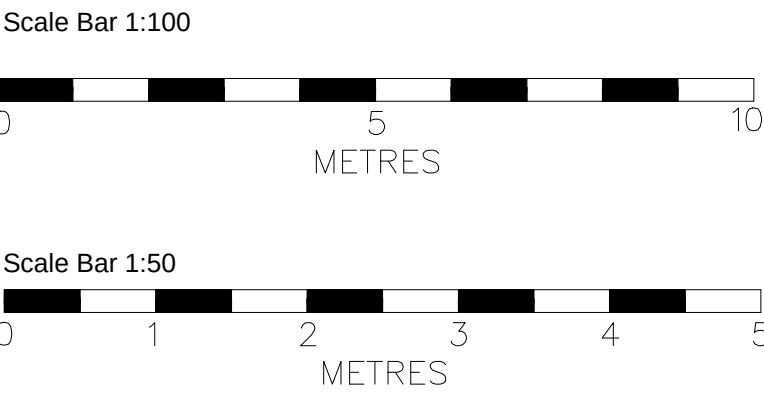

Version	Amendment	Drawn & Date	Checked & Date	Approved & Date
McGovern Architectural Design Telephone: 01722 280113 Email: mrgovern-architecturaldesign@hotmail.com				
Internal Project Number *				
Client MR_C_PRESTON				
Project Name 22_PINE_CLOSE_LIVERPOOL				
Drawing Title EXISTING&PROPOSED_PLANS				
Scale 1:50/1:100	Original Size A1	*		
Date 01.02.23	Drawn MMC	Checked MMC	Approved	Status
Drawing Number	Revision			
	B			

PL_01