




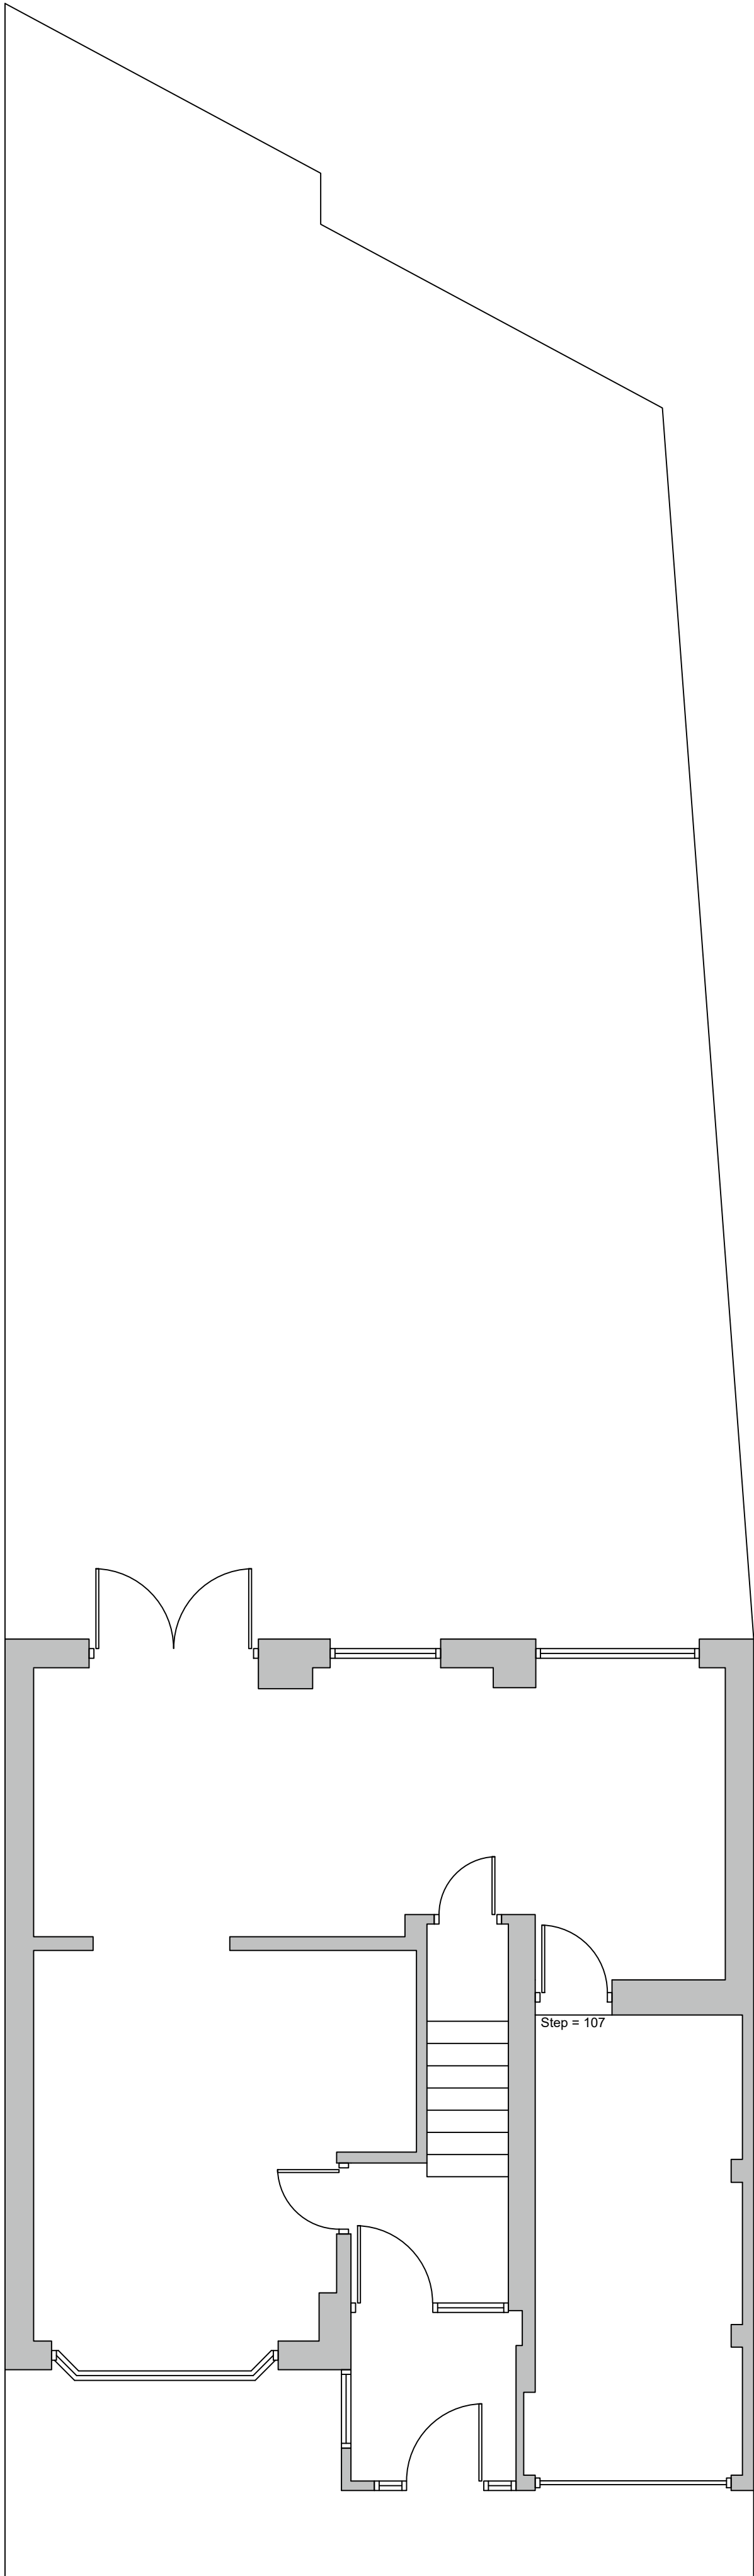


Existing Ground Floor and Site Plan
1:50 Scale @ A1

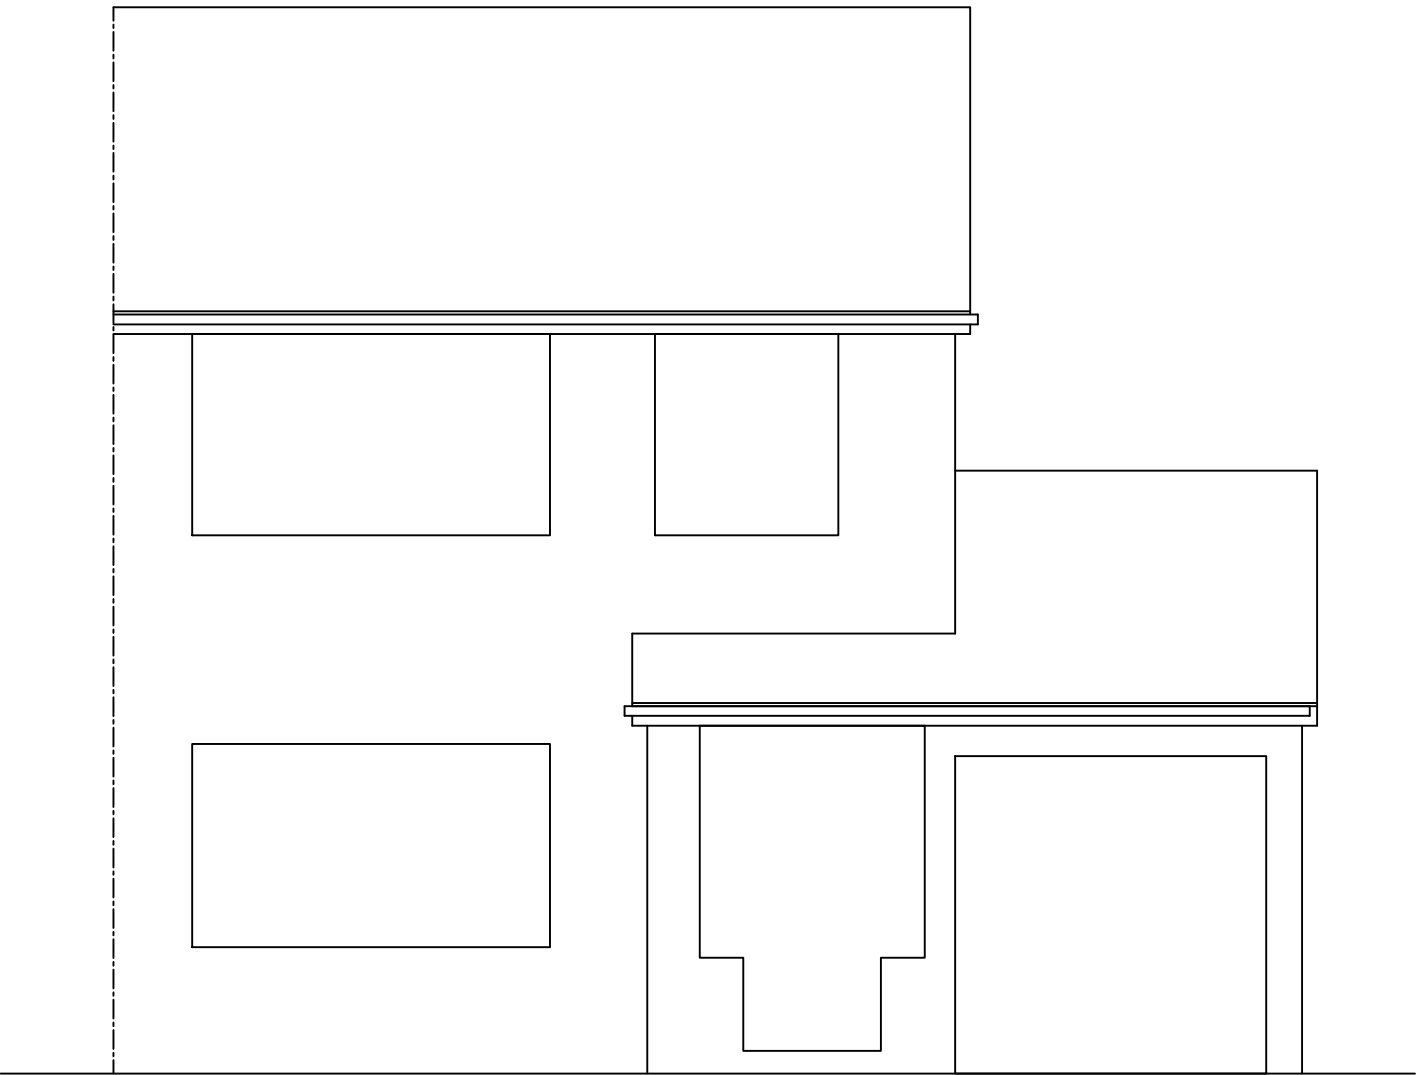


Existing Front / South-West Elevation
1:50 Scale @ A1

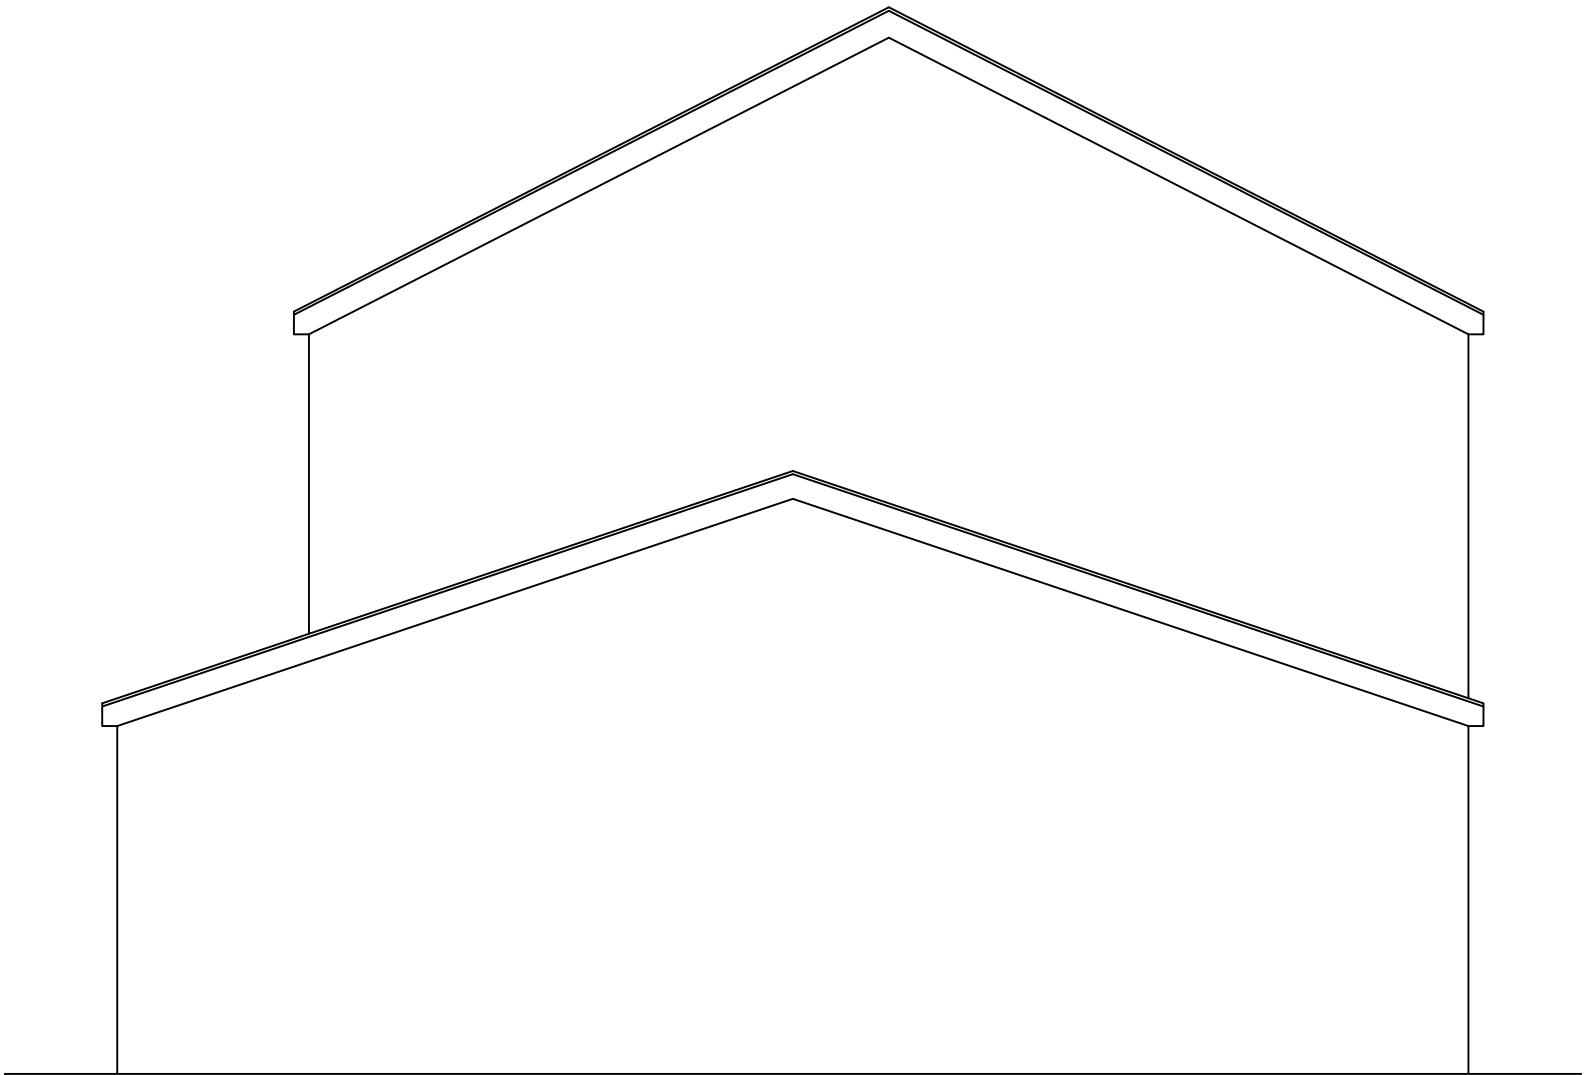


Existing Side / South-East Elevation
1:50 Scale @ A1

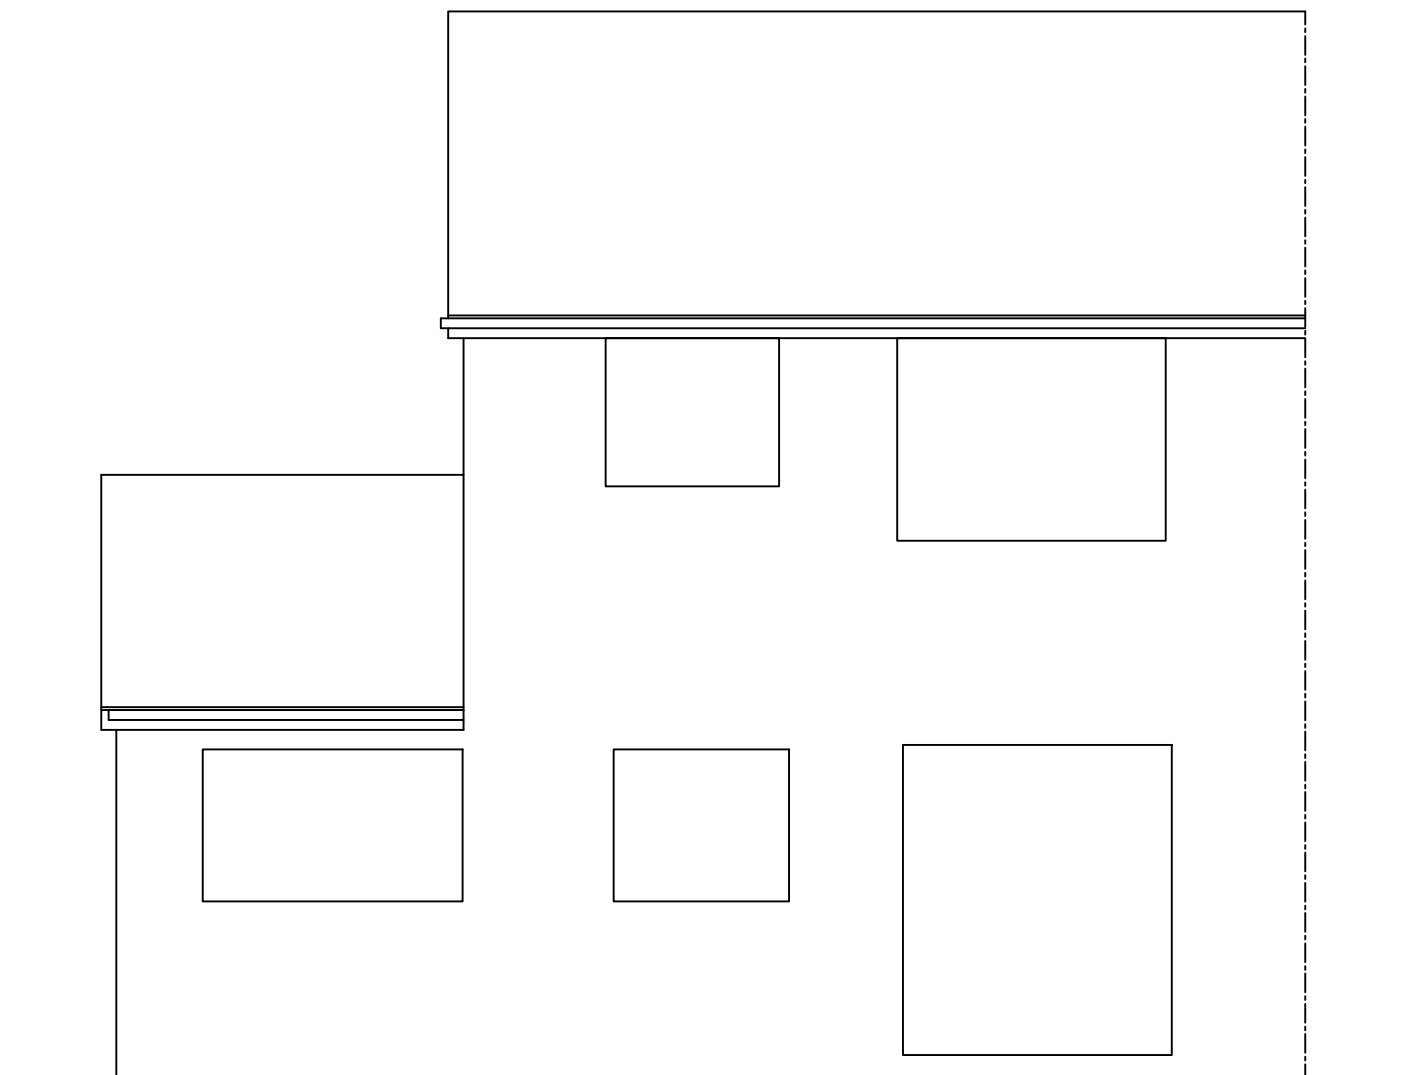

Existing Rear / North-East Elevation
1:50 Scale @ A1

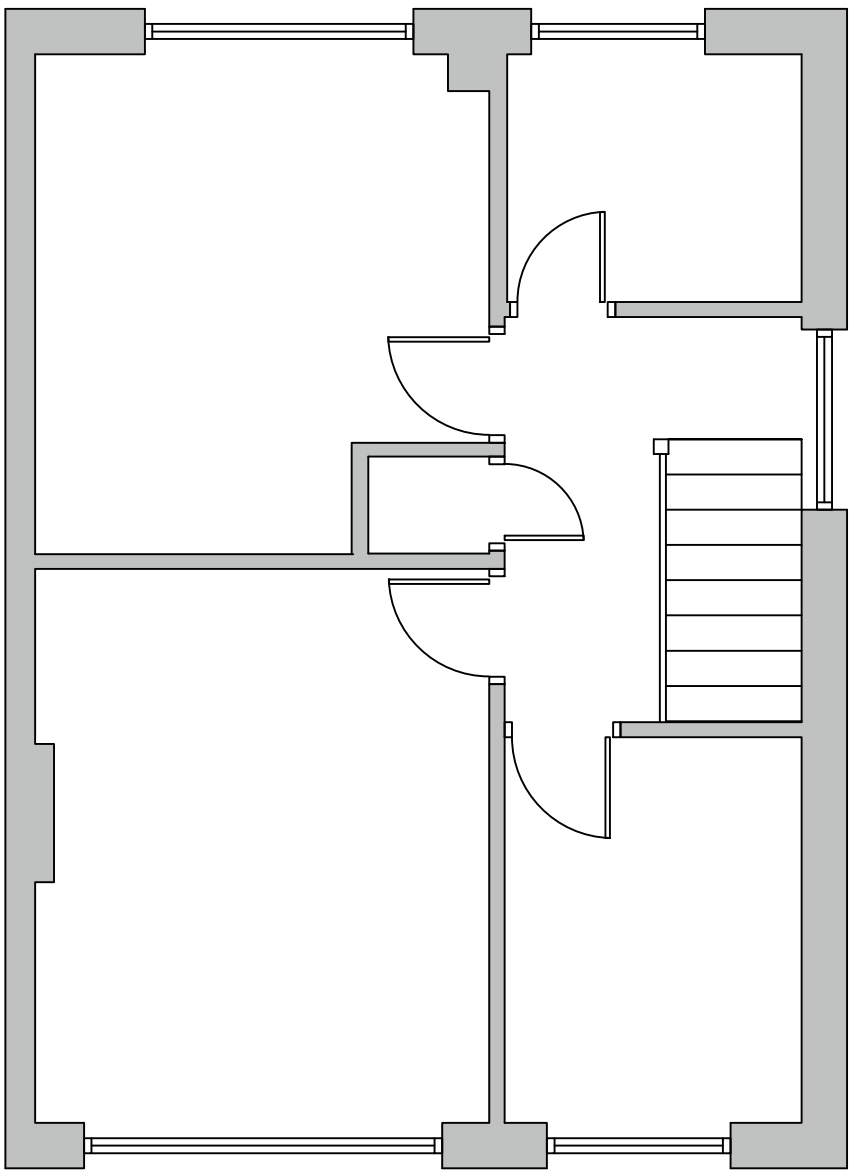

Existing First Floor Plan
1:50 Scale @ A1

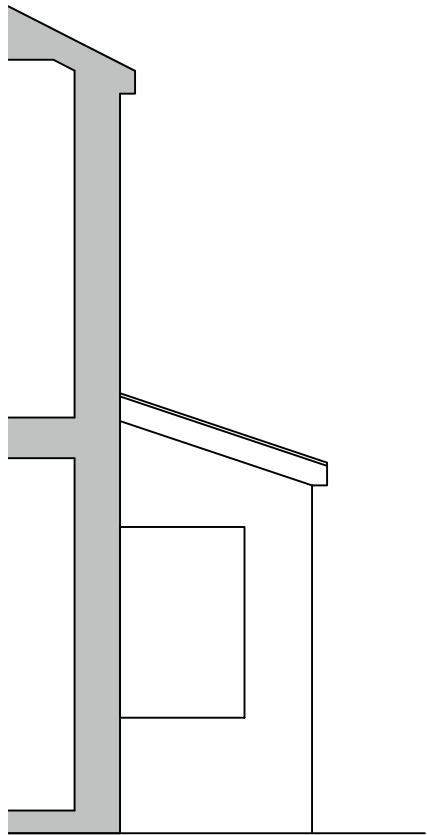

Existing Side / North-West Elevation
1:50 Scale @ A1 (Section)



ATX
Building Design
Architecture & Interior Design

PROJECT :

First Floor Extension
12 Saxon Way, L33 4DW
Ms D Knowles

DRAWING TITLE :

Existing Plans and Elevations

SCALE :	DRAWN BY :	DATE :
1:50 @ A1	JL	03.2021

DWG N° :	REVISION :	CHECKED :
001	A	----

Mobile: 07557919149
Email: info@atxbuildingdesign.co.uk