



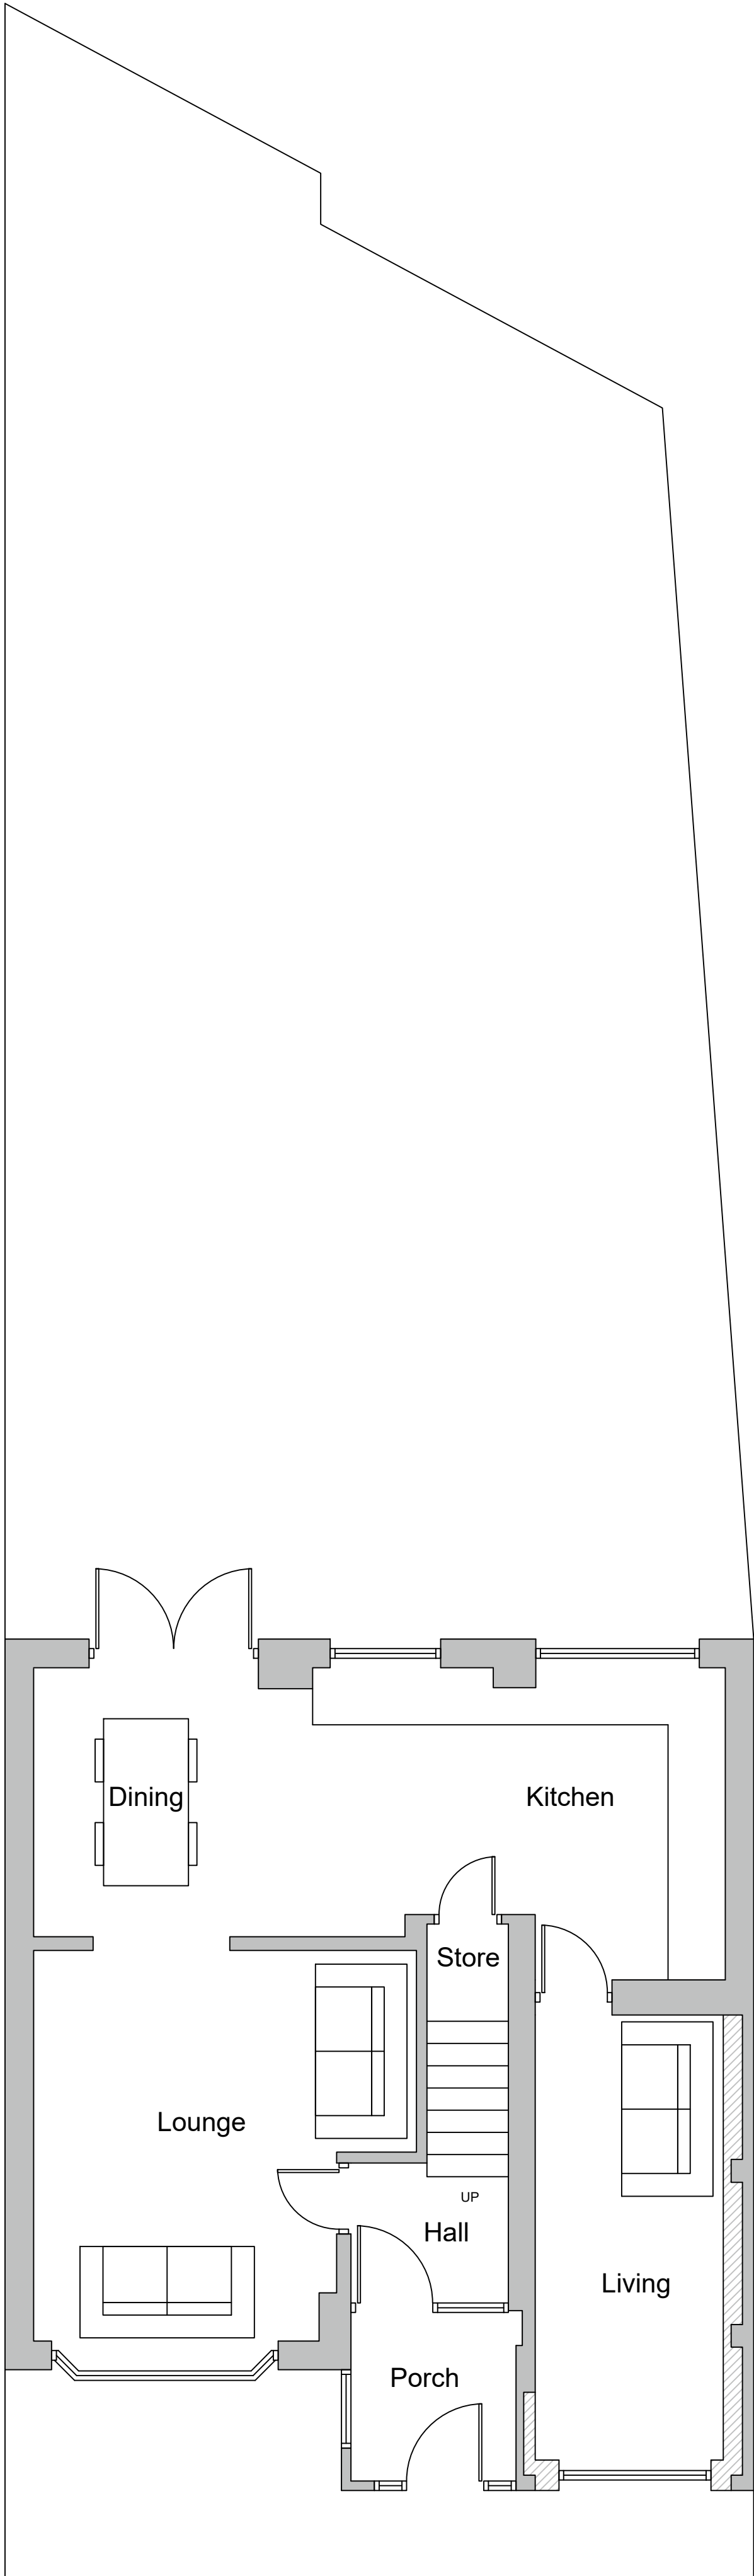

Proposed Ground Floor and Site Plan
1:50 Scale @ A1



Proposed Front / South-West Elevation
1:50 Scale @ A1

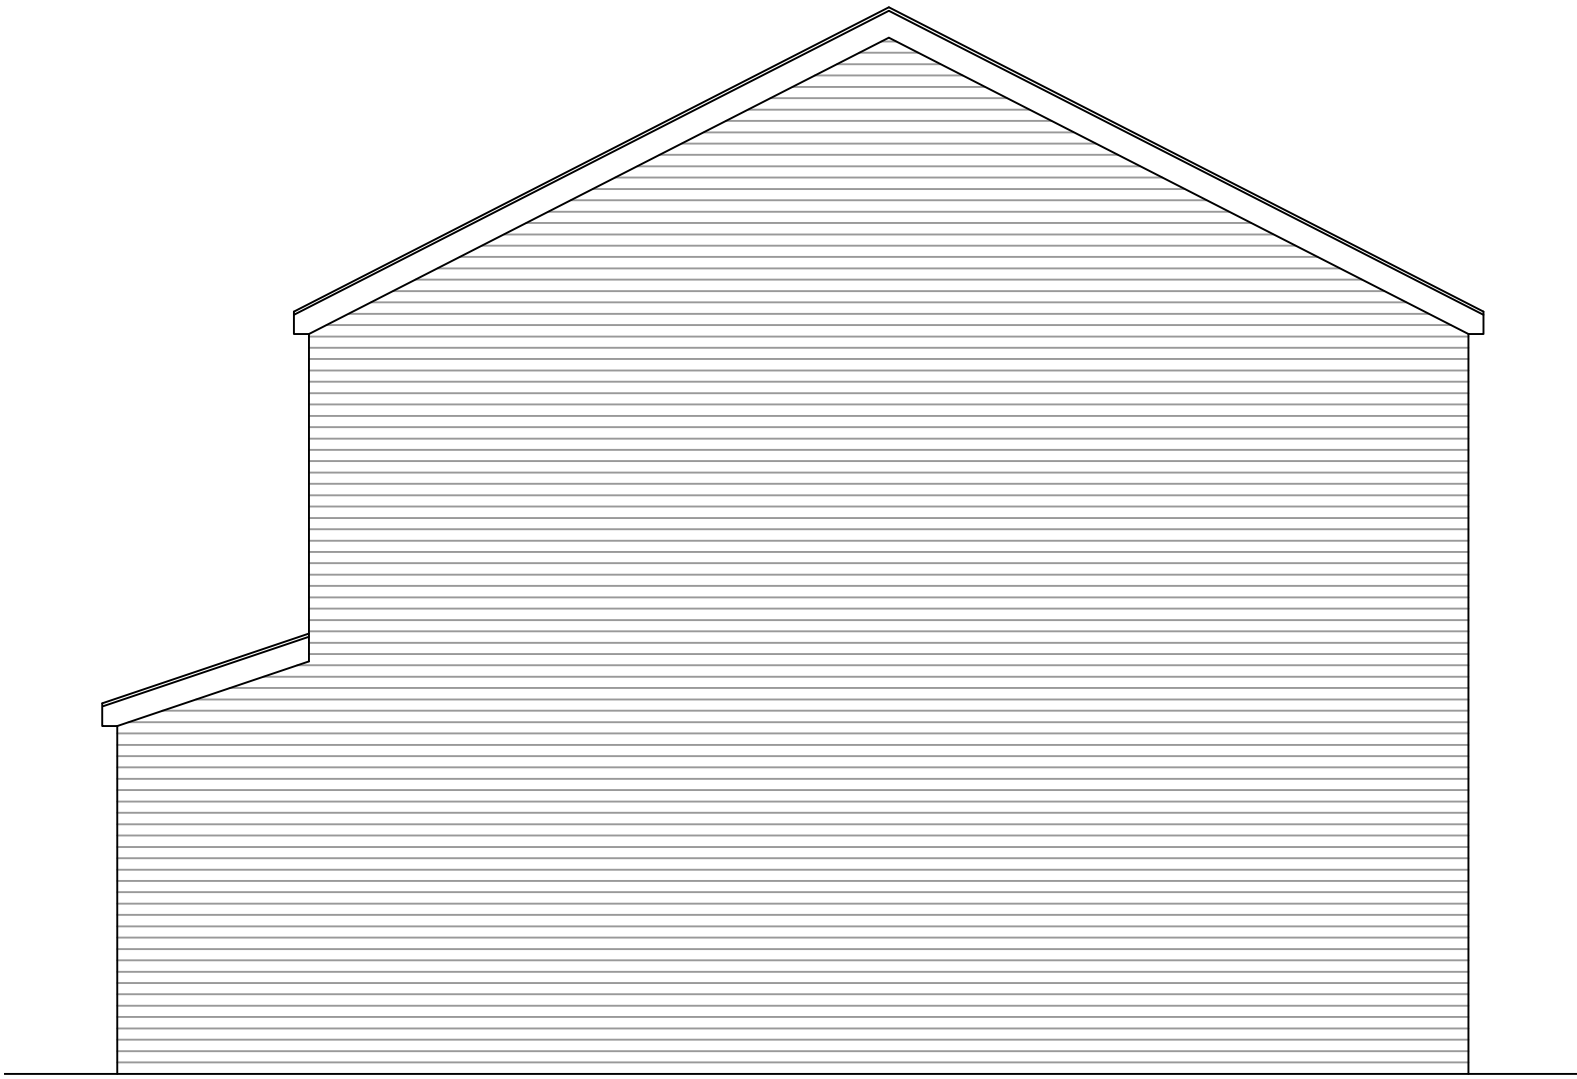


Proposed Side / South-East Elevation
1:50 Scale @ A1




Proposed Rear / North-East Elevation
1:50 Scale @ A1

0m .5m 1m 2m 4.5m
1:50 Scale @ A1

"Drawings for construction guidance only.
Contractor to follow drawings as close as possible. Architect to be contacted for further construction details if required."
All dimensions should be checked on site.
Do not scale off this drawing.
Any drawing errors should be brought to the attention of the architect.
COPYRIGHT © ATX Building Design
Drawings remain property of ATX Building Design until contract and payment is completed.

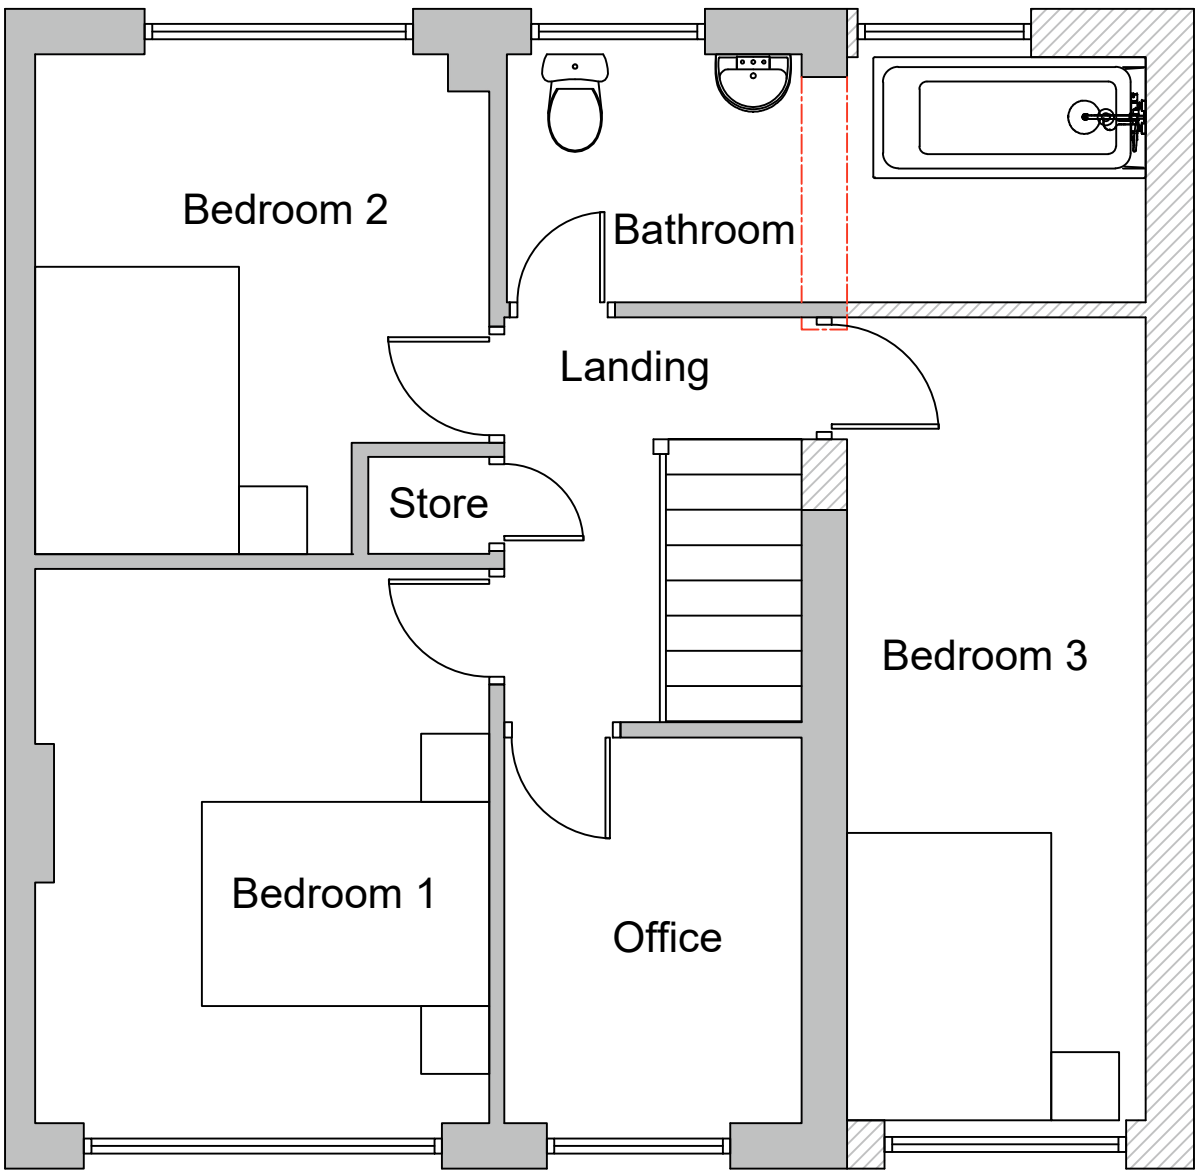

Proposed First Floor Plan
1:50 Scale @ A1

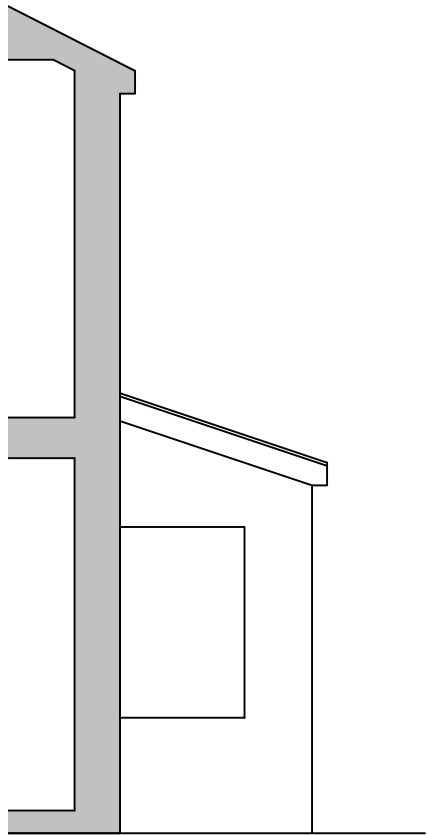

Unaltered Side / North-West Elevation
1:50 Scale @ A1 (Section)



ATX
Building Design
Architecture & Interior Design

PROJECT :
First Floor Extension
12 Saxon Way, L33 4DW
Ms D Knowles

DRAWING TITLE :
Proposed Plans and Elevations

SCALE : 1:50 @ A1	DRAWN BY : JL	DATE : 03 2021
DWG N° : 002	REVISION : A	CHECKED : ----

Mobile: 07557919149
Email: info@atxbuildingdesign.co.uk