

Car Park

HUYTON HEY ROAD

MP 6.0

43

43a

45



ST MARY'S ROAD

2

Proposed Site Plan

1 : 500

Scale 1:500

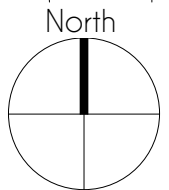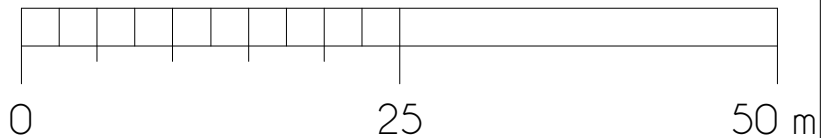

Notes:
Do not scale from this drawing to estimate, any dimensions shown are indicative only and are to be checked and verified on site. Any discrepancies are to be reported to the Architect before any work commences.

This drawing is the copyright of Emma Breen Architect Ltd. and may not be used, copied or duplicated without permission unless authorised by Emma Breen Architect Ltd. © 2021

Drawings to be read in conjunction with all relevant details and specifications and with any consultants' specialists' and/or subcontractors' drawings and specifications.

Rev

Planning Issue
Description

As Indicated
Date



Project No: 21-33
Project: St Marys Road
Client: KK & NJ
Drawing No: PL003
Drawing Name: Proposed Site Plan
Drawing Status: Planning
Scale: 1 : 500 @ A4
Issue Date: 02/12/2021
Drawn By: EB