


GENERAL NOTES


1. This plan has been prepared for the submission and approval under Town and Country Planning only.

2. Fuel installation to be fully compliant with all relevant current Licensing and Environmental Standard and Regulations.


3. All advertisements outlined are subject to a separate Advertisement Application.

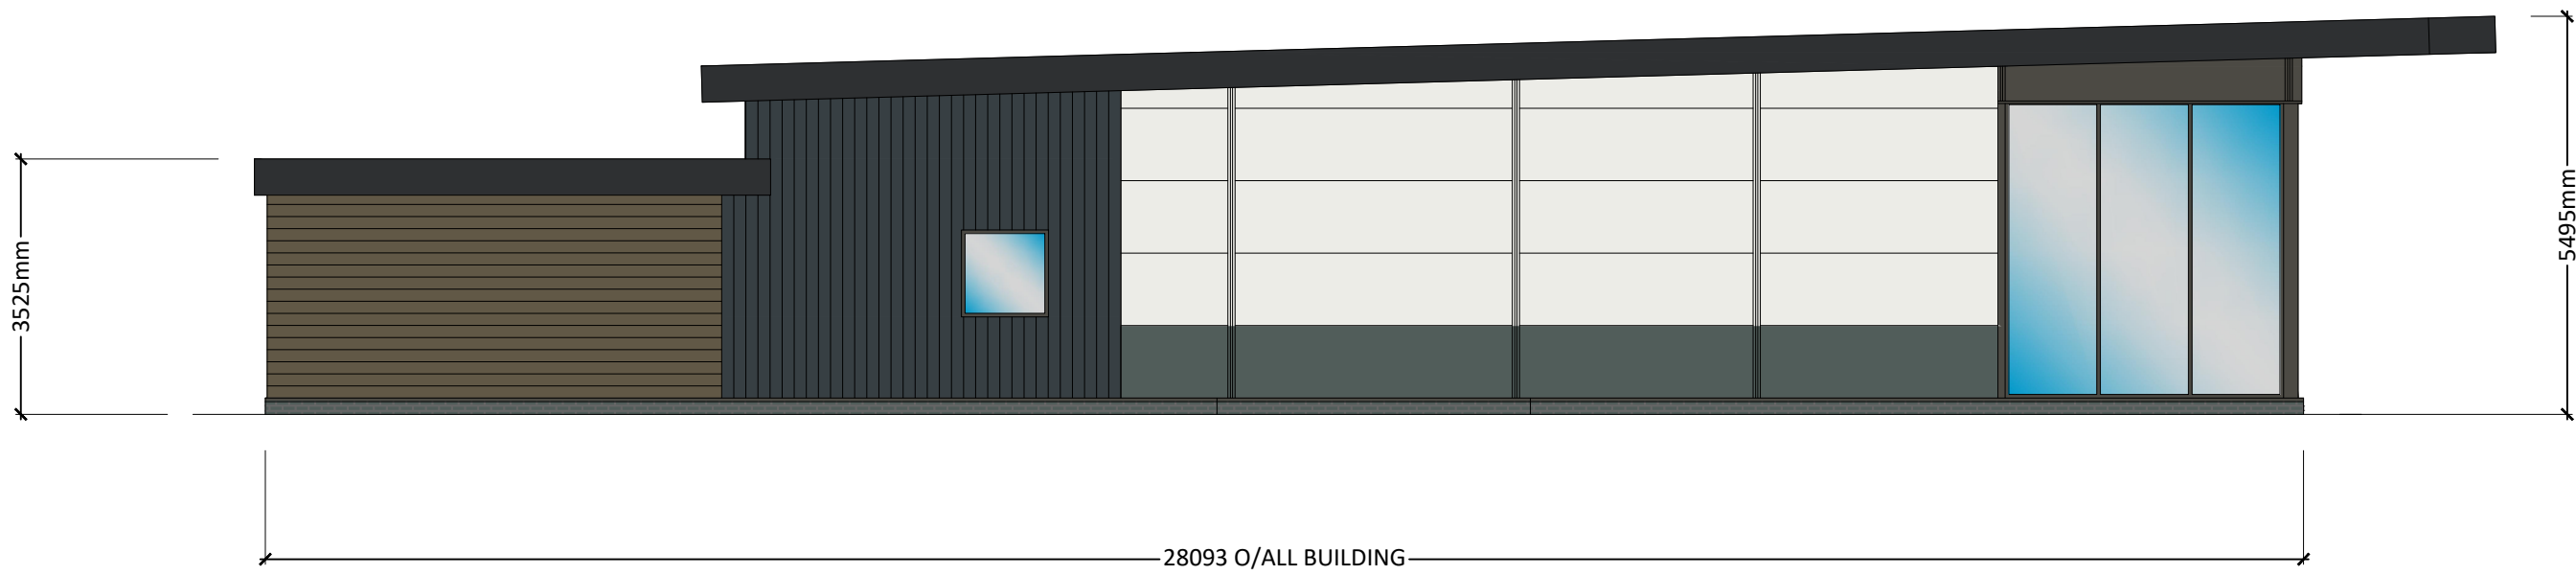


SIDE ELEVATION

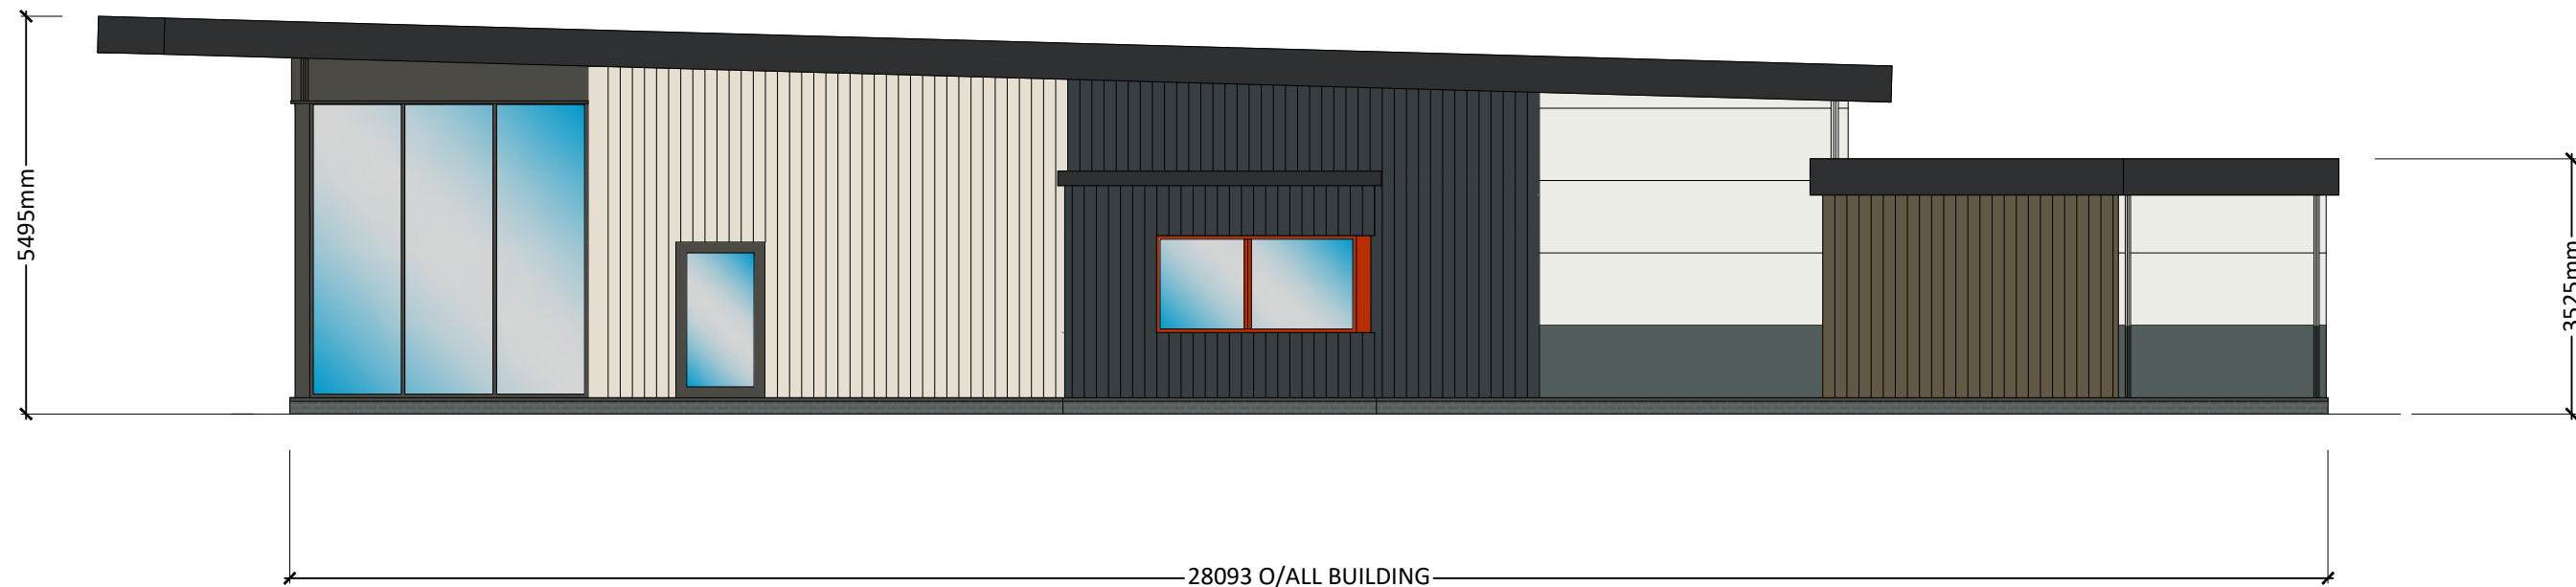


SIDE ELEVATION

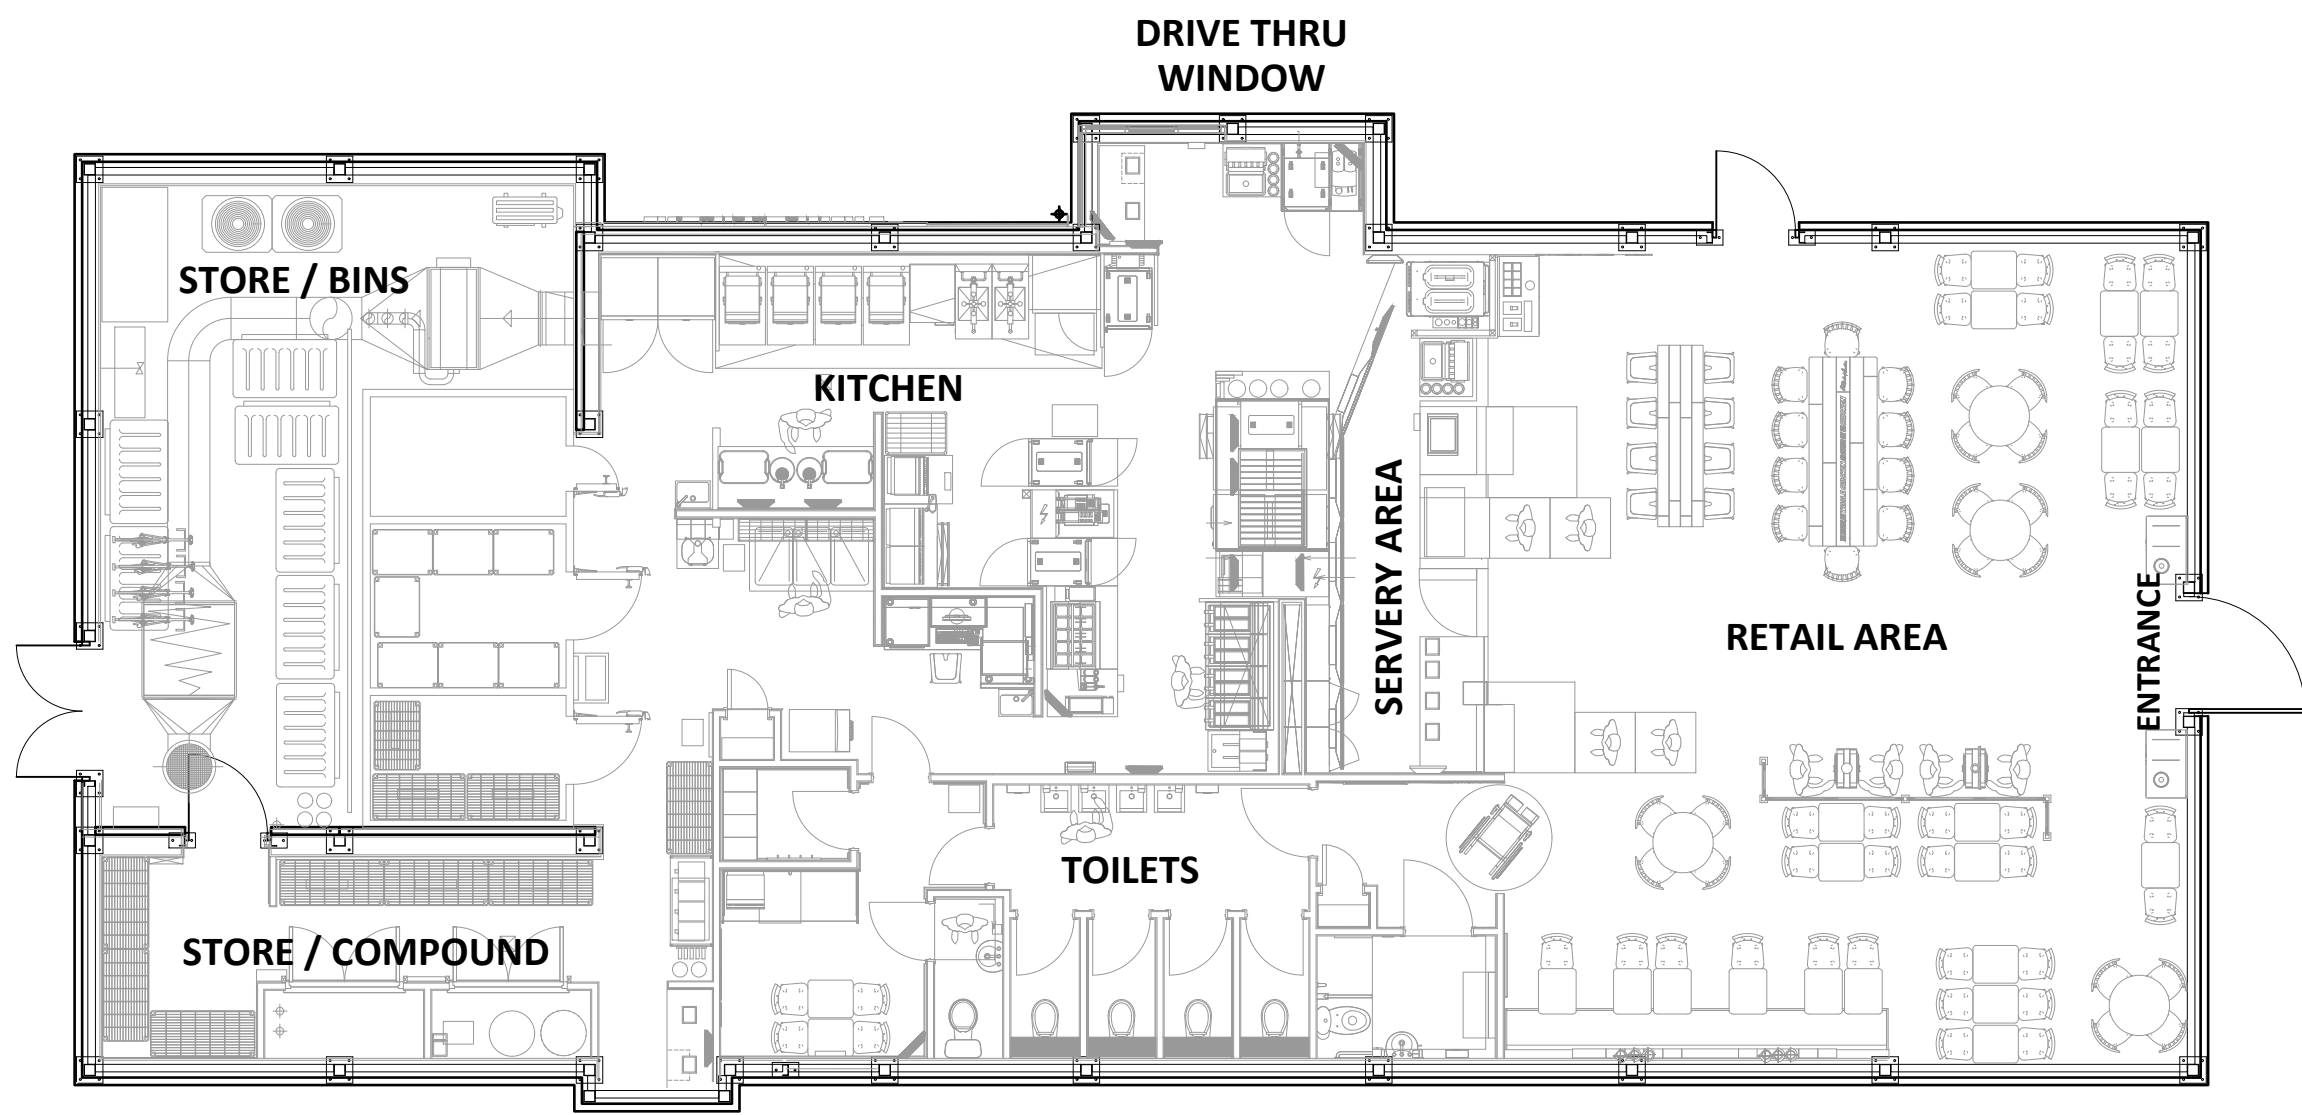


INTERNAL LAYOUT

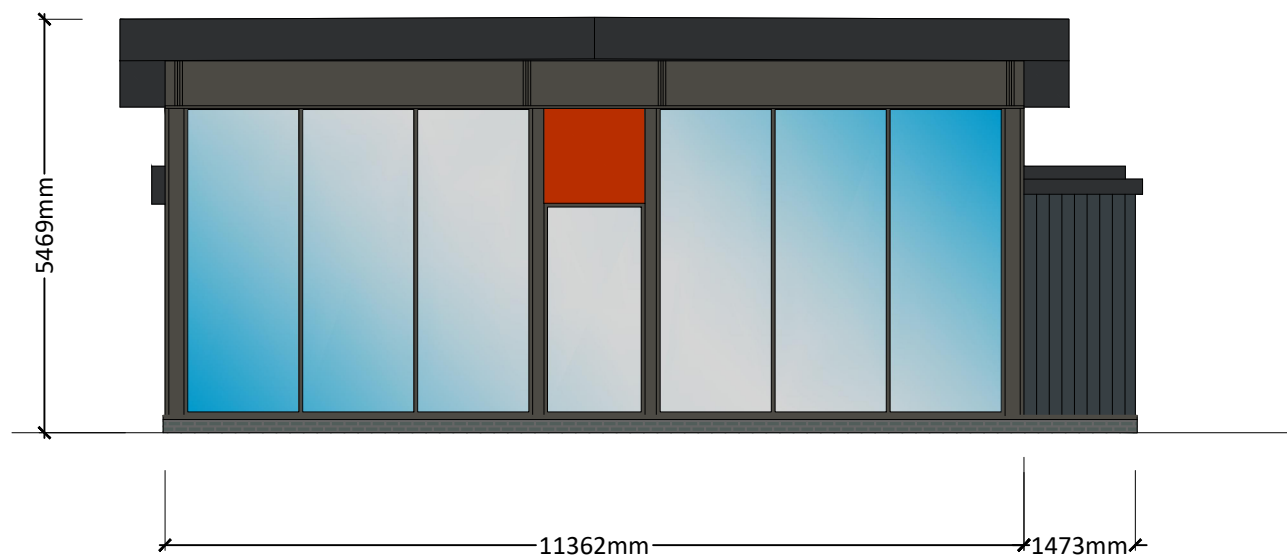

FRONT ELEVATION

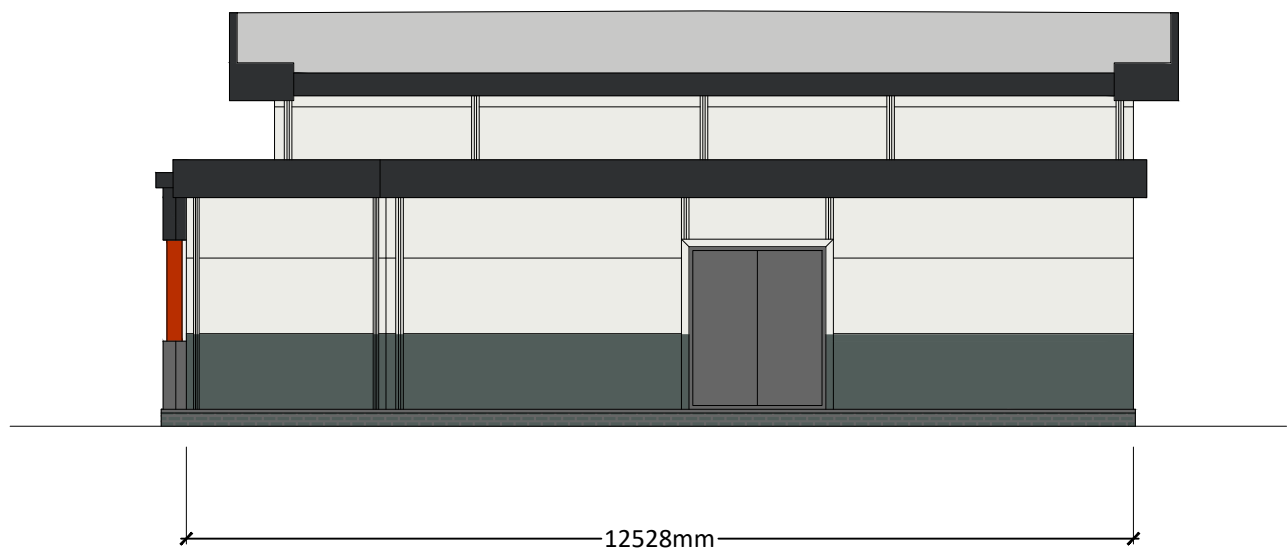

REAR ELEVATION

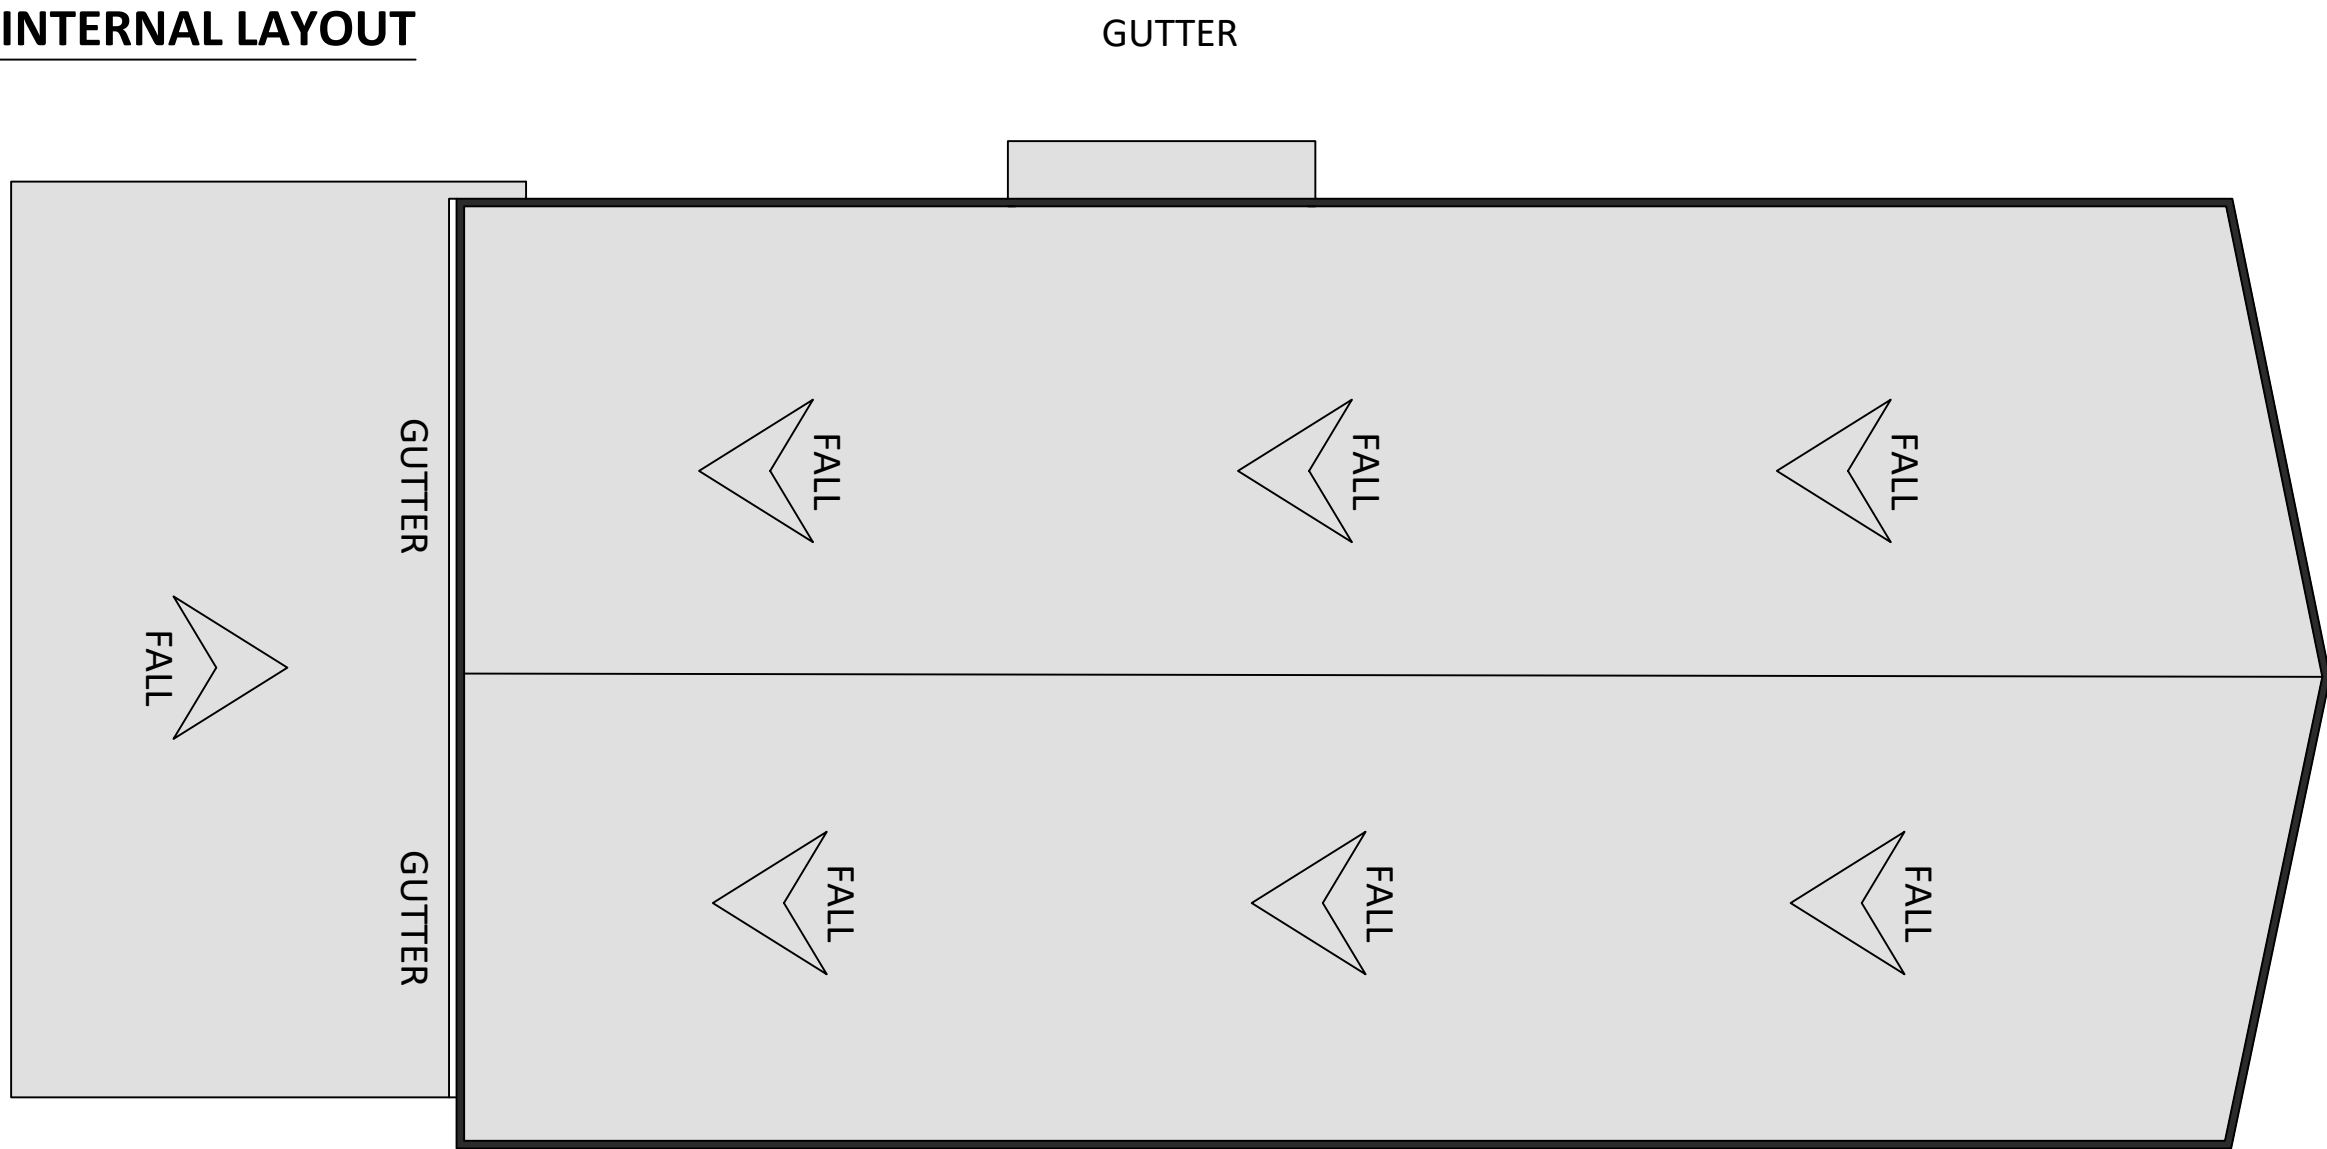

ROOF PLAN


- KEY:**
- ROOF PANELS:
KINGSPAN TOPDEK - MEMBRANE ARMOR PLAN QUADCORE
1.5mm ARMOR PLAN MEMBRANE - LIGHT GREY RAL 7047
U-VALUE: 0.17 Wm2K (100mm CORE)
FIRE RESISTANCE: N/A
FIRE SPREAD:
EXTERNAL - N/A
INTERNAL - CLASS 0
- FASCIA & CAPPING - SIGNAL BLACK RAL 9004
- WALL PANELS:
KINGSPAN AWP KS1000 MR QUADCORE
0.5mm EXTERNAL SHEET
U-VALUE: 0.19 Wm2K (100mm CORE)
FIRE RESISTANCE: 245 MIN INTEGRITY 31 MIN INSULATION
FIRE SPREAD:
EXTERNAL - CLASS 0
INTERNAL - CLASS 0
- KINGSPAN AWP KS1000 MR QUADCORE
WALL PANEL IN WHITE RAL 9003
- KINGSPAN AWP KS1000 MR QUADCORE
WALL PANEL IN MERLIN GREY BS18825
- KINGSPAN AWP KS1000 MR QUADCORE
WALL PANEL IN UMBRA GREY RAL 7022
- FEATURE CLADDING:
HARDIE PLANK - 180 DEEP x 3660 LG x 8mm THK
U-VALUE: N/A
FIRE SPREAD:
EXTERNAL - CLASS A2-s1,d0
- HARDIE PLANK - SAIL CLOTH
- HARDIE PLANK - ANTHRACITE RAL 7016
- HARDIE PLANK - MONTEREY TAUPE
- GLAZING (BY OTHERS) FRAMES IN UMBRA GREY RAL 7022
- GLAZING (BY OTHERS) FRAMES IN RED RAL 3001
- BRICKWORK (BY OTHERS) BELOW F.F.L
FIRE SPREAD:
EXTERNAL - A1

Rev	Date	Comments
STATUS		PLANNING
PROPOSAL		Proposed Drive Thru Restaurant
SITE LOCATION		DEVELOPMENT SITE - BEACON 62 Cronton Road / Coppice Lane Huyton, Liverpool, L36 6AD
TITLE		PROPOSED DRIVE THRU UNIT DETAILS



JENNINGS DESIGN LIMITED

York House, Valley Court, Canal Road,
Bradford, West Yorkshire, BD1 4SP.
TEL. No. 01274 395422
FAX. No. 01274 395427
E-mail office@jen305.com

 Drawn by:	MDB	Checked by:	NIJ
Date:	November 2021	Scales:	1:50 @ A1
PLAN NO.		160979 - PLNG 157	
			
SCALE - METRES - 1:50			