


GENERAL NOTES

1. This plan has been prepared for the submission and approval under Town and Country Planning only.


2. All advertisements outlined are subject to a separate Advertisement Application.

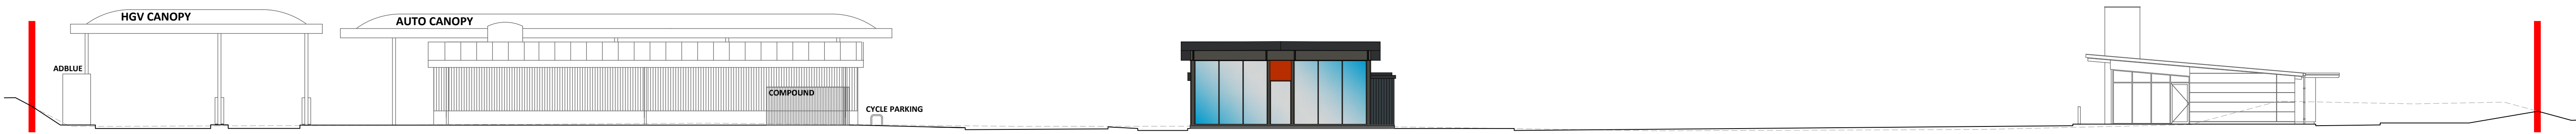


WEST ELEVATION



EAST ELEVATION

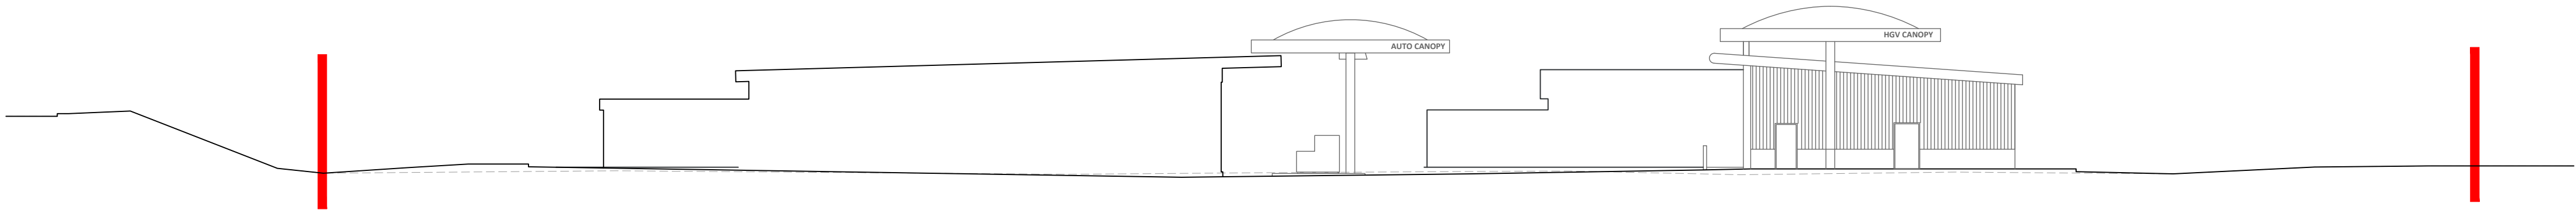

SOUTH ELEVATION

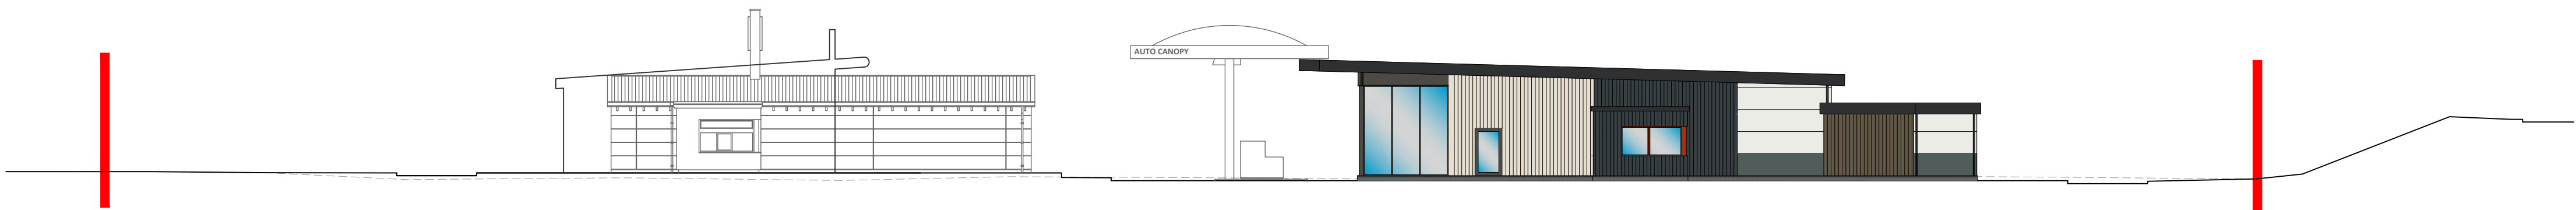

NORTH ELEVATION

Rev	Date	Comments
STATUS		PLANNING
PROPOSAL		Proposed Drive Thru Restaurant
SITE LOCATION		DEVELOPMENT SITE - BEACON 62 Cronton Road / Coppice Lane Huyton, Liverpool, L36 6AD
TITLE		PROPOSED SITE ELEVATIONS




JENNINGS DESIGN LIMITED

York House, Valley Court, Canal Road,
Bradford, West Yorkshire, BD1 4SP.
TEL. No. 01274 395422
FAX. No. 01274 395427
E-mail office@jen305.com

Drawn by:	MDB	Checked by:	NJJ
Date:	November 2021	Scales:	1:200 @ A1

PLAN NO. 160979 - PLNG 156

 

SCALE - METRES - 1:200