




EXISTING FRONT ELEVATION
(SCALE 1:100)




EXISTING SIDE ELEVATION
(SCALE 1:100)



EXISTING SIDE ELEVATION
(SCALE 1:100)

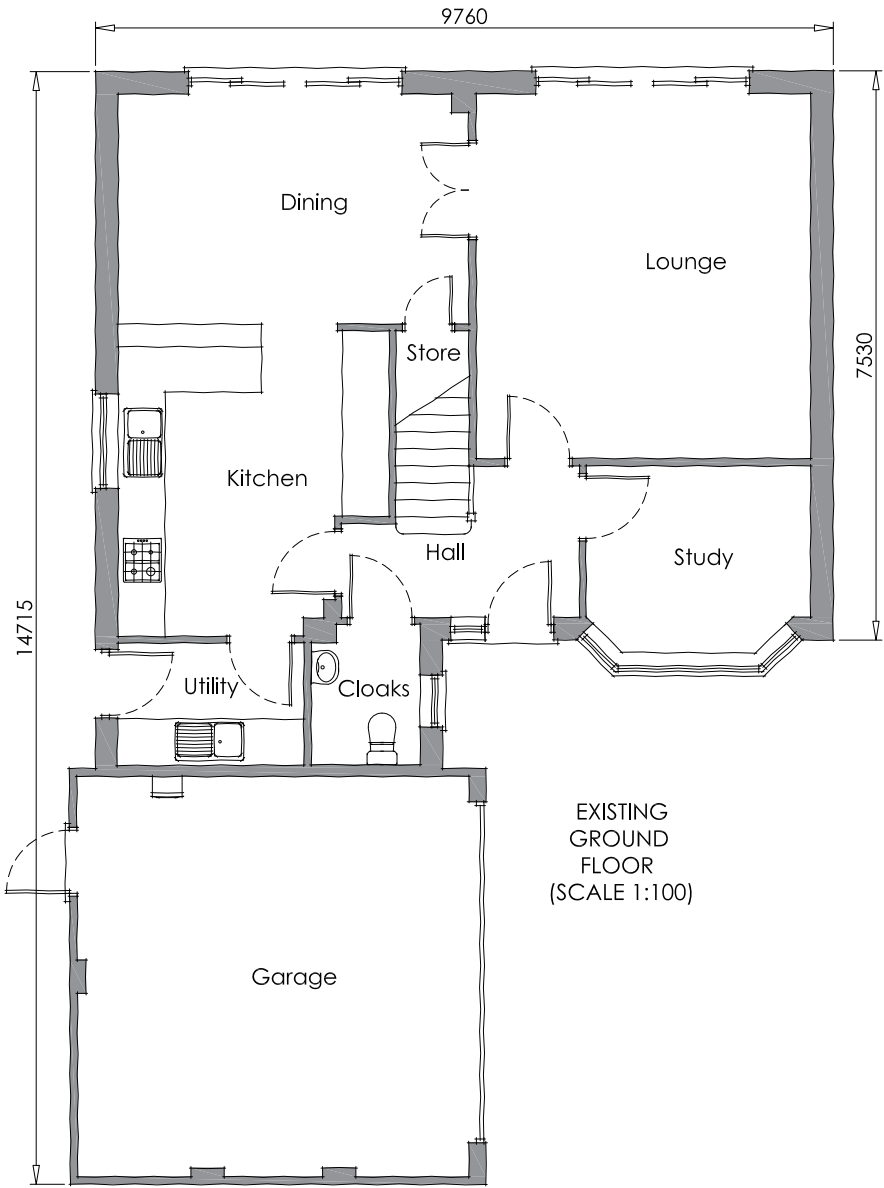

EXISTING
GROUND
FLOOR
(SCALE 1:100)

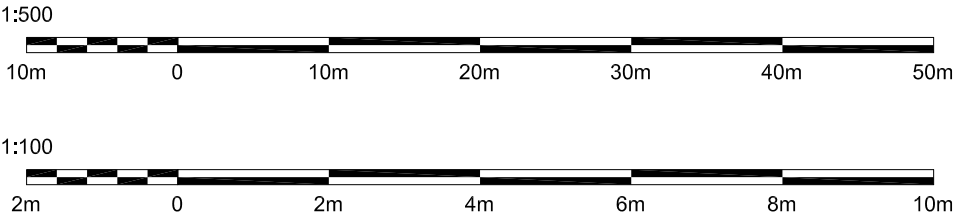

PLANNING ISSUE					
Project Description	Scale	Paper Size	Date	Drawn	Revision
Proposed Garage Conversion	1:100 & 1:500	A3	Dec 2021	AD	-
Site Address	Drawing No.				
6 Bradfield Road	BR/PD/02				
Knowsley					
L14 7AQ					
Drawing Title					
Existing Floor Plan & Elevations	Note				