



PROPOSED FRONT ELEVATION
(SCALE 1:100)




PROPOSED SIDE ELEVATION
(SCALE 1:100)




PROPOSED SIDE ELEVATION
(SCALE 1:100)

Existing garage personnel door to be removed & replaced with obscure glazed window, with opening below built up in 'Ibstock Weston Red Multi Stock' to match existing

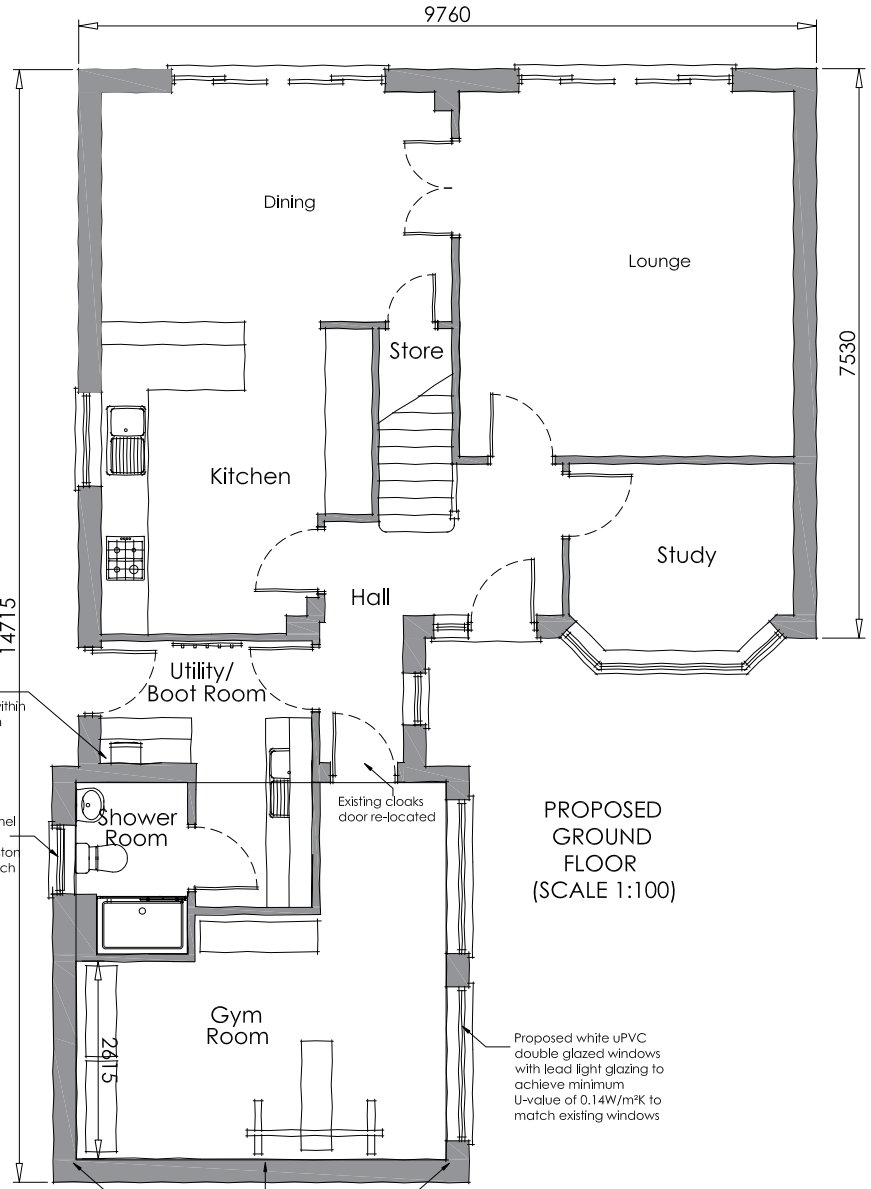

PROPOSED GROUND FLOOR
(SCALE 1:100)

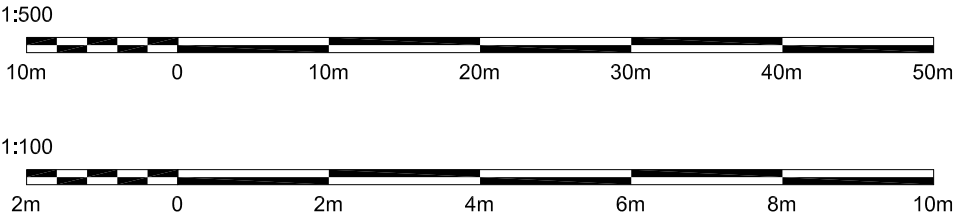

PLANNING ISSUE					
Project Description		Scale	Paper Size	Date	Drawn
Proposed Garage Conversion		1:100 & 1:500	A3	Dec 2021	AD
Site Address		Drawing No.			Revision
6 Bradfield Road		BR/PT03			-
Knowsley		Note			
L14 7AQ		All dimensions to be verified with the drawing office. All dimensions are to be checked on site and any discrepancies to be referred back to Architect prior to proceeding. All specifications, materials and workmanship to be in accordance with current Building Regulations. All component sizes and references are to be checked prior to materials order. The position of existing drain runs are to be checked and confirmed on site prior to proceeding with the works. All relevant boundary positions are to be dimensionally checked prior to proceeding with the works.			
Drawing Title		This drawing is the copyright © and shall not be altered, copied, photographed or reproduced in any way without the consent of the Architect.			
Proposed Floor Plan & Elevations					