


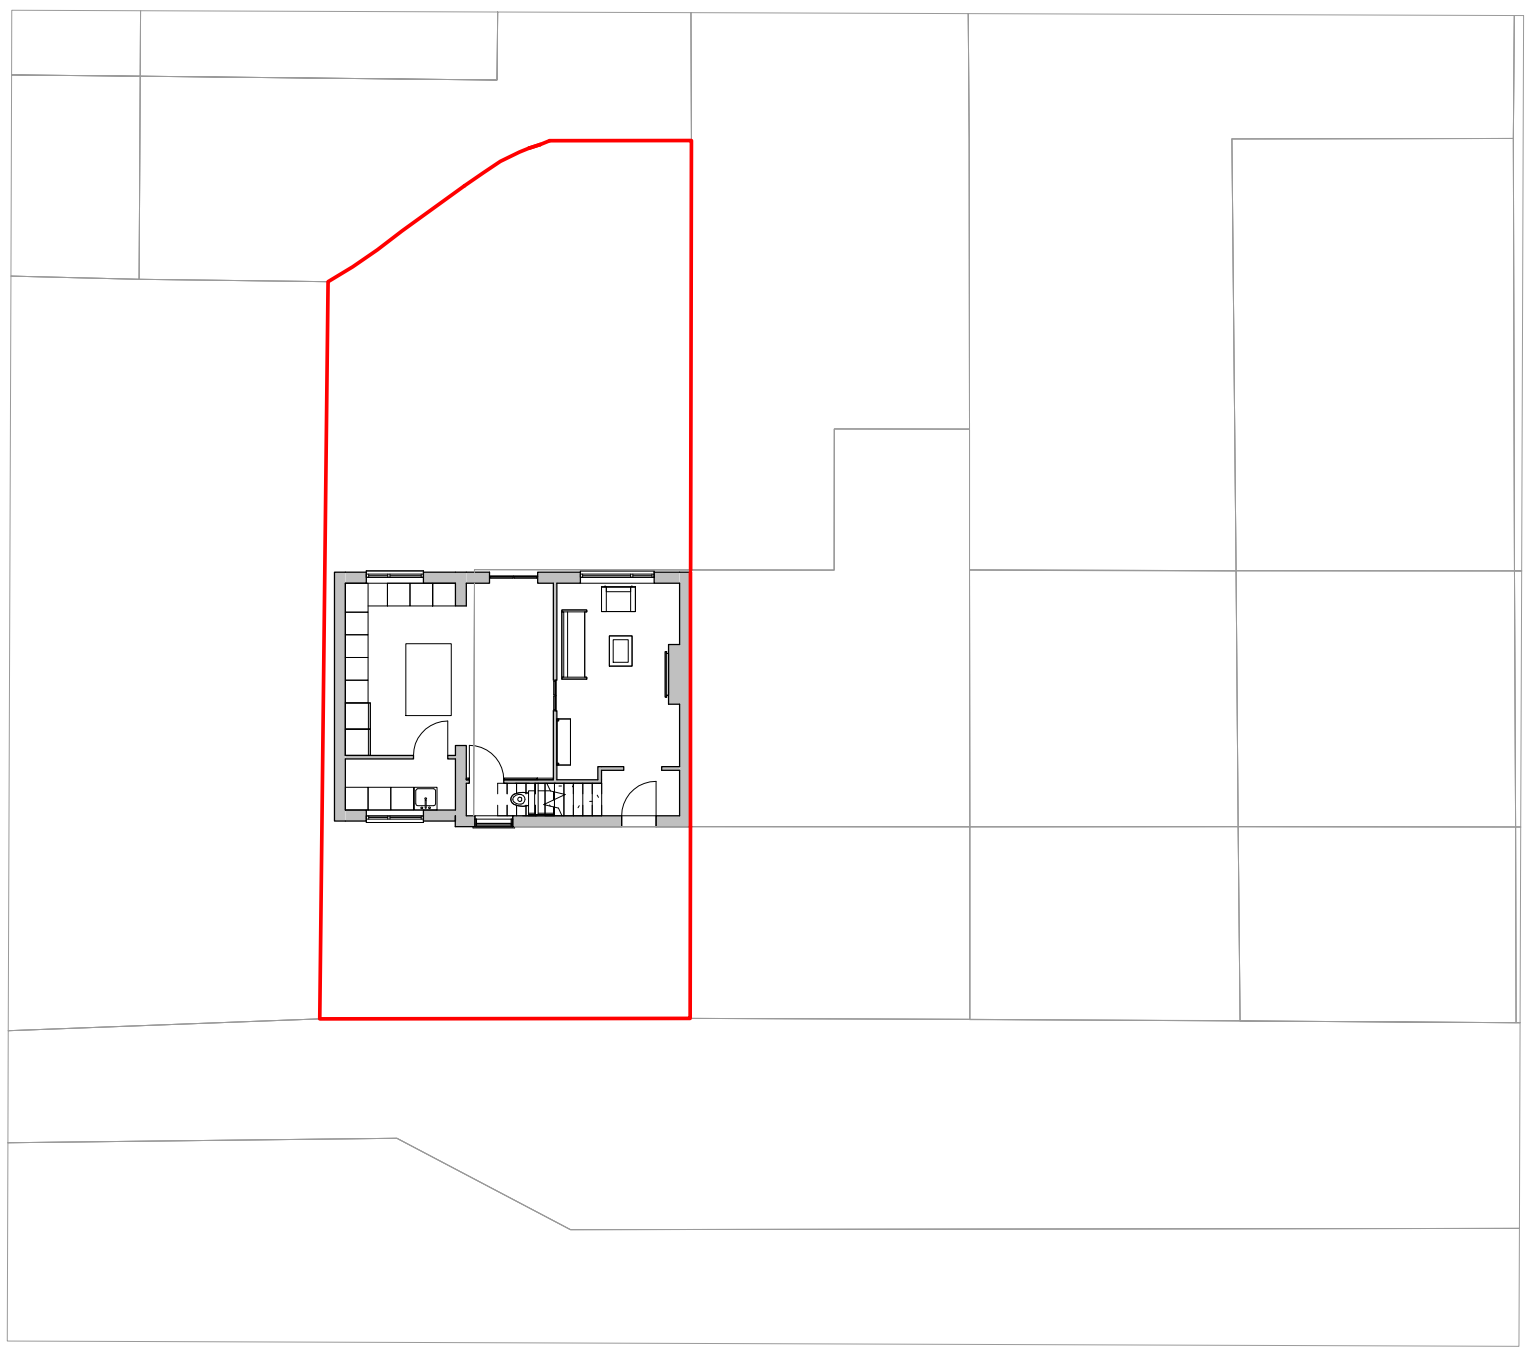

1 Site Plan
1 : 200



NOTES

If this drawings has been issued for construction do not scale directly from it. All dimensions to be checked on site - contact Architect if you require confirmation of any. Discrepancies to be raised with Contract Administrator. This drawing has been produced for the named client and named project and is not intended for use by any other person or for any other purpose.

JRCHITECTS LTD.

FOR
Alex Cowley

PROJECT
Two Storey Side Extension

ADDRESS
42 Stanford Crescent

DRAWING TITLE
Proposed Site Plan

DRAWING TYPE
Plan

SIZE	A3	SCALE	1 : 200
------	----	-------	---------

PHASE
Planning

DRAWING NO.
JRC016-02-02-004 P01