


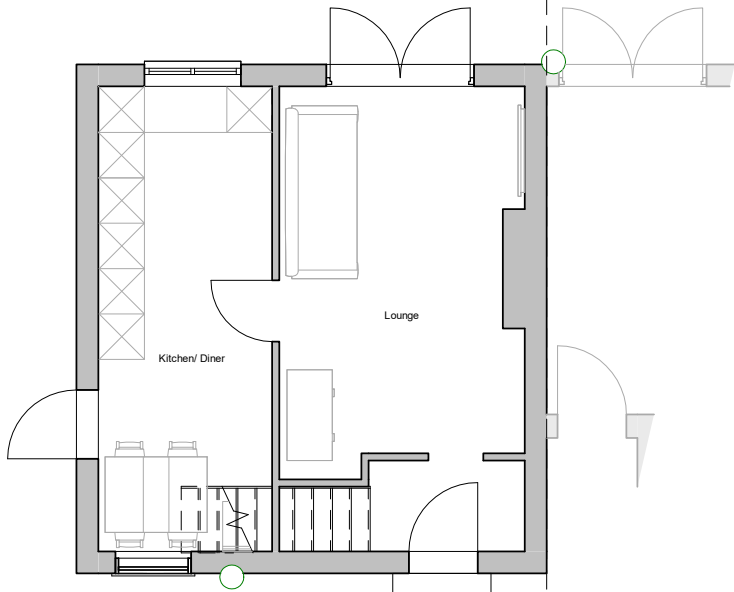


 


Existing GF Plan
1:100

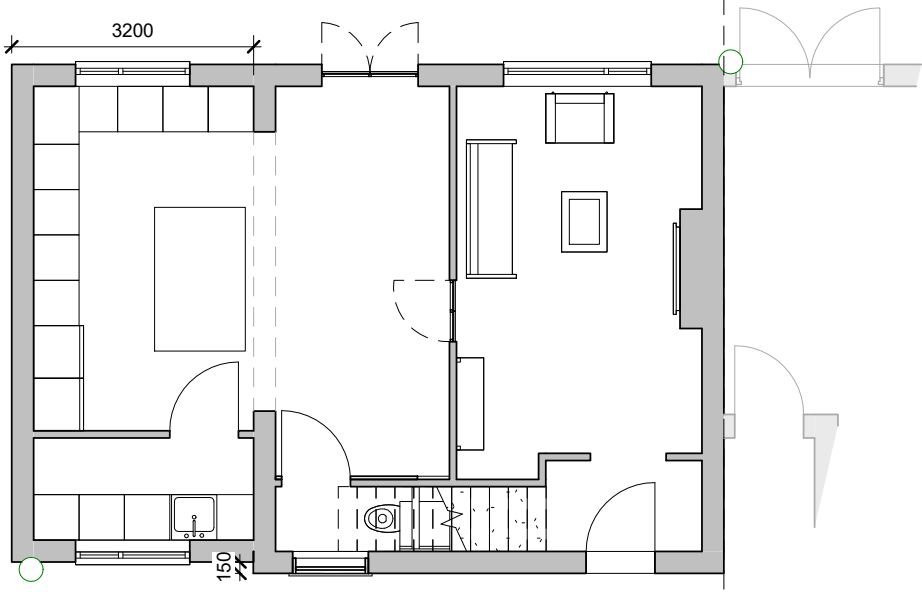

Proposed GF Plan
1:100

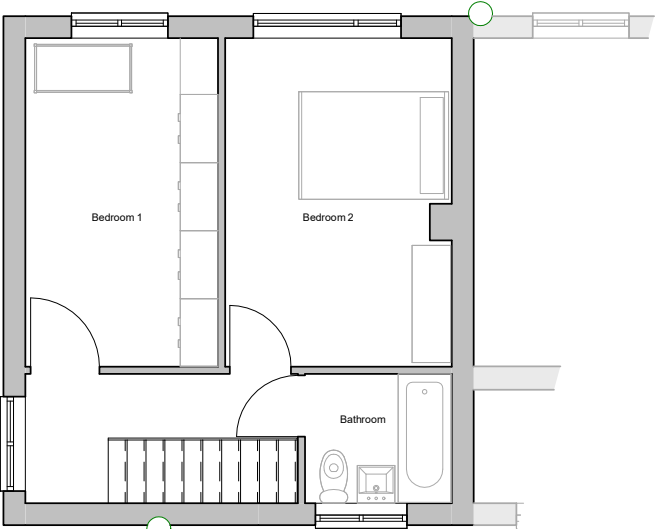


Existing FF Plan
1:100

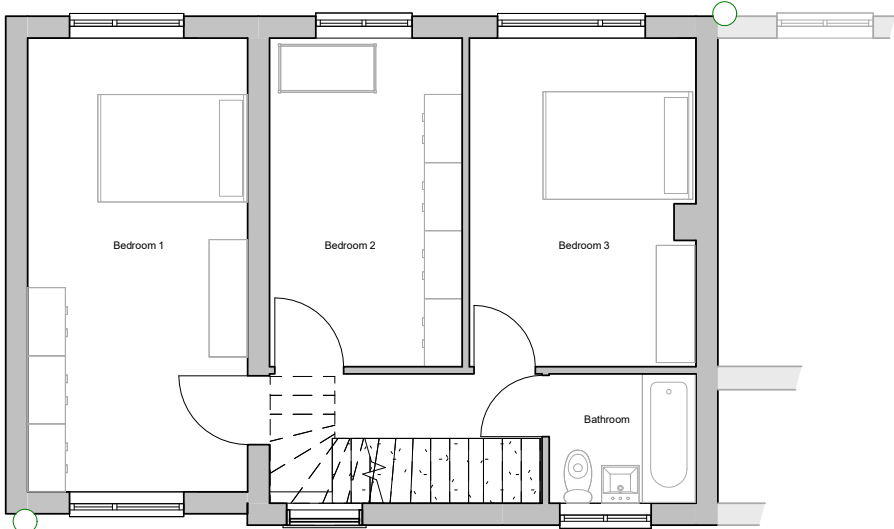

Proposed FF Plan
1:100



Existing Roof Plan
1:100

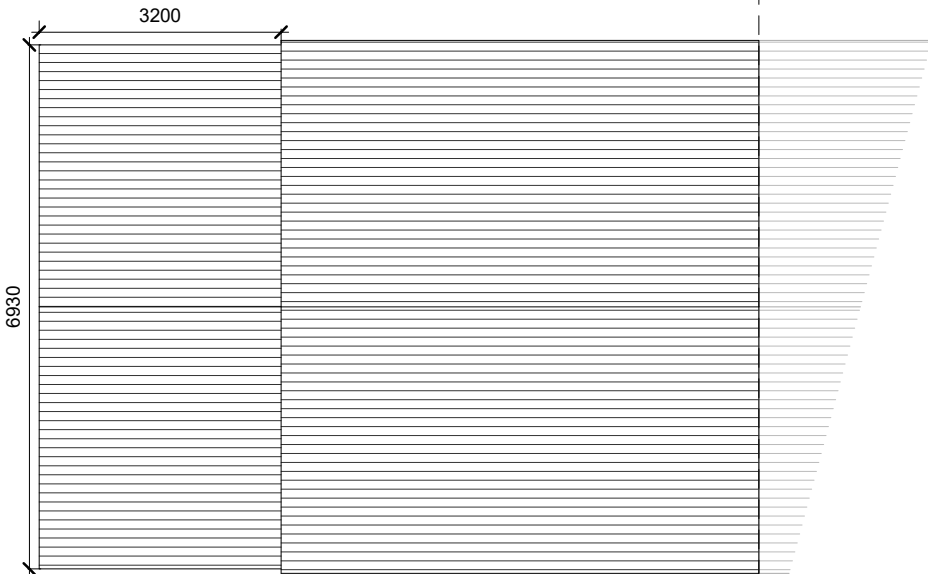

Proposed Roof Plan
1:100



NOTES

If this drawings has been issued for construction do not scale directly from it. All dimensions to be checked on site - contact Architect if you require confirmation of any. Discrepancies to be raised with Contract Administrator. This drawing has been produced for the named client and named project and is not intended for use by any other person or for any other purpose.

JRCHITECTS LTD.

FOR	Alex Cowley	
PROJECT	Two Storey Side Extension	
ADDRESS	42 Stanford Close	
DRAWING TITLE	GA Plans	
DRAWING TYPE	Plans	
SIZE	A3	SCALE 1 : 100
PHASE	Planning	
DRAWING NO.	JRC016-02-02-003 P01	